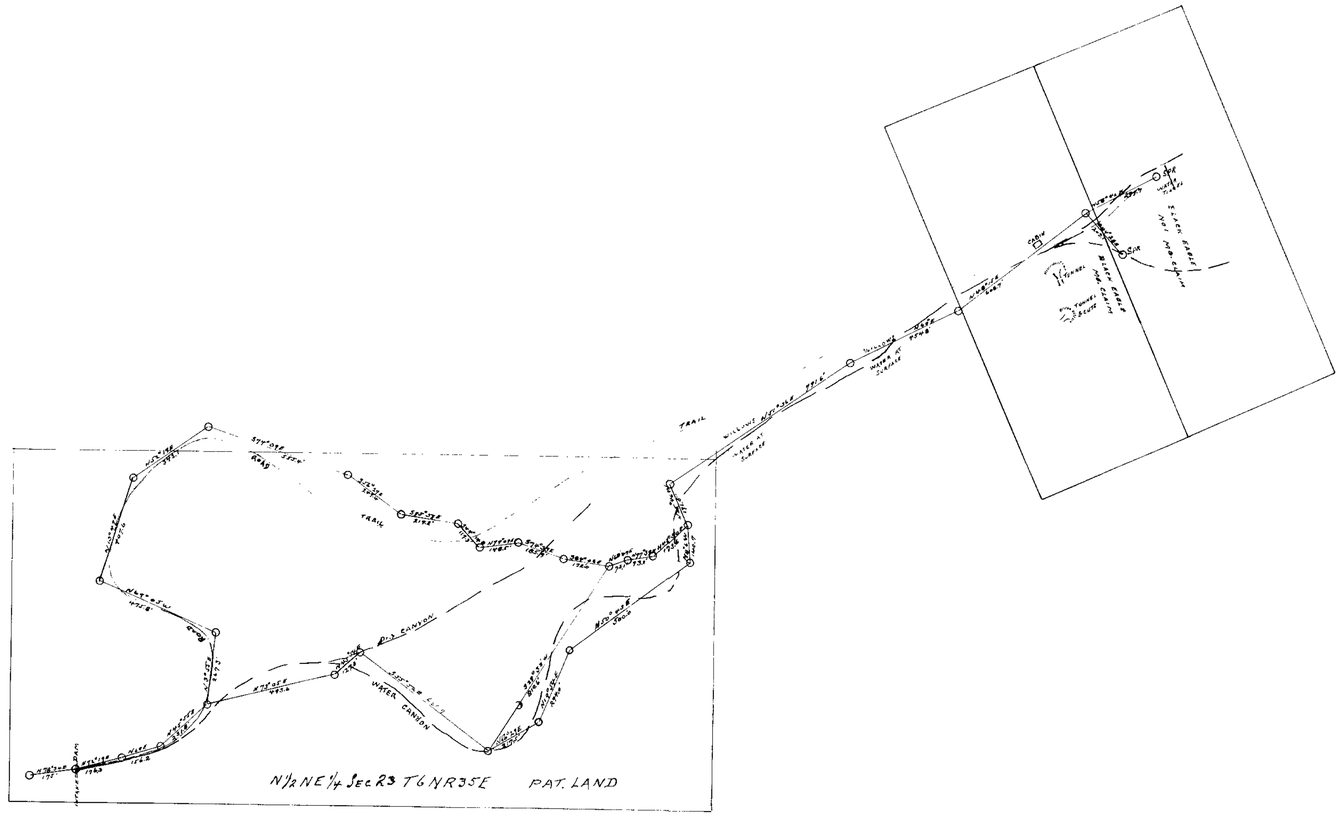

MAP
SHOWING

SPEARMINT
SPRING
WATER

INTAKE
WATER CANYON
SPRINGS
ROAD & TRAIL

SITUATED SECS. 14 & 23 T6NR35E MDB&M

APP. NO 3921

SCALE 300 FT-1 INCH

SURVEYED 11/23/16 JCRODDER

John P. Rodda SURVEYOR

3921

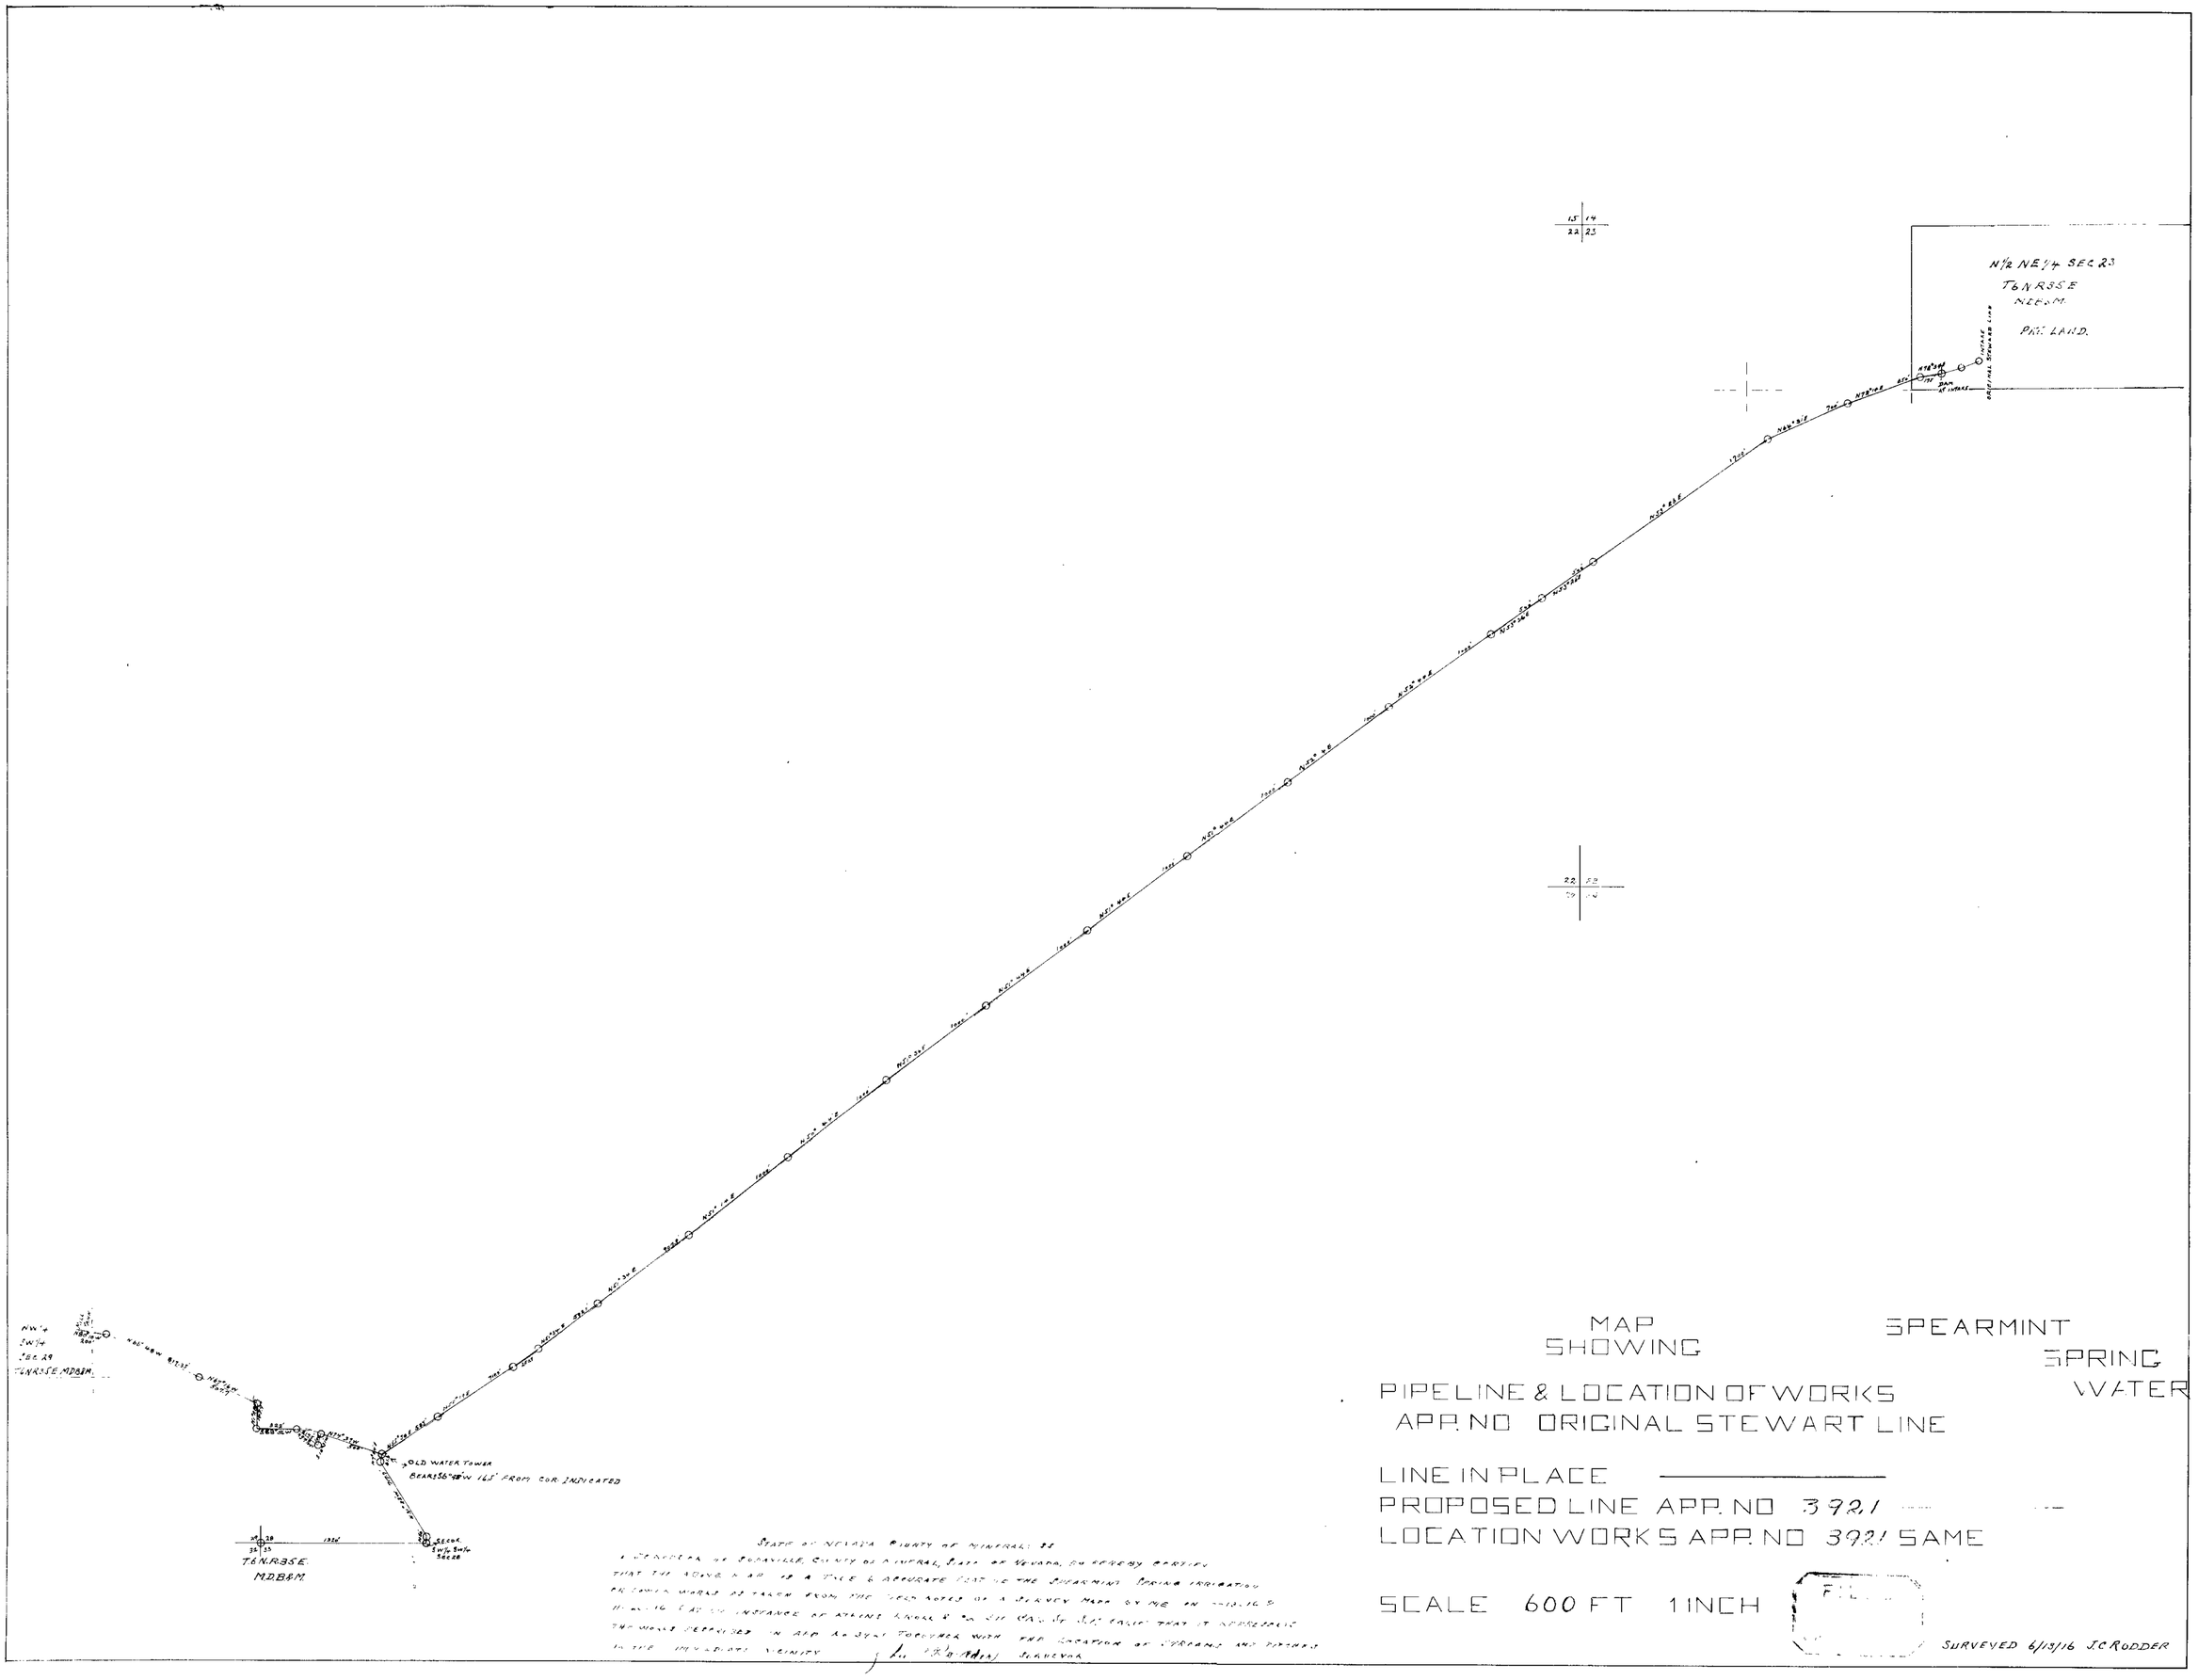
N½ NE¼ SEC 23
T6NR35E
MDB&M
PRE. LAND.
OLD WATER TOWER
T6N.R35E.
M.D.B&M.
MAP
SHOWING
SPEARMINT
SPRING
WATER
PIPELINE & LOCATION OF WORKS
APP. NO ORIGINAL STEWART LINE
LINE IN PLACE
PROPOSED LINE APP. NO 3921
LOCATION WORKS APP. NO 3921 SAME
SCALE 600 FT 1 INCH
SURVEYED 6/13/16 J.C. RODDER

3921