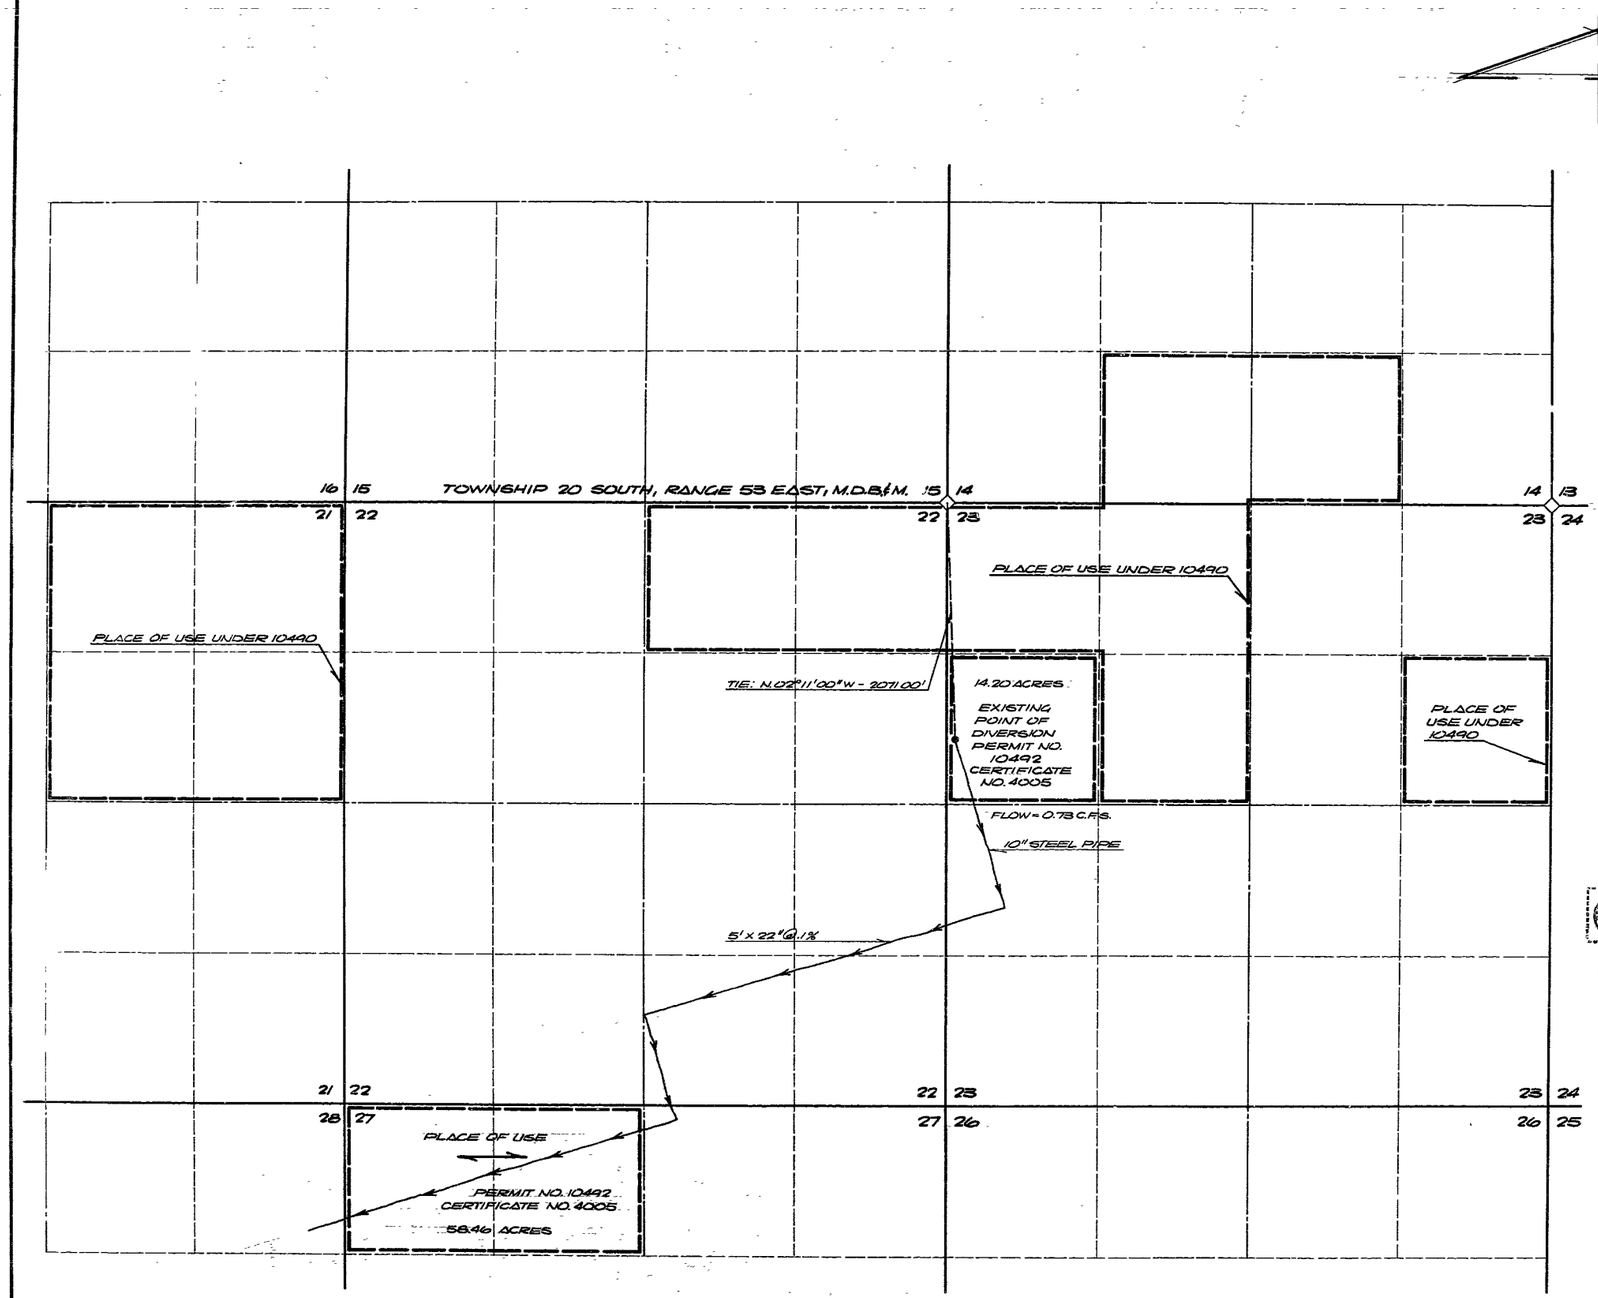

EXISTING POINT OF DIVERSION AND PLACE OF USE OF APPLICATION AND PERMIT NO. 10492.
PORTION OF SECTIONS 23 AND 27, TOWNSHIP 20 SOUTH RANGE 53 EAST, M.D.B.&M., NYE COUNTY, NEVADA.

STATE OF NEVADA
COUNTY OF CLARK } S.S.

I, RICHARD U. BAUGHMAN, BEING FIRST DULY SWORN DEPOSE AND SAY THAT THIS MAP CONSISTING OF TWO SHEETS HAS BEEN CORRECTLY DRAWN TO THE DESIGNATED SCALE FROM FIELD NOTES OF A SURVEY MADE UNDER MY SUPERVISION AND DIRECTION ON THE 14TH OF APRIL, 1976 THAT IT TRULY AND CORRECTLY REPRESENTS THE LOCATION AND EXTENT OF THE WORKS USED TO DIVERT WATER FROM AN UNDERGROUND SOURCE IN THE PAHRUMP VALLEY BASIN IN NYE COUNTY, NEVADA, BY PREFERRED EQUITIES CORPORATION FOR IRRIGATION AND DOMESTIC PURPOSES UNDER APPLICATION AND PERMIT NO. 10492. THAT EXISTING POINT OF DIVERSION UNDER APPLICATION AND PERMIT NO 10492 IS CORRECTLY SHOWN HEREON. THAT THE EXISTING PLACE OF USE UNDER APPLICATION AND PERMIT NO 0492 AND THE PLACE OF USE APPLIED FOR UNDER THIS APPLICATION TO CHANGE THE POINT OF DIVERSION OF THE WATER ARE CORRECTLY DESIGNATED HEREON AND THAT THE LANDS UPON WHICH WATER APPROPRIATED UNDER APPLICATION AND PERMIT NO 10492 ARE TO USED IS ACCURATELY OUTLINED HEREON AND SAID LANDS ARE OWNED OR CONTROLLED BY THE APPLICANT

Richard U. Baughman
RICHARD U. BAUGHMAN 5-3-76
STATE WATER RIGHT SURVEYOR

SUBSCRIBED AND SWORN TO BEFORE ME THIS 15TH DAY OF APRIL, 1976.

LORETTA A. BUFFINGTON
Notary Public-State of Nevada
COUNTY OF CLARK
My Commission Expires Sept. 24, 1977

Loretta A. Buffington
LORETTA A. BUFFINGTON

MY COMMISSION EXPIRES:
SEPTEMBER 24, 1977

0 500 1000 1500 2000
SCALE: 1" = 600'

MAP TO ACCOMPANY AN APPLICATION TO CHANGE THE POINT OF DIVERSION OF THE WATER APPROPRIATED UNDER APPLICATION AND PERMIT NO. 10492.

BY: PREFERRED EQUITIES CORPORATION
FOR: IRRIGATION AND DOMESTIC PURPOSES.
FROM: AN UNDERGROUND SOURCE IN THE PAHRUMP VALLEY BASIN IN NYE COUNTY, NEVADA.

BAUGHMAN, HAUGHT AND TURNER INC.
CIVIL ENGINEERS - MINING ENGINEERS - LAND SURVEYORS
2825 W. CHARLESTON BLVD., LAS VEGAS, NEVADA.

FILED
MAY 28 1976
STATE ENGINEER'S OFFICE