SEC.14 and SEC.23, T8S, R67E, M.D.B.&M.
LINCOLN COUNTY
NEVADA

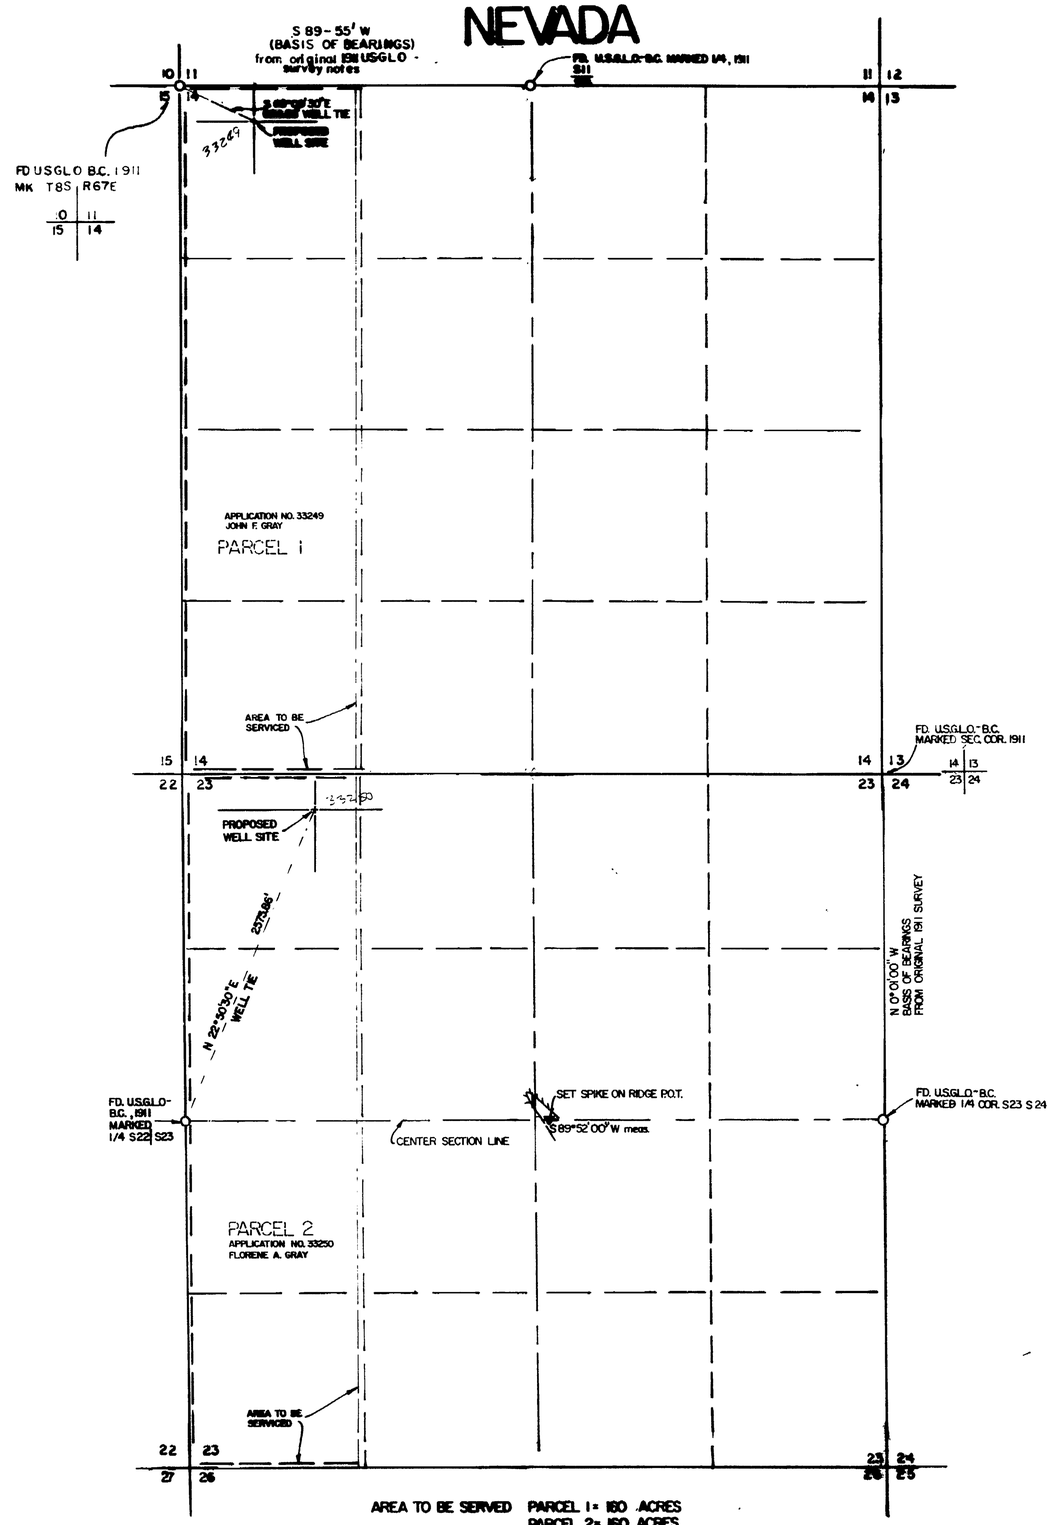

AREA TO BE SERVED PARCEL 1= 160 ACRES
PARCEL 2= 160 ACRES
TOTAL= 320 ACRES

N

600'
BASIS OF BEARINGS

ENGINEERS CERTIFICATE

I, RUSSELL AVERY, BEING FIRST DULY SWORN, DEPOSE AND SAY THAT THIS MAP CONSISTING OF ONE SHEET, HAS BEEN CORRECTLY DRAWN TO THE DESIGNATED SCALE FROM FIELD NOTES OF A SURVEY MADE UNDER MY SUPERVISION AND MY DIRECTION BETWEEN FEB. 13, 1978, TO APRIL 11, 1978, THAT IT TRULY AND CORRECTLY REPRESENTS THE PROPOSED LOCATION AND EXTENT OF THE WORKS USED TO DIVERT WATER FROM AN UNDERGROUND SOURCE IN LINCOLN COUNTY BY JOHN F. GRAY and FLORENE GRAY, FOR AGRICULTURAL PURPOSES, THAT THE PROPOSED POINT OF DIVERSION, THE APPROXIMATE LOCATION AND SIZE OF THE DIVERTING CHANNEL, ALL RESERVOIRS OR BASINS, THE LOCATION AND NAMES OF OTHER WORKS, WHICH WILL CROSS OR CONNECT WITH THE PROPOSED WORKS AND THE BOUNDARY OF LANDS, SHOWING BY 40 ACRE SUBDIVISIONS OR FRACTIONS THERE OF, THE AREA PROPOSED TO BE SERVICED ARE FULLY AND CORRECTLY DESIGNATED THEREON

FOR NOTARIZED AFFIDAVIT SEE FILE NO. 33249

Russell Avery

RUSSELL AVERY — WATER RIGHTS SURVEYOR — NO 339

STATE OF NEVADA
COUNTY OF CLARK SS

SUBSCRIBED AND SWORN TO ME THIS 12TH DAY OF April, 1978

Donna Moore
NOTARY PUBLIC
IN AND FOR, CLARK COUNTY, NEVADA

MY COMMISSION EXPIRES Dec. 20, 1981

Notary Public State of Nevada
CLARK COUNTY
Donna Moore
My Commission Expires Dec 20 1982

LEGAL DESCRIPTION

PARCEL 1 - APPLICATION NO. 33249 - JOHN F. GRAY
W 1/2, W 1/2 SECTION 14, T8S, R67E, M.D.B.M. LINCOLN COUNTY, NEVADA

PARCEL 2 - APPLICATION NO. 33250 - FLORENE A. GRAY
W1/2, W1/2 SECTION 23, T8S, R67E, M.D.B.M. LINCOLN COUNTY, NEVADA

400 0 400 800 1200 1600 2000
SCALE 1" = 600'

33244-50

MAP TO ACCOMPANY APPLICATION TO APPROPRIATE WATER FROM AN UNDERGROUND SOURCE

FOR: AGRICULTURAL - CAREY ACT PURPOSES

BY: JOHN F. GRAY & FLORENE GRAY

LINCOLN COUNTY, NEVADA

AVERY & ASSOCIATES
CONSULTING ENGINEERS
1401 MARYLAND PARKWAY
LAS VEGAS, NEVADA 89104

FILED
MAY 16 1978
STATE ENGINEER'S OFFICE

OFFICE
STATE ENGINEER

SB 250 33249