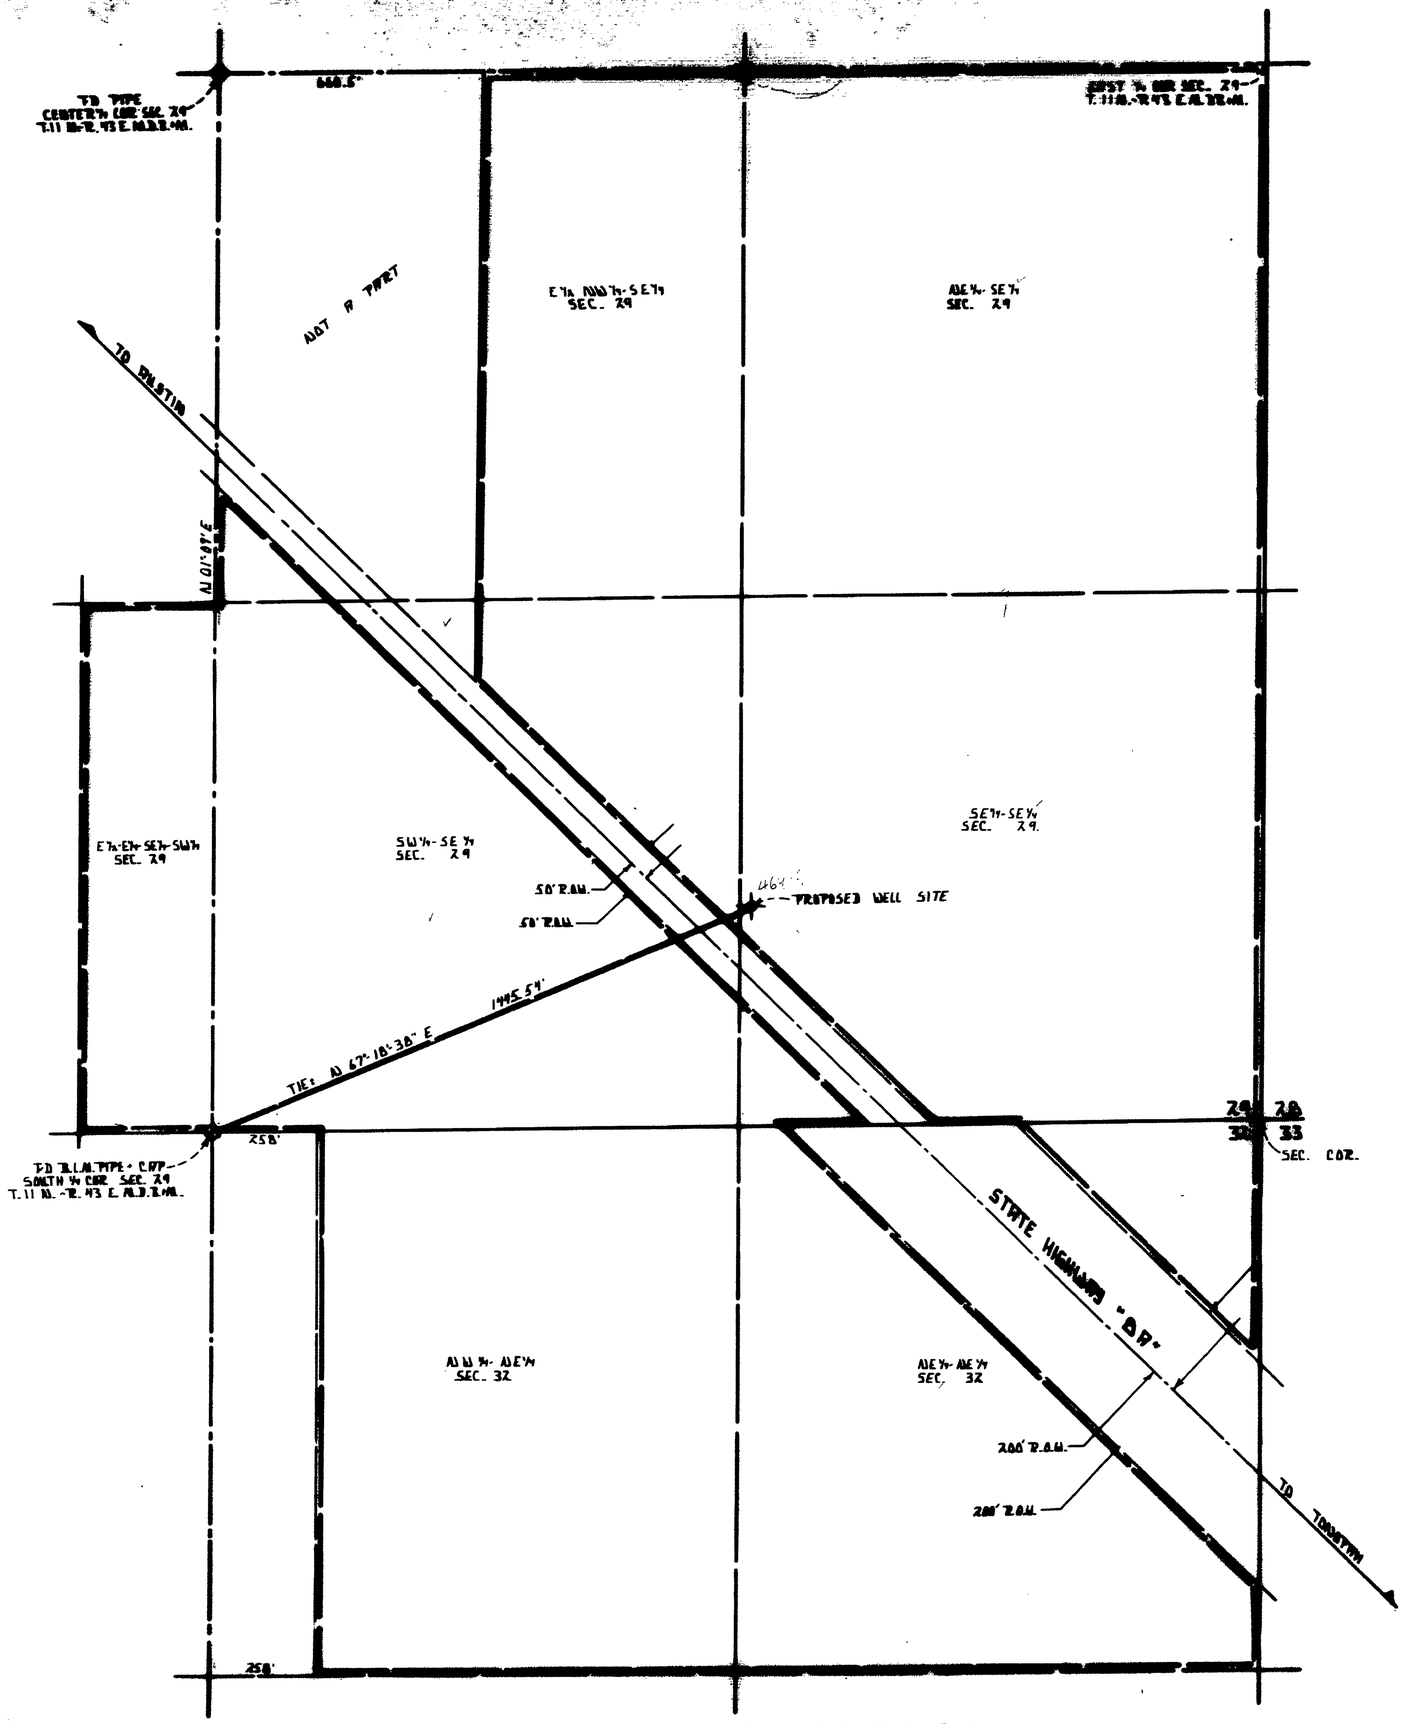

SECTIONS 29-32 T.11 N.-R.43 E. M.D.B.&M.

TO ACCOMPANY APPLICATION TO APPROPRIATE WATER FOR IRRIGATION AND DOMESTIC PURPOSES.

STATE OF NEVADA }
COUNTY OF CHURCHILL } SS

I, LOWELL D. EMERY, BEING FIRST DULY SWORN DEPOSE AND SAY THAT THIS MAP CONSISTING OF ONE SHEET, NUMBERED FROM 1 TO 1 INCLUSIVE HAS BEEN CORRECTLY DRAWN TO THE DESIGNATED SCALE FROM FIELD NOTES OF A SURVEY MADE BY ME BETWEEN THE 6th DAY OF Dec. AND THE 8th DAY OF Dec. 1978: THAT IT TRULY AND CORRECTLY REPRESENTS THE PROPOSED LOCATION AND EXTENT OF THE WORKS USED TO DIVERT WATER FROM THE PROPOSED WELL SITE IN THE COUNTY OF NYE BY

KARL W. BERG
APPLICANT

FOR IRRIGATION AND DOMESTIC PURPOSES THAT THE PROPOSED POINT OF DIVERSION THE APPROXIMATE LOCATION AND SIZE OF THE DIVERTING CHANNEL OF OTHER CONDUIT THE PLACE AND MANNER OF USE AND THE LOCATION AND NAMES OF ALL OTHER WORKS OR STREAMS WHICH ARE CROSSED BY OR CONNECTED WITH THE SAID WORKS ARE FULLY AND CORRECTLY DESIGNATED HEREON.

Lowell D. Emery
LOWELL D. EMERY S.W.R.S. 536 R.L.S. 1251

SUBSCRIBED ADD SWORN TO BEFORE ME THIS 14th DAY OF March 1979.
NOTARY PUBLIC IN AND FOR CHURCHILL COUNTY, NEVADA.

BARRY A. FITZPATRICK
Notary Public - State of Nevada
Churchill County
My Commission expires Mar. 22, 1983

Barry A. Fitzpatrick
NOTARY PUBLIC

SCALE. 1" = 200 FT.

BASIS OF BEARING N 01°09'E ON WEST LINE OF THE SE¼ SEC. 29 T.11 N.-R.43 E. M.D.B.&M.

SCALE. 1" = 200 FT.

0 330 660 990 1320

37119 46913

FILED
OCT 3 1979
STATE ENGINEER'S OFFICE

TO ACCOMPANY APPLICATION TO APPROPRIATE WATER FOR IRRIGATION AND DOMESTIC PURPOSES.

BY. KARL W. BERG
FROM. AN UNDERGROUND SOURCE

SURVEYED BY LOWELL D. EMERY. S.W.R.S. 536 R.L.S. 1251
DRAWN BY BUZZ FITZPATRICK ~ MARCH 8, 1979

MAR 21 PM 2 1979 OCT 3 PM 2 01

37119