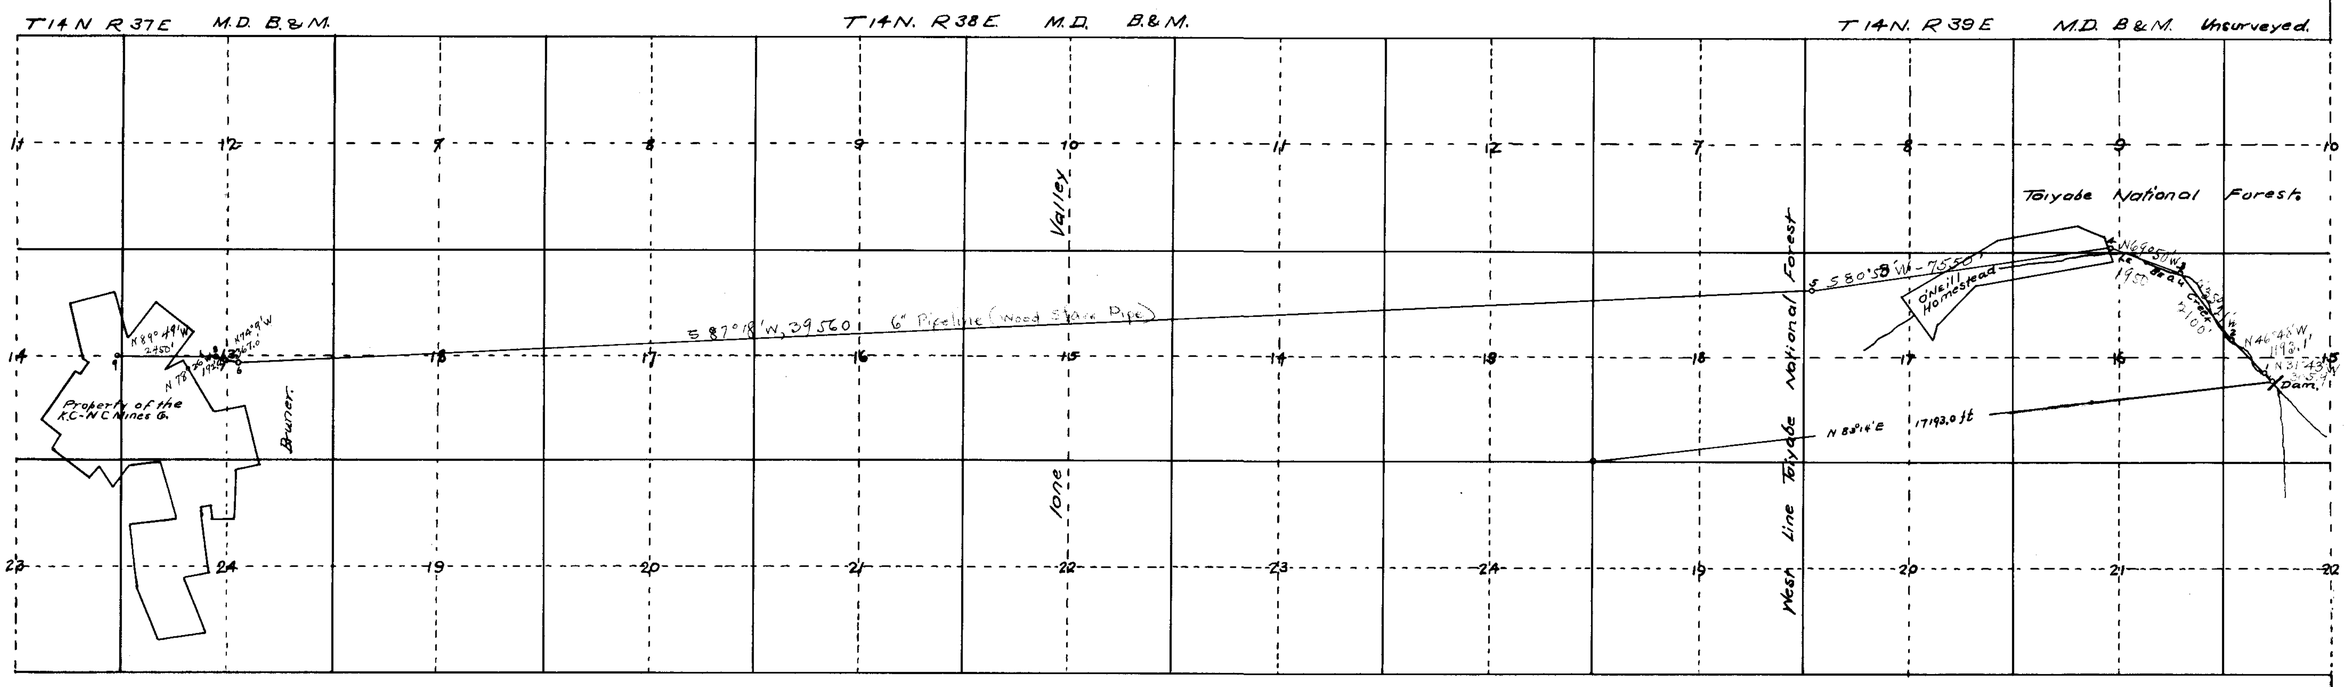

FILED
DEC 31 1917
STATE ENGINEER'S OFFICE

PLAN OF THE

KANSAS CITY-NEVADA

782, Bk. 4 Aug 23-1923 for 0.05 c.f.s.

CONSOLIDATED MINES CO.

PIPE LINE

SCALE 1" = 2000'

4328