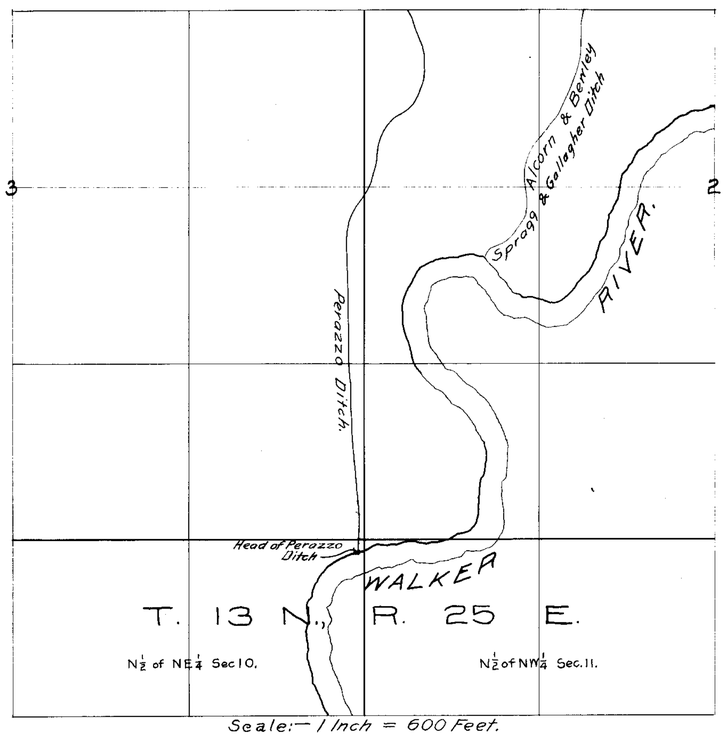

Scale:— 1 Inch = 600 Feet.

PLATE I.

Section.	Subdivision.	Township.	Range.	Cultivated acreage.	Description of culture.	Date of first culture.
19	SE of SE	15	25	38.11	Pasture.	
20	NW " SW	"	"	3.93	"	
"	S " " "	"	"	32.30	"	
29	NE " NW	"	"	40.00	"	
"	" W " "	"	"	38.26	"	
"	S " " "	"	"	40.00	"	
"	" E " "	"	"	40.00	"	
"	NE " NE	"	"	8.37	"	
"	" W " "	"	"	40.00	"	
"	S " " "	"	"	40.00	"	
"	" E " "	"	"	21.66	"	
30	N " " N "	"	"	18.90	"	
"	S " " " "	"	"	33.74	"	
31	NE " NW	"	"	20.72	"	
"	" W " "	"	"	40.00	"	
"	S " " "	"	"	40.00	"	
"	" E " "	"	"	26.19	"	
"	NW " SE	"	"	20.64	"	
36	NE " NE	"	24	4.80	"	
"	S " " "	"	"	13.00	"	
"	N " " SE	"	"	5.23	"	
"	S " " "	"	"	8.00	"	
1	NE " NE	14	"	9.30	"	
"	S " " "	"	"	4.94	"	
6	NE " "	"	25	25.75	Alfalfa.	
"	" W " "	"	"	39.43	Gar. "	
"	S " " "	"	"	40.00	Pas. "	
"	NE " NW	"	"	38.40	" "	
"	S " " "	"	"	40.00	" "	
"	NW " "	"	"	39.00	"	
"	S " " "	"	"	37.67	"	
"	NE " SW	"	"	40.00	"	
"	" W " "	"	"	21.34	"	
"	S " " "	"	"	15.27	"	
"	" E " "	"	"	40.00	"	
"	SW " SE			36.00	"	
				1000.95		

STATE OF NEVADA }
COUNTY OF LYON } S.S.

I, William W. Coleman, being first duly sworn, depose and say that the map, and attached maps is a true and accurate plat of the lands irrigated by PETER & JOSEPH P. PERAZZO, as taken from field notes of a survey made under my supervision and direction, completed on the 30th. day of MAY, 1917; that the survey and the map were made at the instance of Joseph P. Perazzo, one of the owners of said lands, and that it truly represents the irrigated lands of said property.

Wm. W. Coleman

Subscribed and sworn, to before me this 21st day of June 1917.

Samuel G. Stock
Notary Public in and for Lyon County, Nevada.

MAP OF LAND
Under Application No. 4429
For change of Point of Diversion.
OWNED BY
PETER & JOSEPH P. PERAZZO
WABUSKA,
LYON COUNTY,
NEVADA.
MAY, 1917.

351 BK3 9-18-11.
for 11.0 c.f.s.

4429

PLATE II.

4429

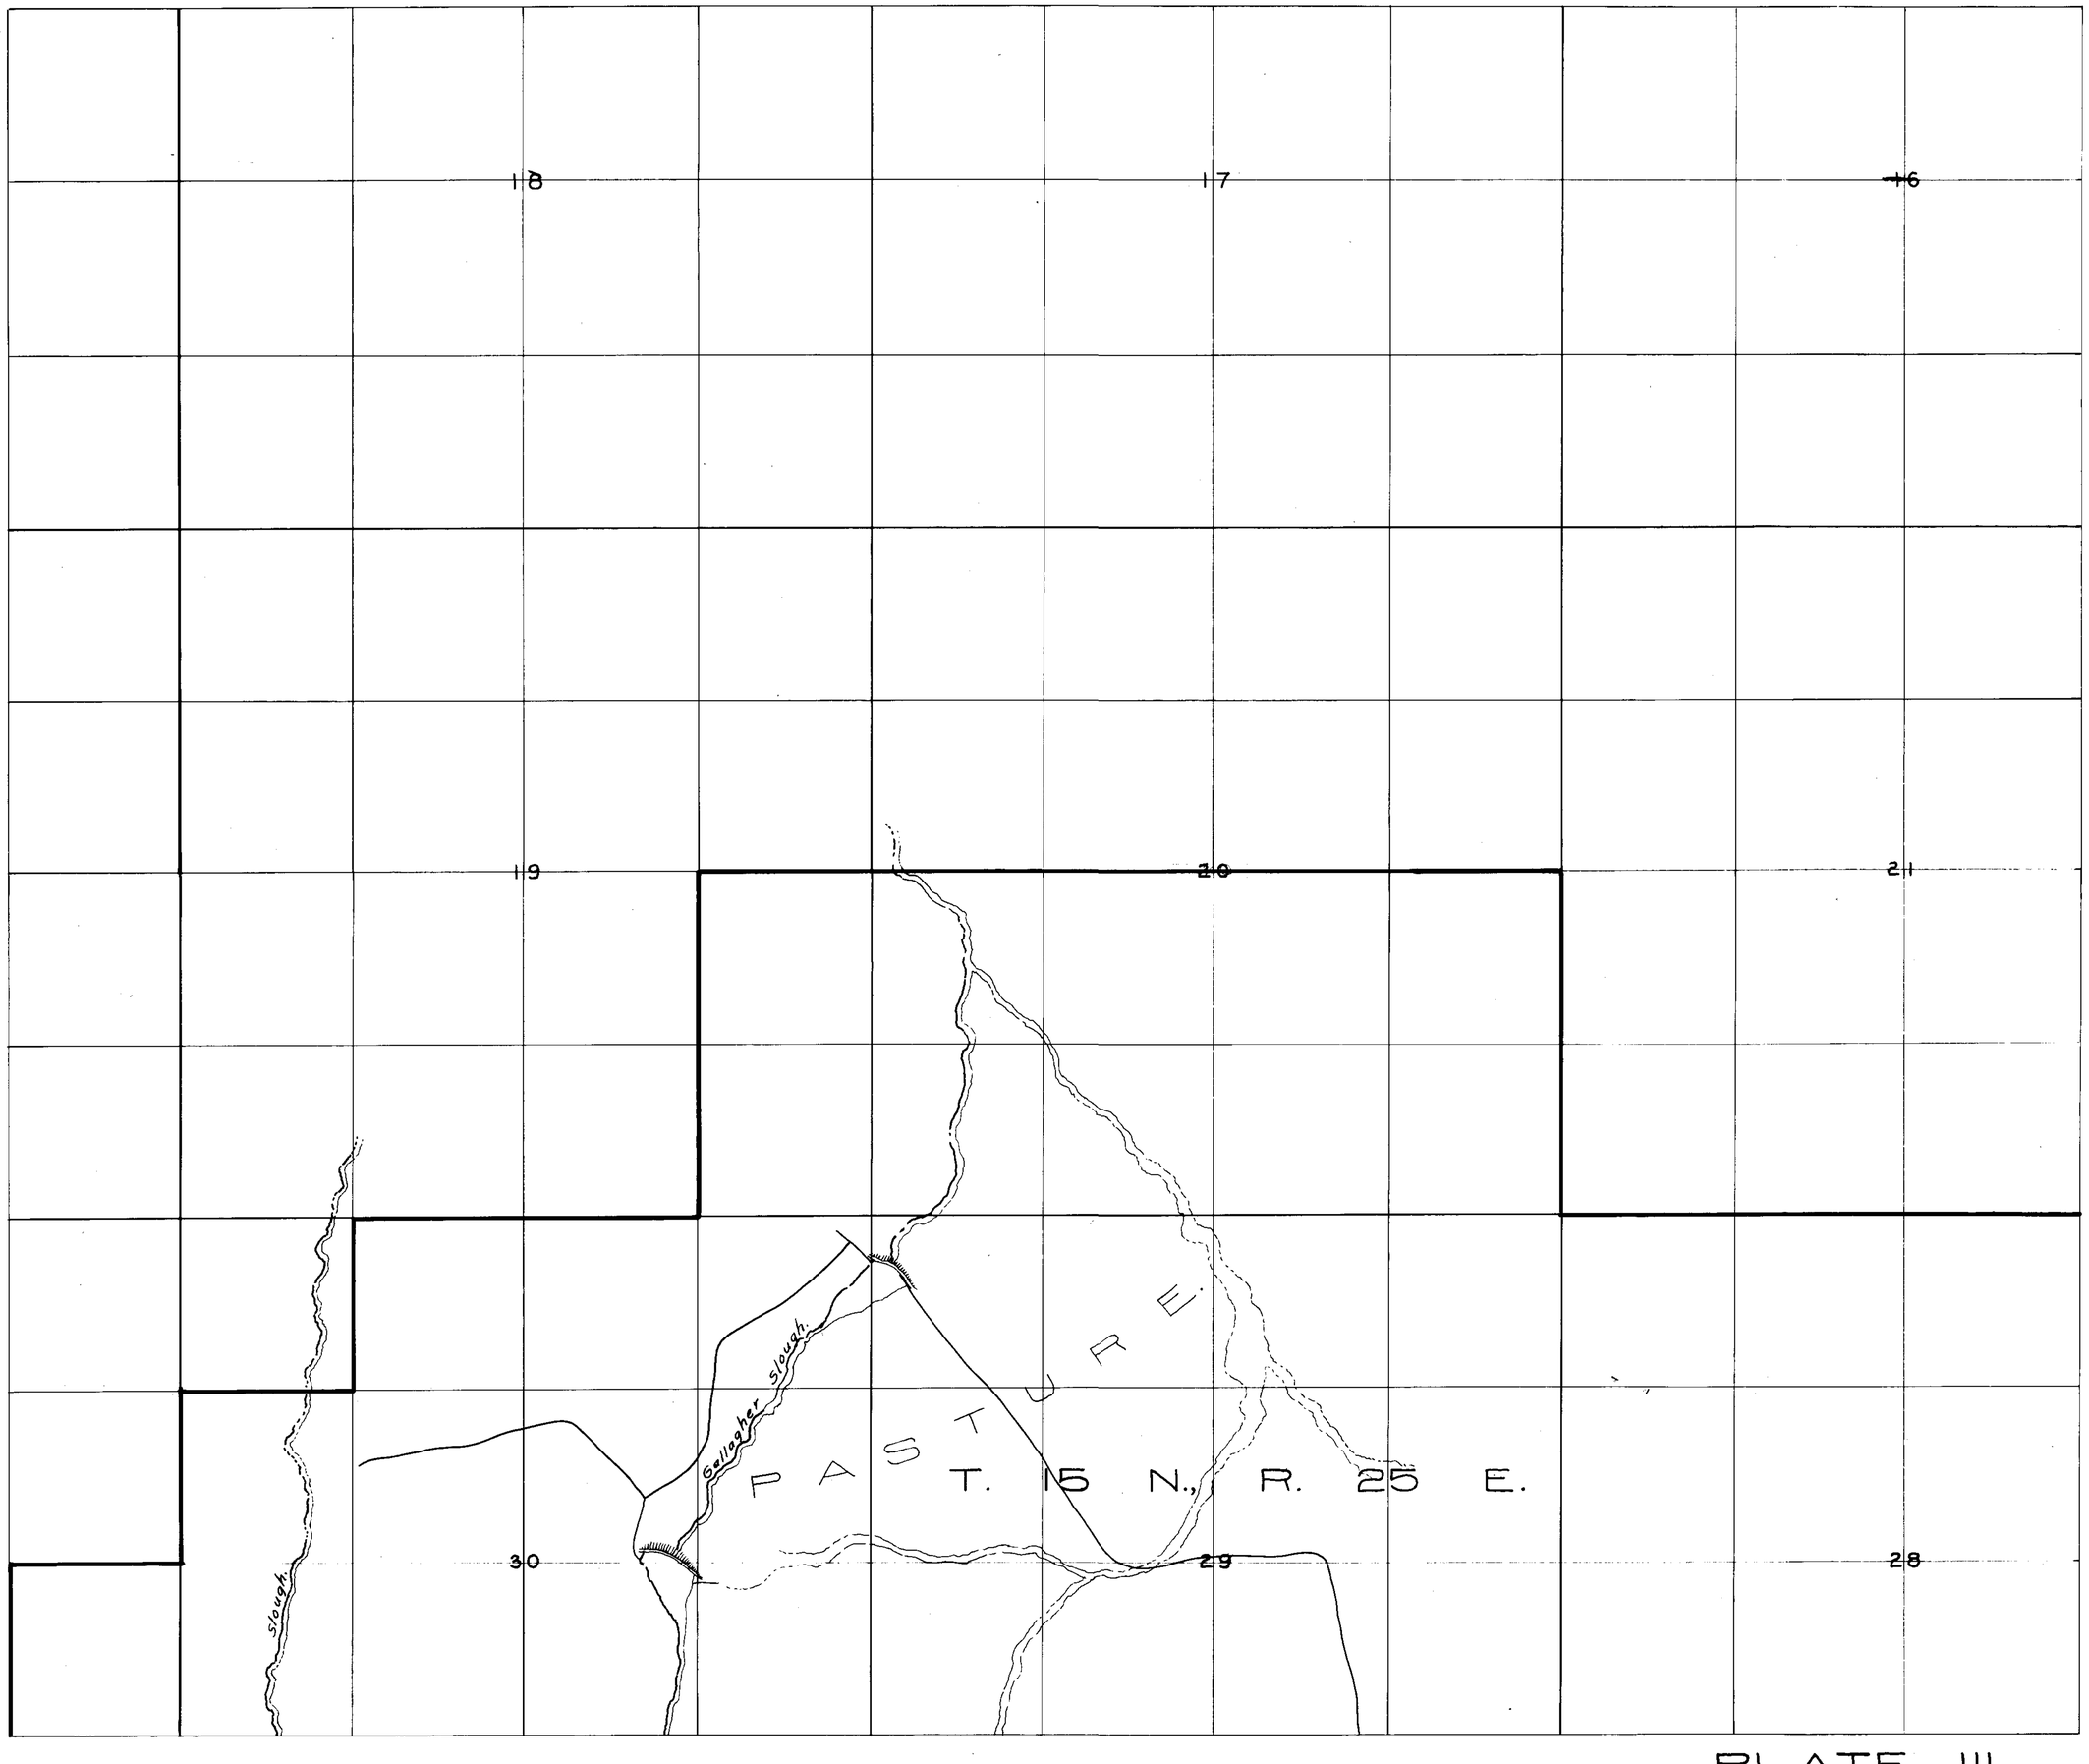

PLATE III.

4429