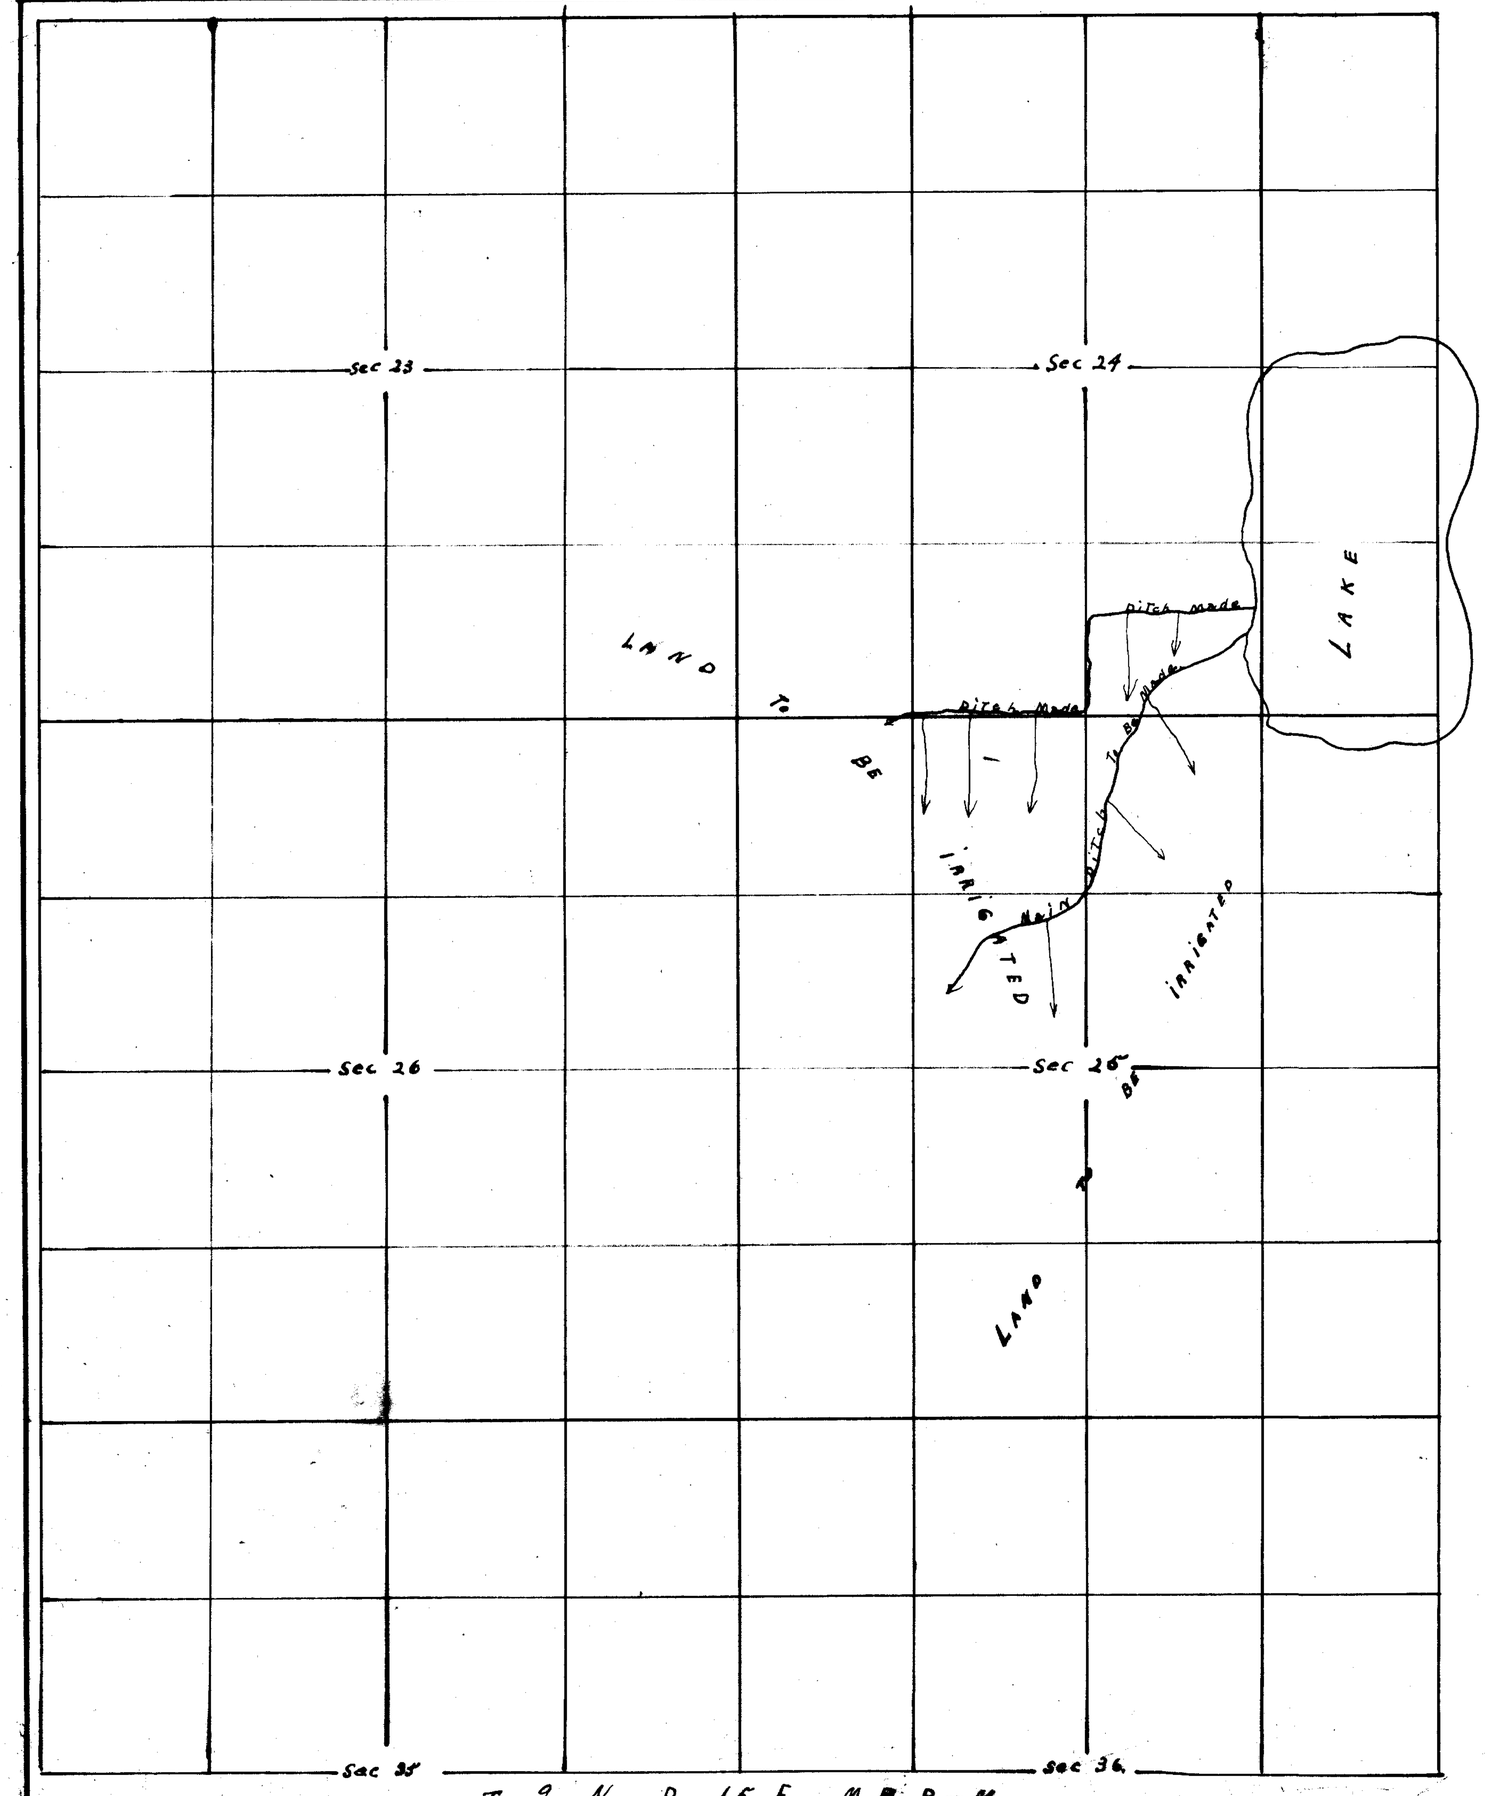

MAP
SHOWING DESERT LAND
TO BE IRRIGATED.
AND DITCHES BUILT BY
ALFRED MARSH
AUGUST 12TH. 1918
Scale. 1 IN = 600 ft

FILED
AUG 16 1918
STATE ENGINEER'S OFFICE

4463

4463