SECTION 25, TOWNSHIP 21 SOUTH, RANGE 60 EAST, MDBM

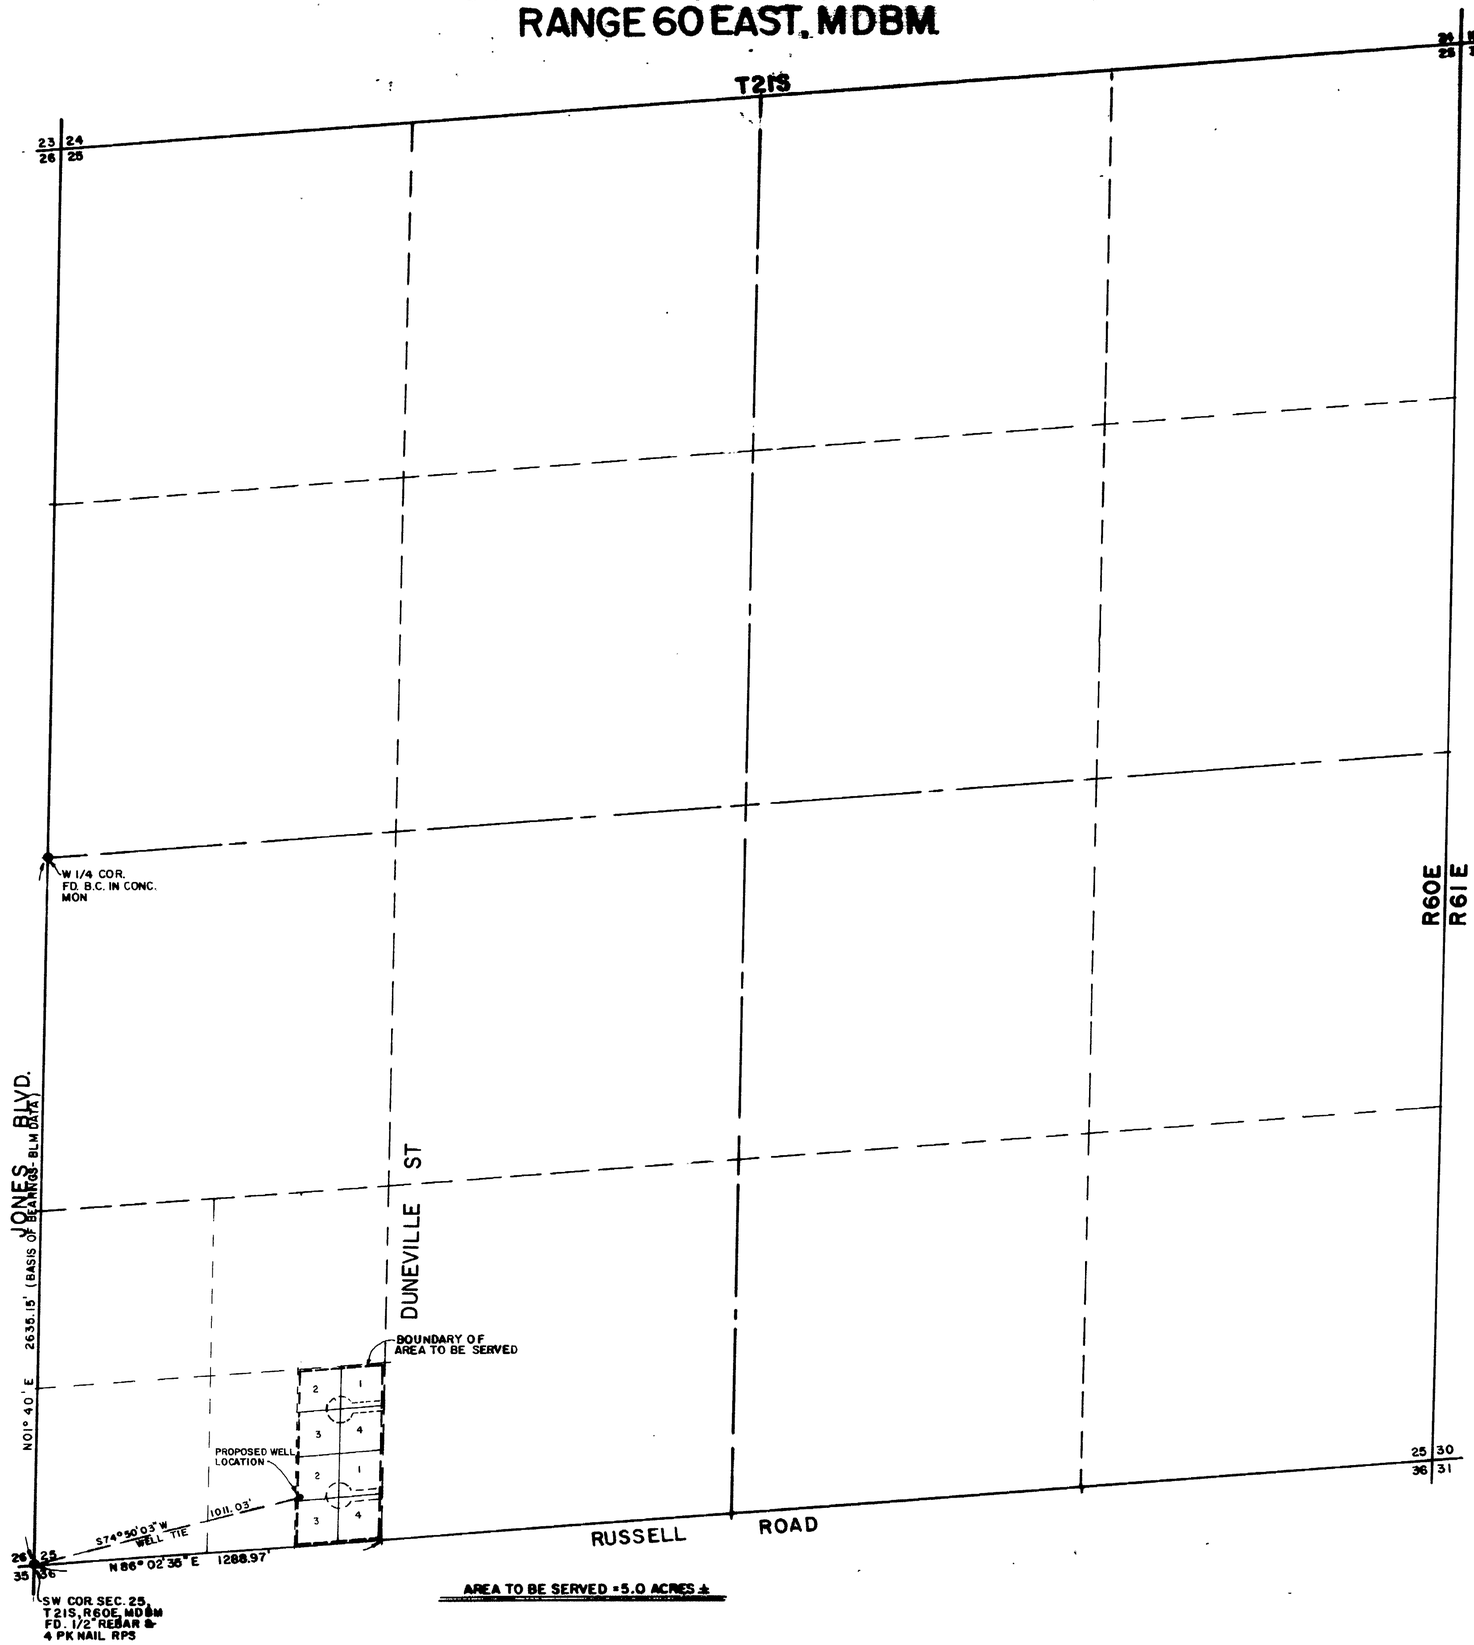

AREA TO BE SERVED = 5.0 ACRES ±

ENGINEERS CERTIFICATE

I, RUSSELL AVERY, BEING FIRST DULY SWORN, DEPOSE AND SAY THAT THIS MAP CONSISTING OF 1 SHEET, HAS BEEN CORRECTLY DRAWN TO THE REASONABLE SCALE FROM FIELD NOTES OF A SURVEY MADE UNDER MY SUPERVISION AND BY DIRECTION BETWEEN 1-12-80 AND 3-12-80, THAT IT TRULY AND CORRECTLY REPRESENTS THE PROPOSED LOCATION AND EXTENT OF THE WORKS HERE TO APPROPRIATE WATER FROM AN UNDERGROUND SOURCE IN CLARK COUNTY, NEVADA BY LESTER HALL FOR QUASI-MUNICIPAL PURPOSES THAT THE PROPOSED POINT OF DIVERSION IS APPROXIMATE LOCATED [illegible] OF THE [illegible] ALL [illegible] THE LOCATION OF [illegible] MINES OF OTHER [illegible] WELL CONFLICT OR INTERFERE WITH THE PROPOSED WORKS AND THE OWNERSHIP OF LANDS, SHOWN BY 40 ACRE SUBDIVISIONS OR FRACTIONS THEREOF, THE AREA PROPOSED TO BE SERVED ARE FULLY AND CORRECTLY DESIGNATED THEREON.

Russell Avery 3/12/80

RUSSELL AVERY — WATER RIGHTS SURVEYOR — NO 339

REGISTERED PROFESSIONAL ENGINEER — RUSSELL AVERY — CIVIL — No. 2002 — STATE OF NEVADA

REGISTERED LAND SURVEYOR — STATE OF NEVADA — RUSSELL AVERY — No. 339

STATE OF NEVADA
COUNTY OF CLARK } SS

SUBSCRIBED AND SWORN TO ME THIS 12th DAY OF MARCH, 1980

Robert Fulstone
ROBERT FULSTONE NOTARY PUBLIC
IN AND FOR, CLARK COUNTY, NEVADA

NOVEMBER 29, 1980
MY COMMISSION EXPIRES

SCALE 1" = 300'

BASIS OF BEARINGS
N01° 40' E
BEING THE WEST LINE OF SECTION 25, T21S, R60E MDBM — BLM DATA

LEGAL DESCRIPTION

E1/2 SE1/4 SW1/4 SW1/4, SECTION 25, T21S, R60E MDBM.

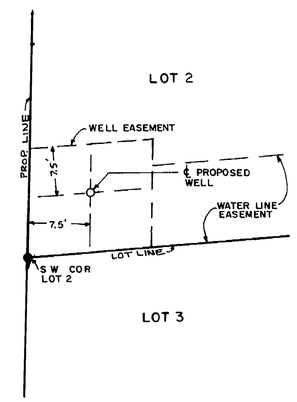

WELL LOCATION EASEMENT DETAIL
SCALE 1" = 10'

200 0 200 400 600 800 1000
SCALE 1" = 300'

FILED
MAR 17 1980
STATE ENGINEER'S OFFICE
NBD- 745

OFFICE
STATE ENGINEER
1980 MAR 17 PM 2:21

MAP TO ACCOMPANY APPLICATION TO APPROPRIATE WATER FROM AN UNDERGROUND SOURCE

FOR: QUASI-MUNICIPAL PURPOSES

BY: LESTER HALL

CLARK COUNTY, NEVADA

Russ Avery

ENGINEERING CONSULTANTS
(DIV. of AVERY CORPORATION)
1401 TAHOE-LAND AVENUE
LAS VEGAS, NEVADA (702) 385-2477

DWN. BY: R.F
DATE: 3/6/80
REVISED DATE:
DWG. NO. ES-7

40904