MAP IN SUPPORT OF APPLICATION TO CHANGE POINT OF DIVERSION & PLACE OF USE, UNDER PERMIT NOS. 11171, 40466, 40465, 11172 and Proof of Vested Right No. 01597

FOR: MUNICIPAL PURPOSES

FROM: UNDERGROUND SOURCES IN THE RYE PATCH AREA, SEC. 8, 17, 18 & 19, T. 4 N., 44 E., M.D.B.&M., NYE COUNTY, NEV.

BY: TONOPAH PUBLIC UTILITIES
c/o THE BOARD OF NYE COUNTY COMMISSIONERS
P.O. BOX 153
TONOPAH, NEV., 89049

Water Permit Number		
original		amended
40466	–	45148
40465	–	45150
11171	–	45149
11172	–	45151 (well 5,6,7)
01597	–	45221

FILED MAR 15 1982 STATE ENGINEER

BASIS OF BEARINGS....

DIRECT SOLAR OBSERVATION, BETWEEN THE S.W. CORNER AND THE N.W. CORNER OF SECTION 8 T. 4 N., R. 44 E. M.D.B. & M., AS STATED N. 0° 09' 35" W, 5281.12'.

LEGEND....

- PLACE OF USE
- EXISTING WELL
- AQUEDUCT
- FOUND COR., SCRIBED ROCK

STATE OF NEVADA } SS
COUNTY OF NYE

I WALLACE T. BOUNDY, BEING FIRST DULY SWORN DEPOSED AND SAY THAT THIS MAP CONSISTING OF ONE SHEET, HAS BEEN CORRECTLY DRAWN TO THE DESIGNATED SCALE FROM FIELD NOTES OF A SURVEY MADE ON DECEMBER 3 & 4, 1981, THAT IT, TRULY AND CORRECTLY REPRESENTS THE PROPOSED LOCATION AND EXTENT OF THE WORKS TO DIVERT WATER FROM UNDERGROUND SOURCES, IN NYE COUNTY, NEVADA, BY TONOPAH PUBLIC UTILITIES FOR MUNICIPAL PURPOSES PURPOSES. THAT THE POINTS OF DIVERSION, THE APPROXIMATE LOCATION AND SIZE OF THE DIVERTING CHANNEL, ALL RESERVOIRS OR BASINS, THE LOCATION AND NAMES OF ALL OTHER WORKS, WHICH WILL CROSS OR CONNECT WITH PURPOSED WORKS, AND THE BOUNDARIES OF ALL LANDS SHOWING THE AREAS PROPOSED TO BE UTILIZED, ARE FULLY AND CORRECTLY DESIGNATED THEREON.

Wallace T. Boundy
STATE WATER RIGHT SURVEYOR, CERTIFICATE NO. 584

Subscribed and sworn to before me this 18th day of Dec., 1981

Ruth E. Kelley
NOTARY PUBLIC IN AND FOR NYE COUNTY, NEVADA

RUTH E. KELLEY
NOTARY PUBLIC-STATE OF NEVADA
NYE COUNTY
My appointment expires June 5, 1982

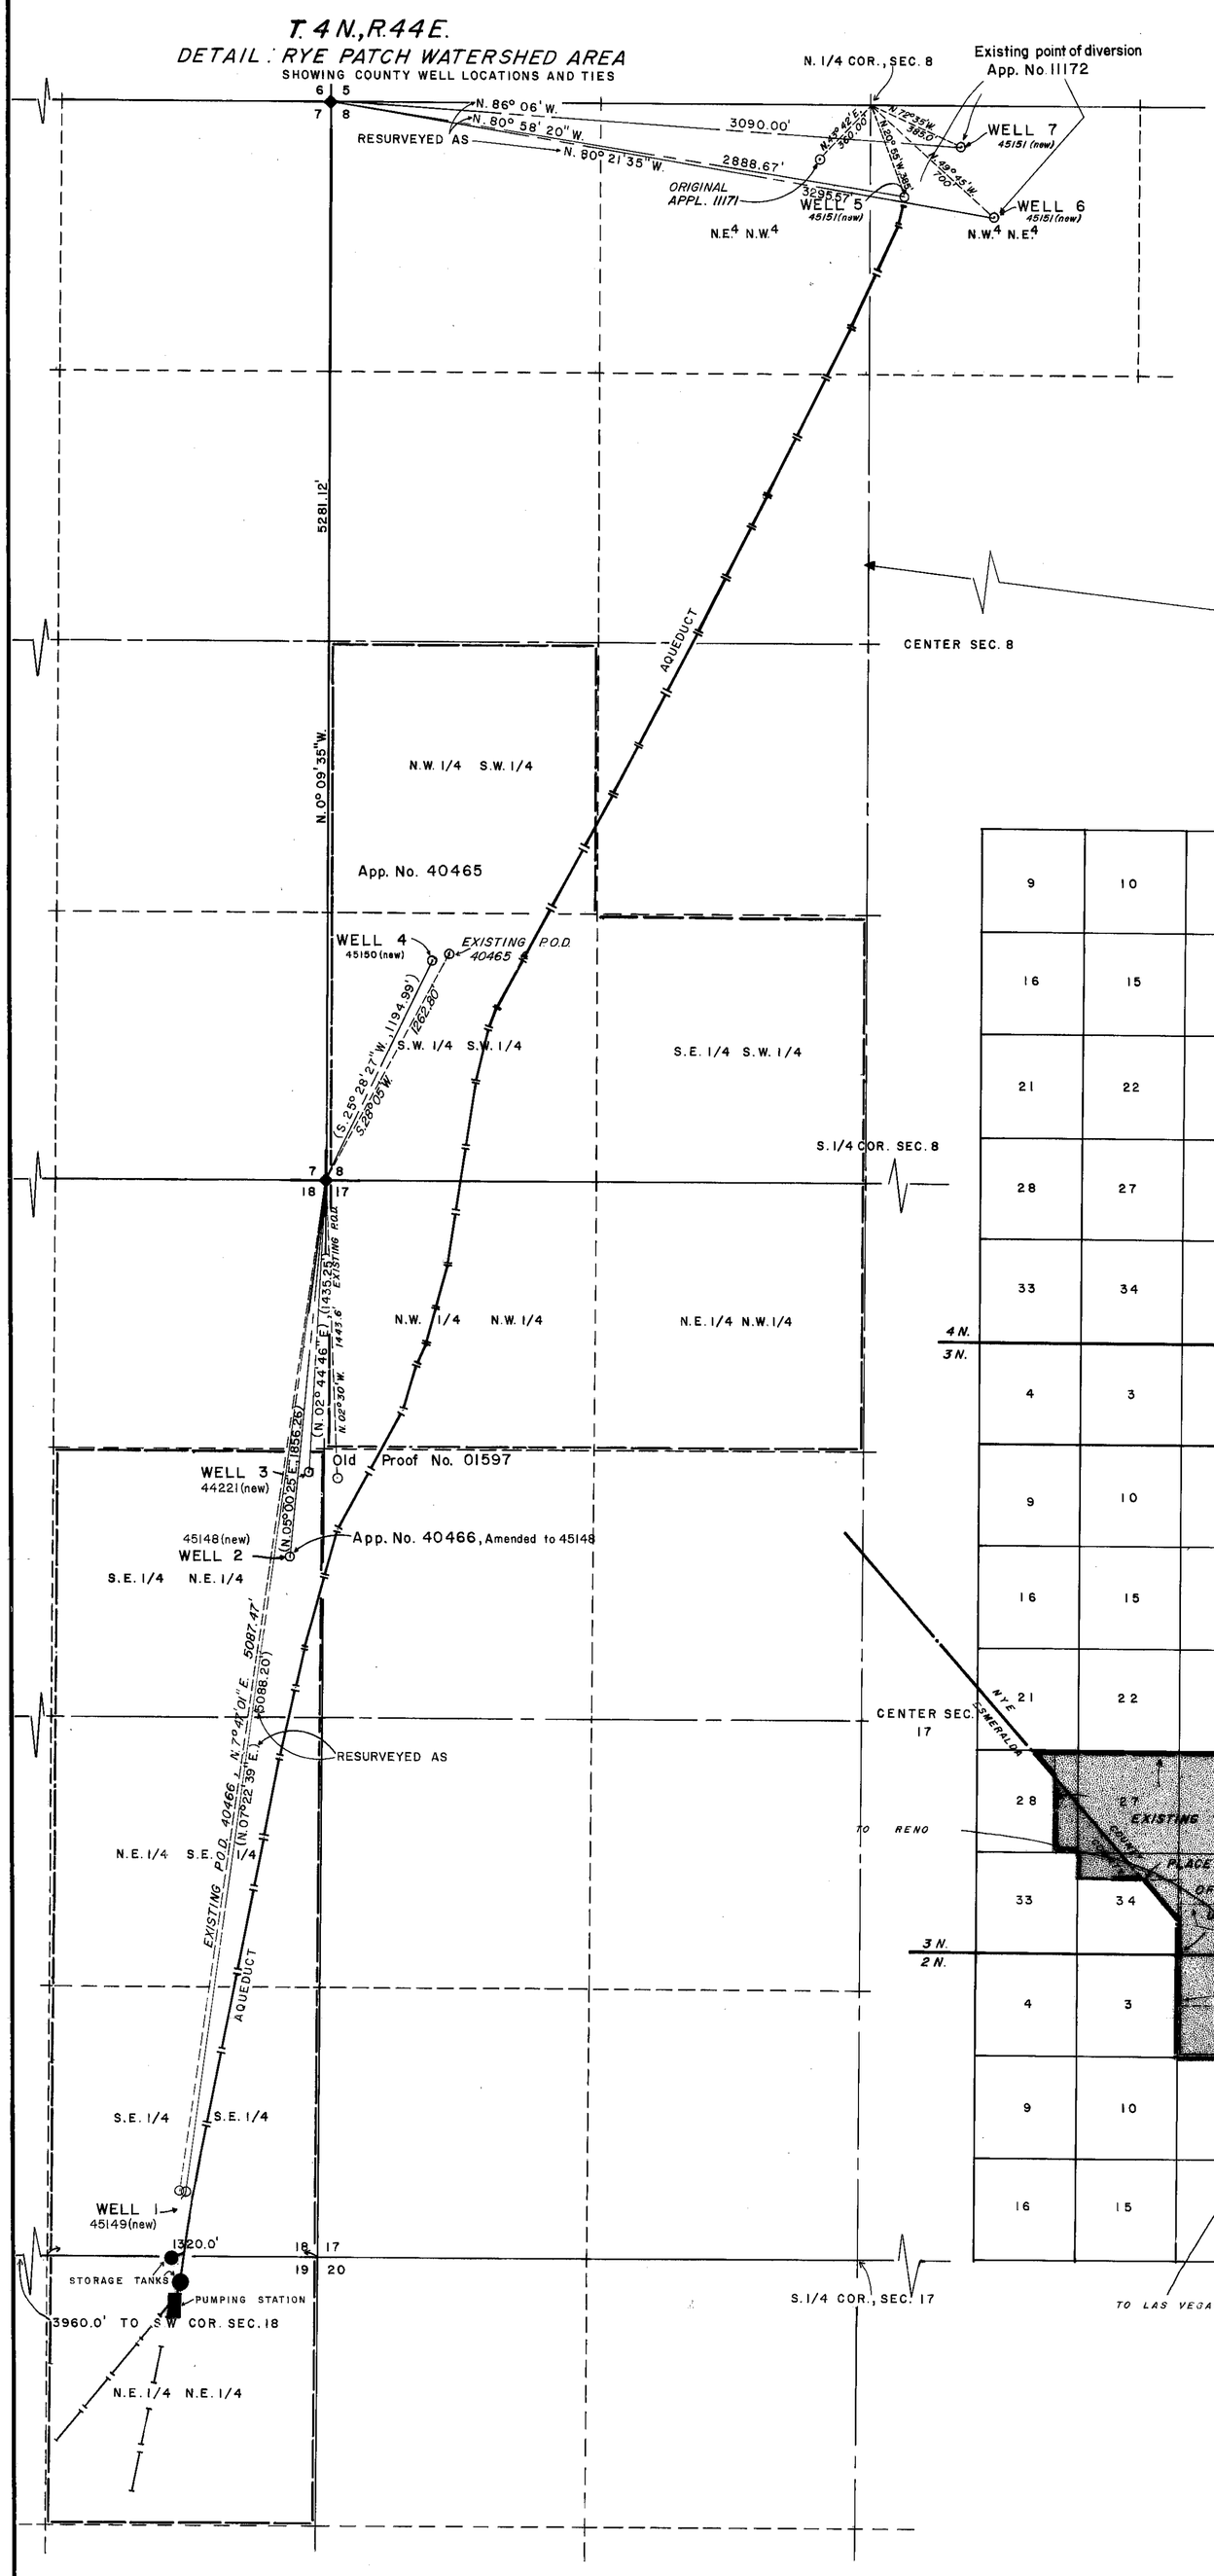

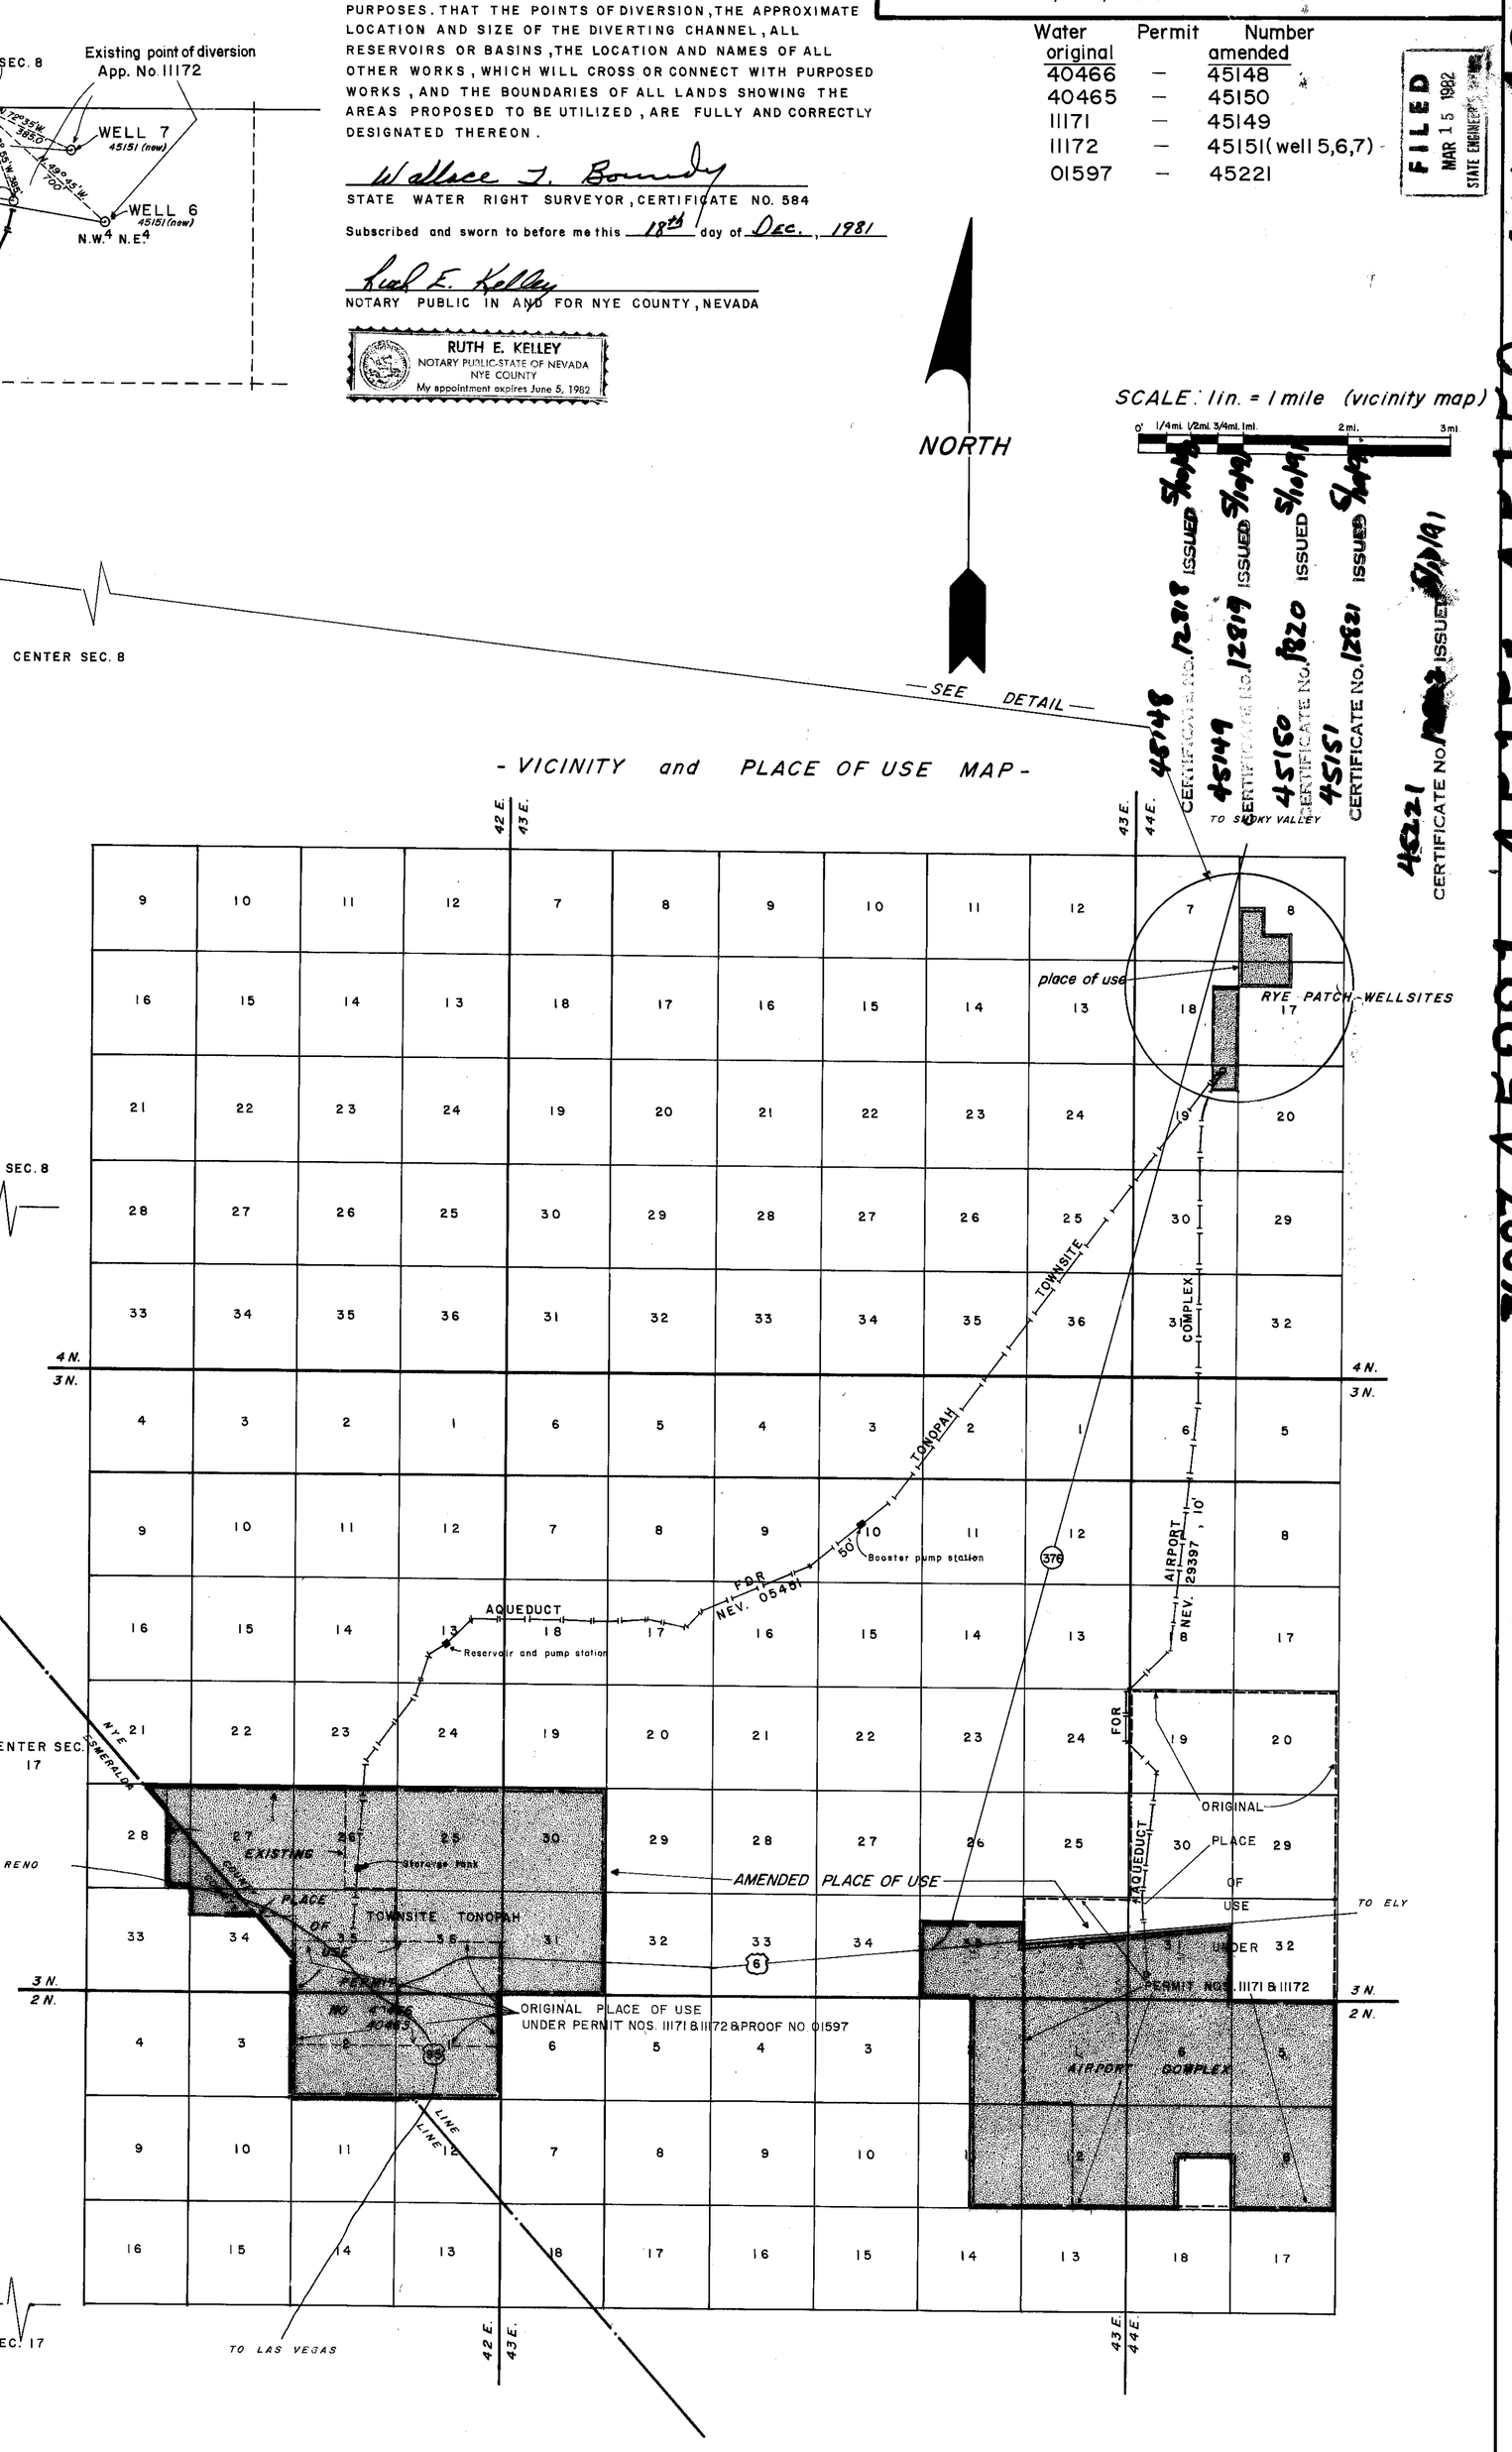

SURVEYED and MAPPED by
BOUNDY LAND SURVEYING
TONOPAH, NEVADA
-jtw-

'82 MAR 15 P2:21
STATE ENGINEERS OFFICE

'82 FEB 19 P2:13
STATE ENGINEERS OFFICE

RECEIVED
'81 DEC 21 P2:57
STATE ENGINEERS OFFICE