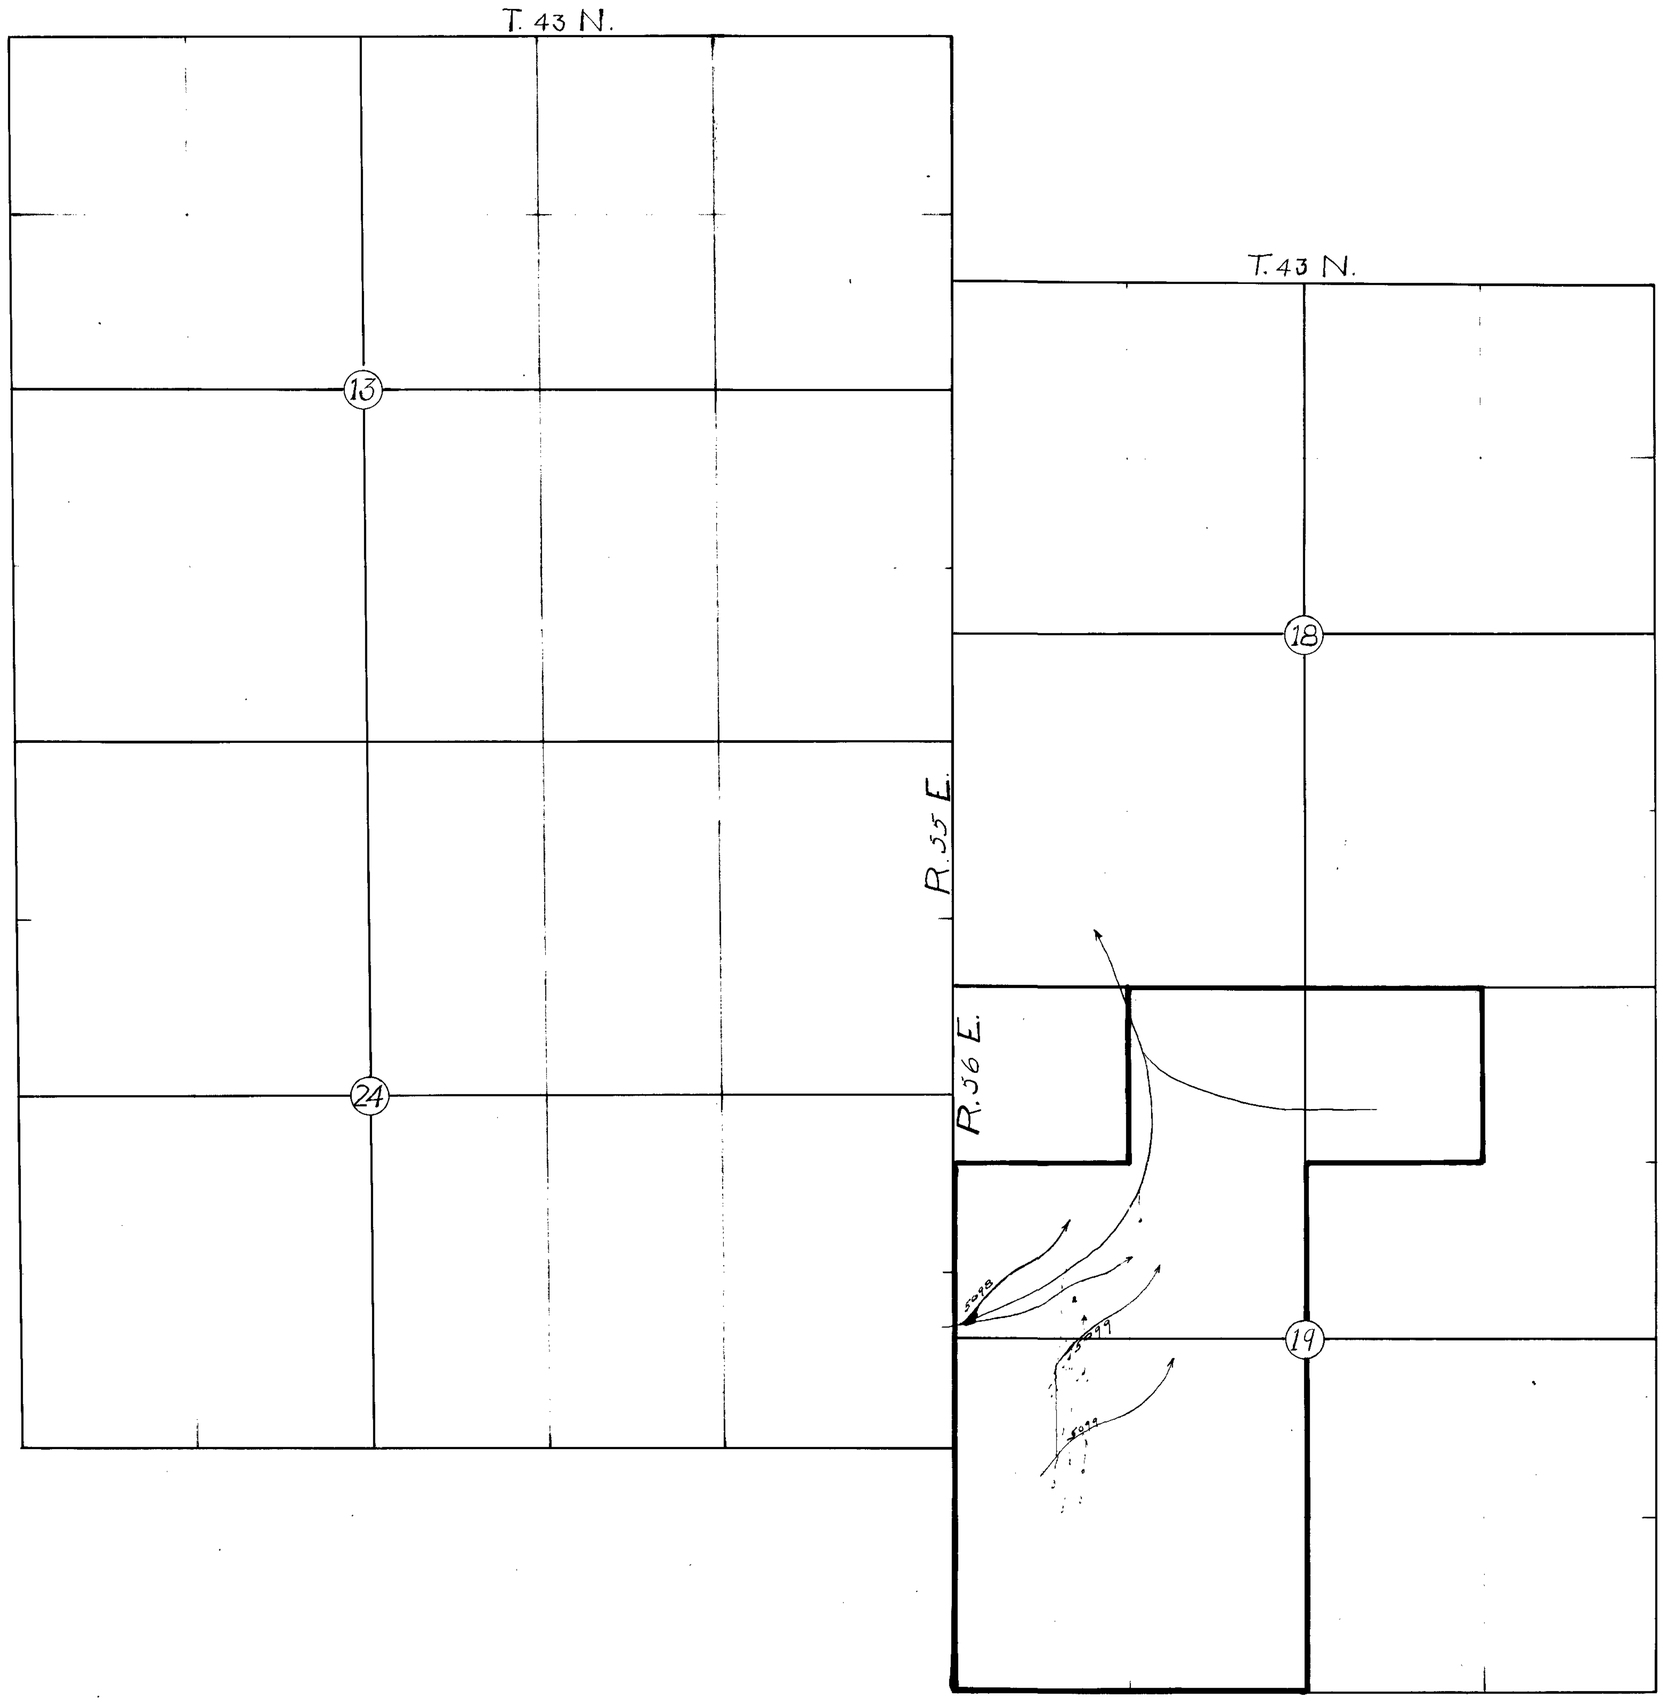

W.H. Settelmeyer.

Irrigation

Proposed

Ercolina Dotta
5098 & 5099

W. H. Settelmeyer
Eng.

December 19.

H. C. Castle

MAP
OF
PROPOSED IRRIGATION WORKS
APPLICATION No. 5098 & 5099.
OF
ERCOLINA DOTTA.
ELKO, NEVADA.
SOURCE: HOT CREEK.

12/15/19

5098-5099