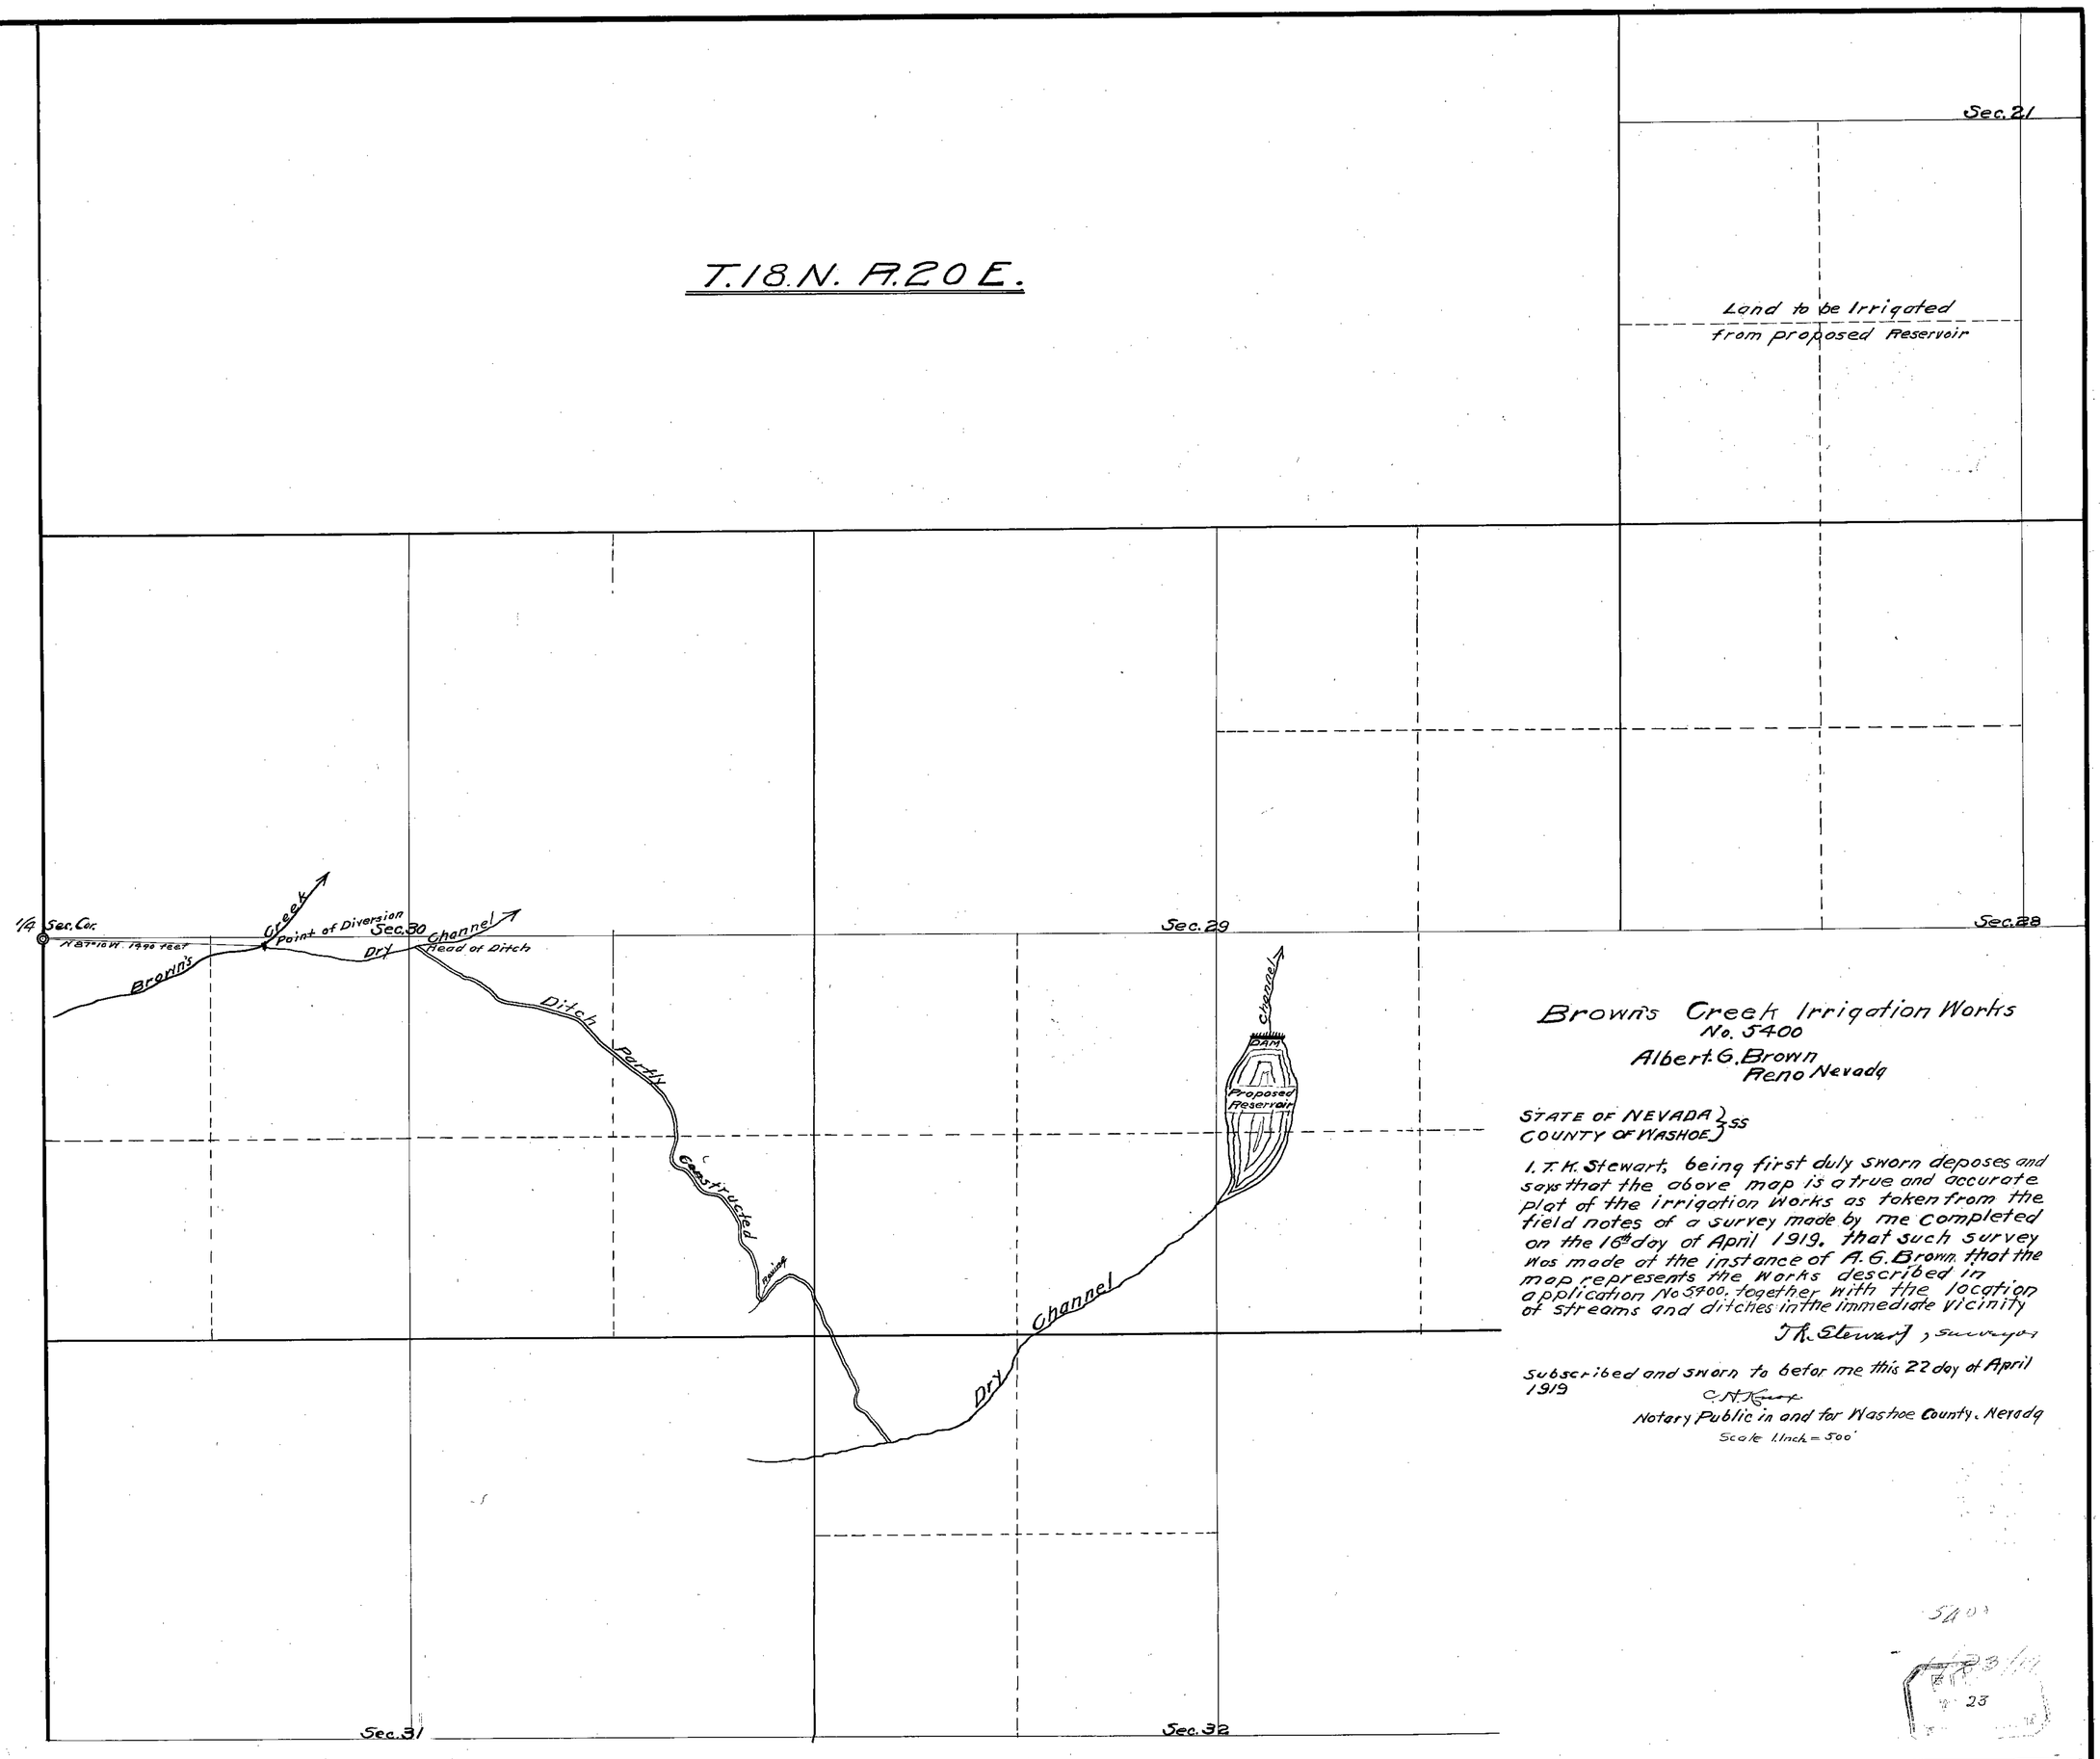
T.18.N. R.20 E.
Sec. 21
Land to be Irrigated
from proposed Reservoir
Sec. 28
Sec. 29
Sec. 30
Sec. 31
Sec. 32
1/4 Sec. Cor.
N 87°18 W. 1490 feet
Brown's Creek
Point of Diversion
Dry Channel
Head of Ditch
Ditch Partly Constructed
Dry Channel
Dam
Proposed Reservoir
Brown's Creek Irrigation Works
No. 5400
Albert G. Brown
Reno Nevada
STATE OF NEVADA } SS
COUNTY OF WASHOE }
I. T. H. Stewart, being first duly sworn deposes and says that the above map is a true and accurate plot of the irrigation works as taken from the field notes of a survey made by me completed on the 16th day of April 1919. that such survey was made at the instance of A. G. Brown that the map represents the works described in application No 5400. together with the location of streams and ditches in the immediate vicinity
T. H. Stewart, Surveyor
Subscribed and sworn to befor me this 22 day of April 1919
C. N. Kent
Notary Public in and for Washoe County, Nevada
Scale 1 Inch = 500'

5400