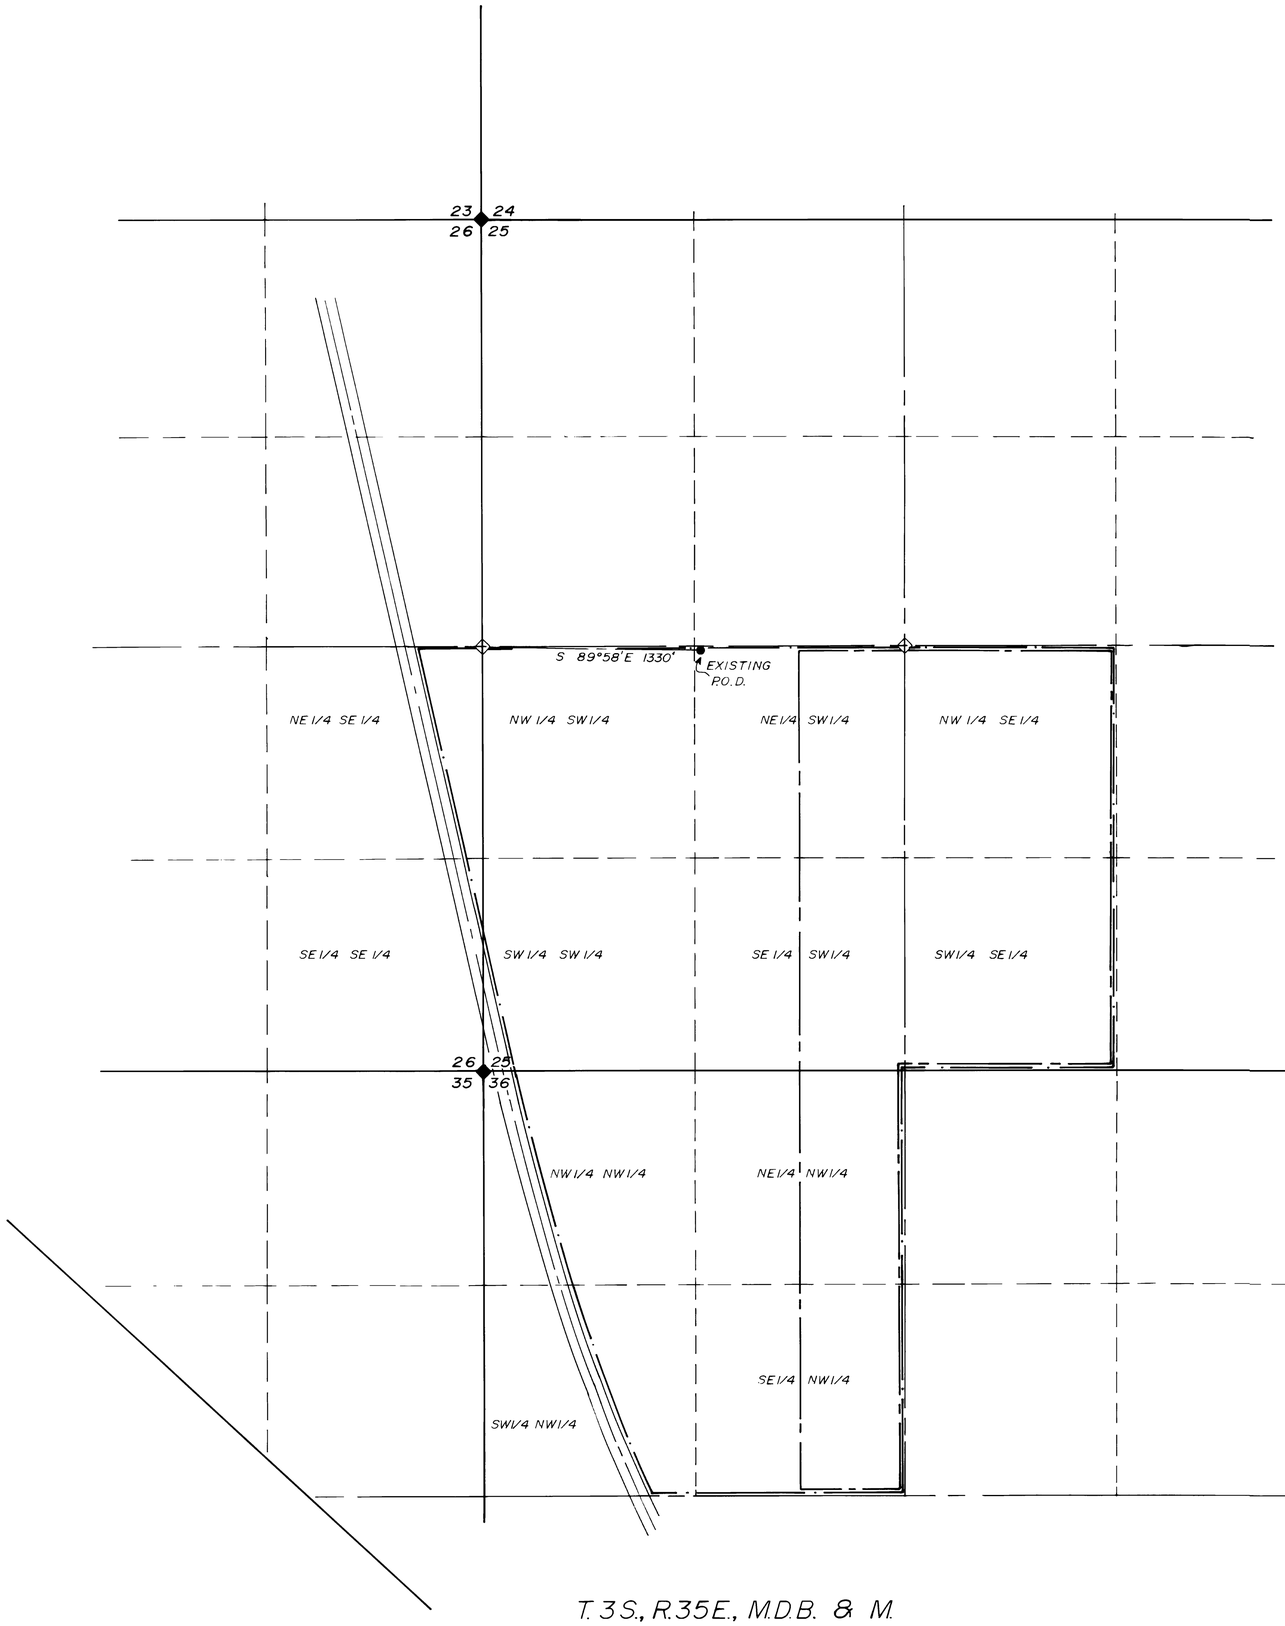

T. 3S., R. 35E., M.D.B. & M.

LEGEND

- EXISTING PLACE OF USE
- PLACE OF USE TO BE CHANGED
- PROPOSED PLACE OF USE
- ◆ FND U.S.B.L.M. BRASS CAP
- ◇ FND 5/8" REBAR & TAG RLS 4248

N

STATE OF NEVADA }S.S.
COUNTY OF Lyon

I, BRUCE L. RICE, BEING FIRST DULY SWORN, DEPOSE AND SAY THAT THIS MAP, CONSISTING OF TWO SHEETS, HAS BEEN CORRECTLY DRAWN TO THE DESIGNATED SCALE FROM FIELD NOTES OF A SURVEY MADE BY ME, ON THE 5th DAY OF JUNE, 1989, THAT IT TRULY AND CORRECTLY REPRESENTS THE PROPOSED LOCATION AND EXTENT OF THE WORKS USED TO DIVERT WATER FROM UNDERGROUND, IN ESMERALDA COUNTY, BY ROY C. & MARY ANNAH SMITH FOR IRRIGATION AND DOMESTIC PURPOSES. THAT THE PROPOSED POINT OF DIVERSION, THE APPROXIMATE LOCATION AND SIZE OF THE DIVERTING CHANNEL, ALL RESERVOIRS OR BASINS, THE LOCATION AND NAMES OF ALL OTHER WORKS WHICH WILL CROSS OR CONNECT WITH THE PROPOSED WORKS, AND THE BOUNDARY OF ALL LANDS, SHOWING BY 40-ACRE SUBDIVISIONS THE AREAS PROPOSED TO BE IRRIGATED, ARE FULLY AND CORRECTLY DESIGNATED THEREON.

Bruce L. Rice
STATE WATER RIGHT SURVEYOR
CERT. NO. 540

SUBSCRIBED AND SWORN TO BEFORE ME THIS 23rd DAY OF June, 1989.
NOTARY PUBLIC IN AND FOR Lyon COUNTY, NEVADA.

Susan J. DeChambeau

SCALE: 1" = 500'

500 0 500 1000 1500

BASIS OF BEARING:
MAGNETIC NORTH
VAR 17° E

FILED
JUN 23 1989
STATE ENGINEER'S OFFICE

RICE ENGINEERING, INC.
Civil Engineering & Surveying
PO BOX 130
2299 HWY 208
SMITH, NV

MAP
TO ACCOMPANY APPLICATION TO CHANGE THE POINT OF DIVERSION & PLACE OF USE OF A PORTION OF PERMIT 46372

FOR: IRRIGATION & DOMESTIC
FROM: UNDERGROUND
BY: ROY C. & MARY ANNAH SMITH

53470

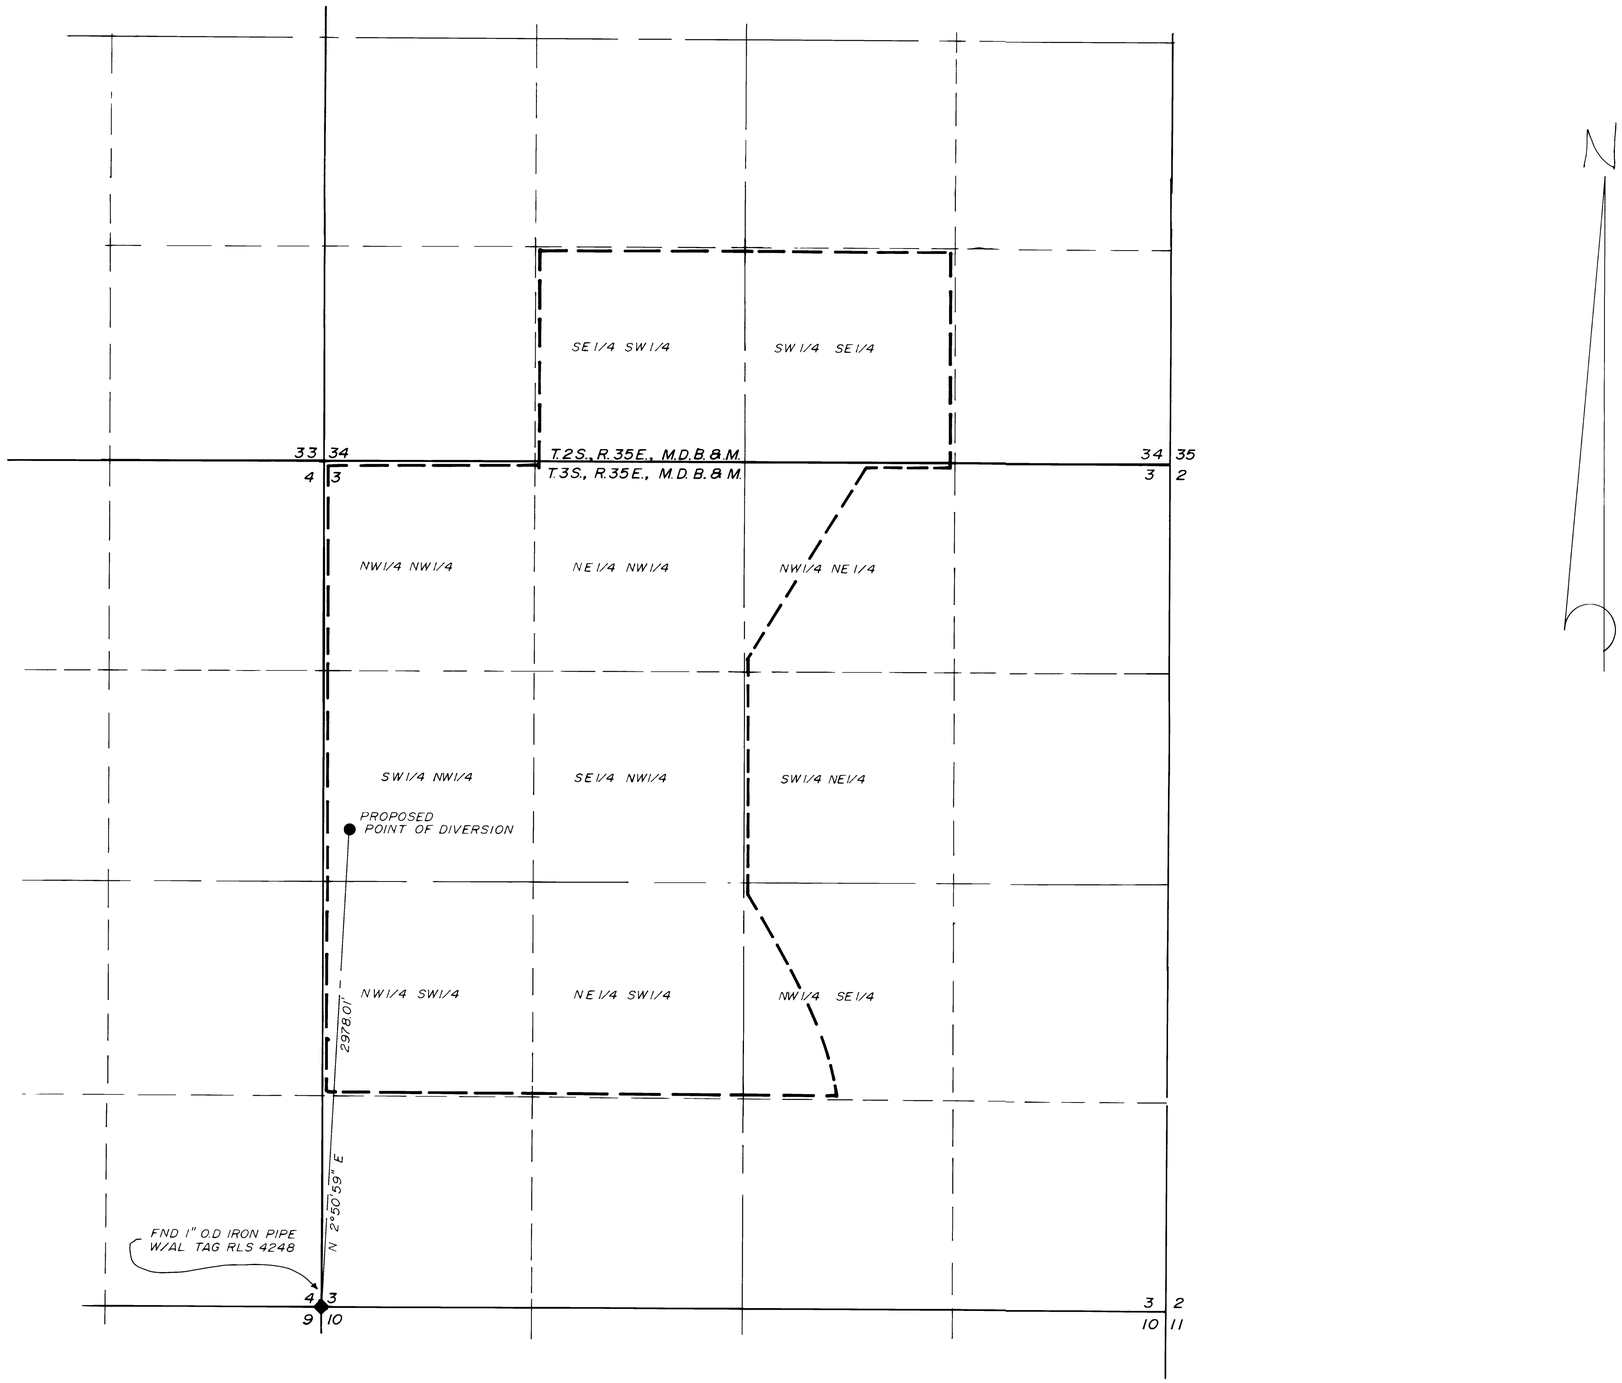

T.2S., R.35E., M.D.B. & M.
T.3S., R.35E., M.D.B. & M.

SCALE: 1" = 500'

500 0 500 1000 1500

FILED
JUN 23 1989
STATE ENGINEER'S OFFICE

MAP
TO ACCOMPANY APPLICATION TO CHANGE THE POINT OF DIVERSION & PLACE OF USE OF A PORTION OF PERMIT 46372
FOR: IRRIGATION & DOMESTIC
FROM: UNDERGROUND
BY: ROY C. & MARY ANNAH SMITH

RICE ENGINEERING, INC.
Civil Engineering & Surveying
P.O. BOX 130
2299 HWY 208
SMITH, NV

53470