Proposed new dewatering wells: DW-6 is NE¼ of NW¼ of Section 19
DW-7 is NW¼ of SE¼ of Section 19 T. 39N., R43E., M.D.B.& M.

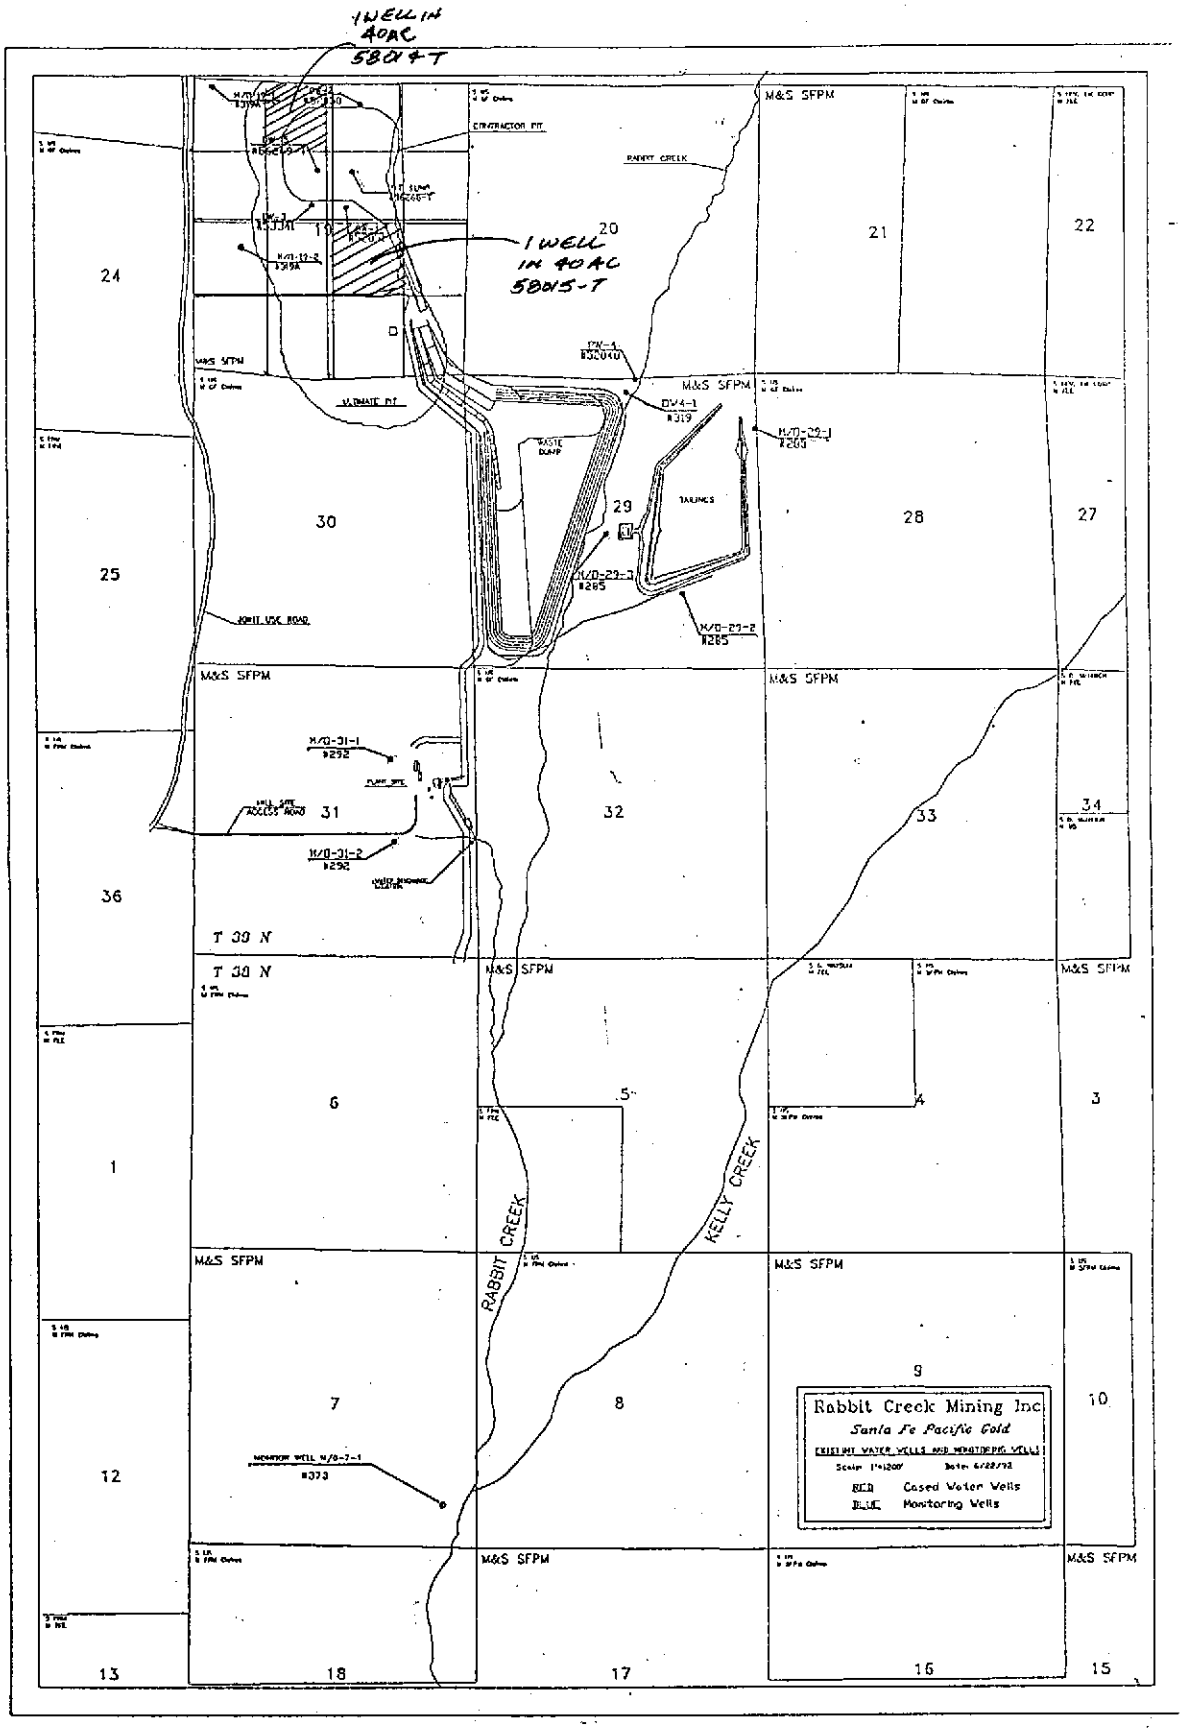

FILED
OCT 1 1992
STATE ENGINEER'S OFFICE

58015T 58014T