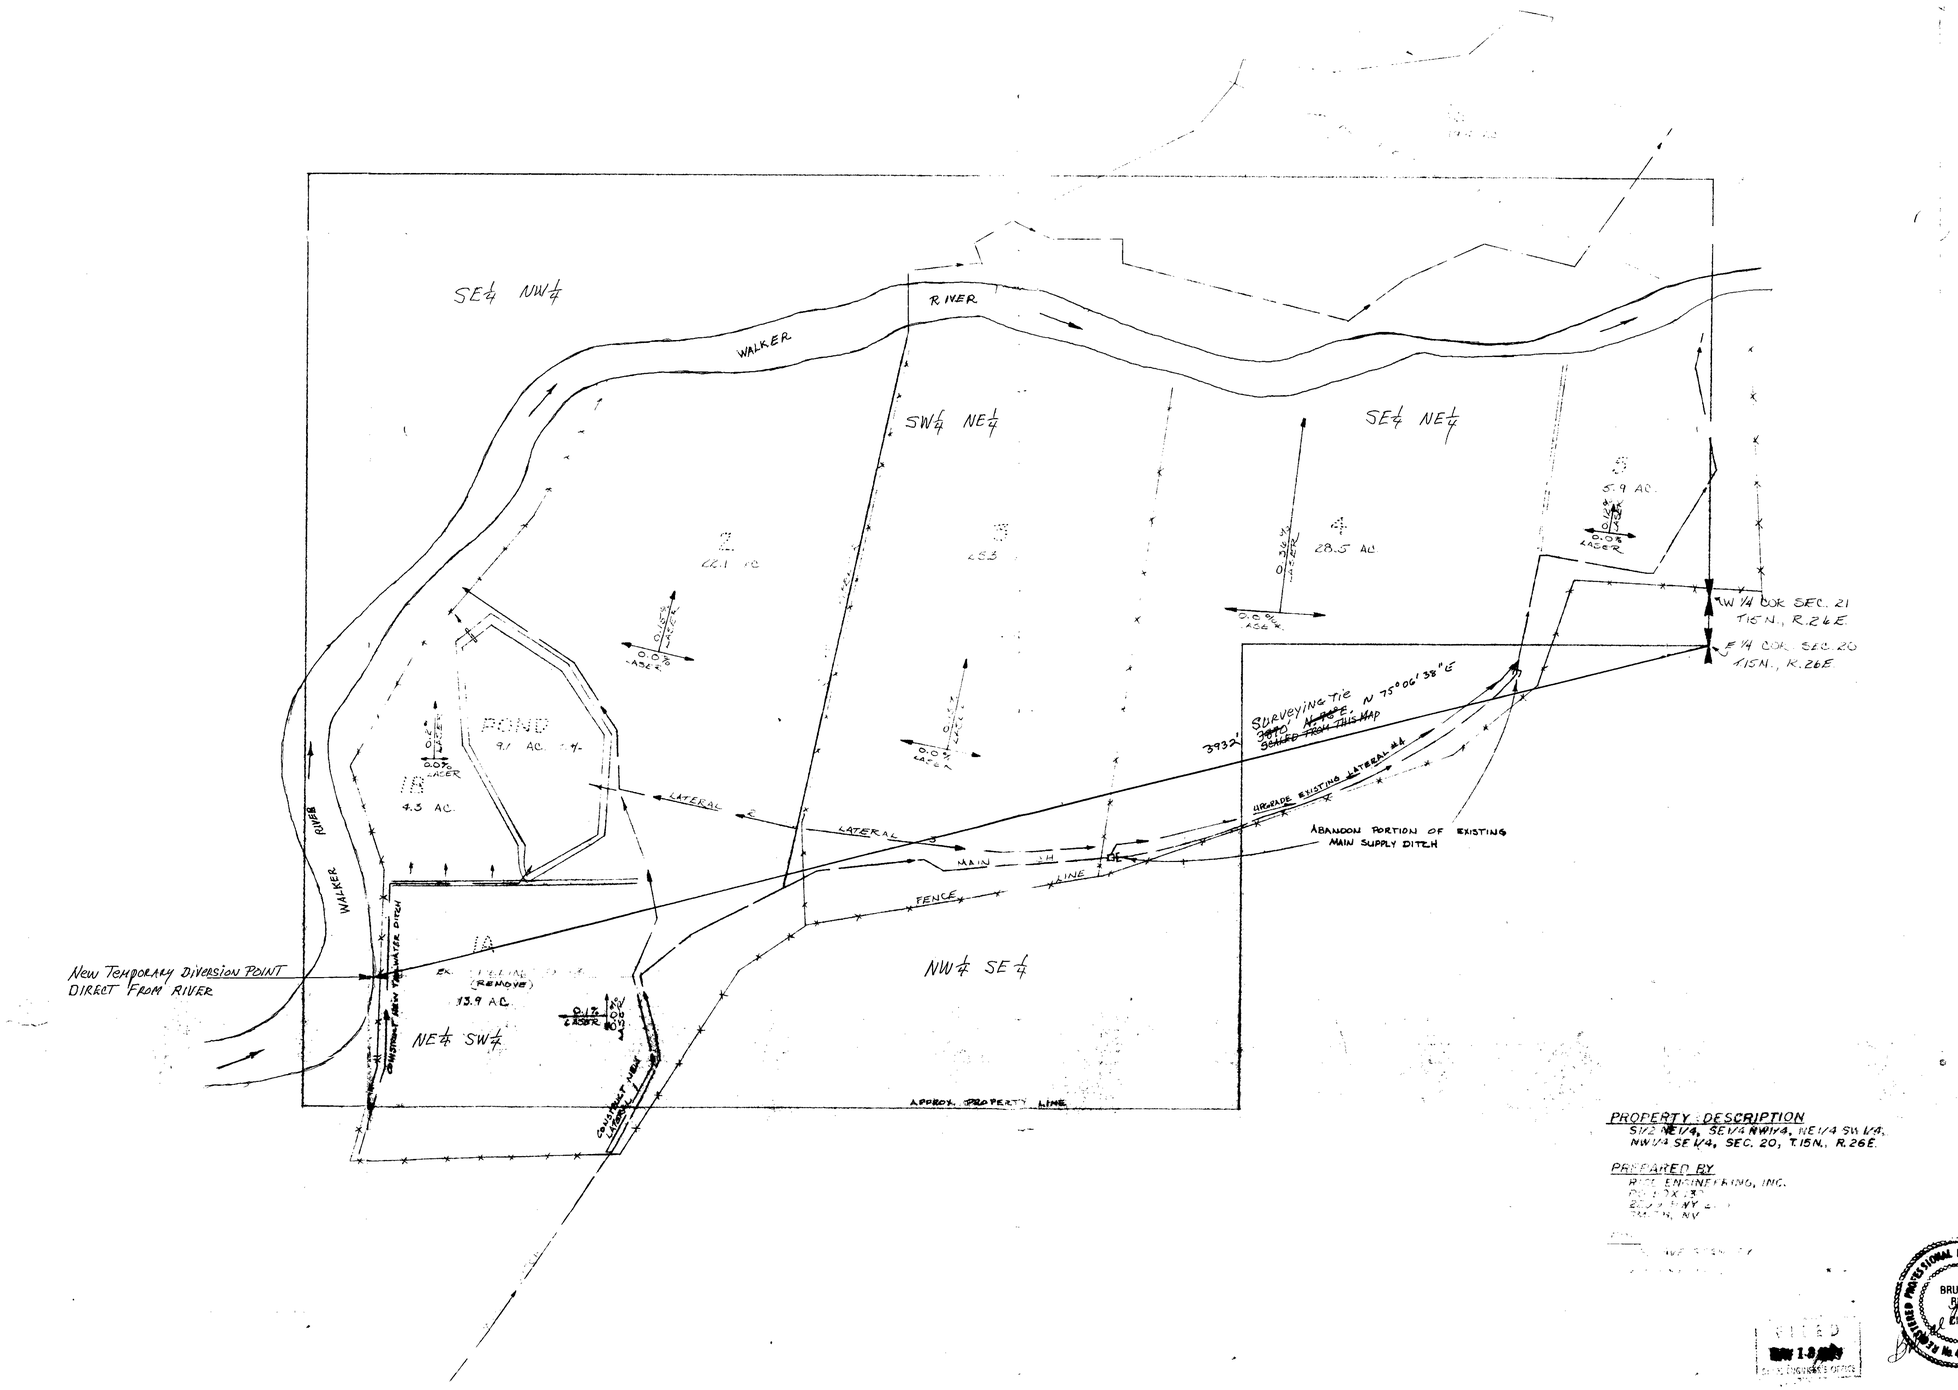

PROPERTY DESCRIPTION
S1/2 NE1/4, SE1/4 NW1/4, NE1/4 SW1/4, NW1/4 SE1/4, SEC. 20, T.15N., R.26E.

PREPARED BY
RICE ENGINEERING, INC.
P.O. BOX 130
2299 HWY 208
SMITH, NV

FILED
NOV 1-8 [illegible]
SECRETARY OF STATE

REGISTERED PROFESSIONAL ENGINEER STATE OF NEVADA
BRUCE RICE
CIVIL
No. 4248

REVISIONS	BY

RICE ENGINEERING, INC.
Civil Engineering & Surveying
P.O. BOX 130
2299 HWY 208
SMITH, NV

JULIAN RANCH LAS VALLEY, NEVADA
IRRIGATION PLAN

DATE 8/17/81
SCALE 1"=200'
DRAWN
JOB
SHEET 1
OF SHEETS

DATAPRINT CORP. 700 SO. CLAREMONT ST. SAN MATEO, CA 94402

STOCKDRAFTING FORM NO. 101-85

58688 T