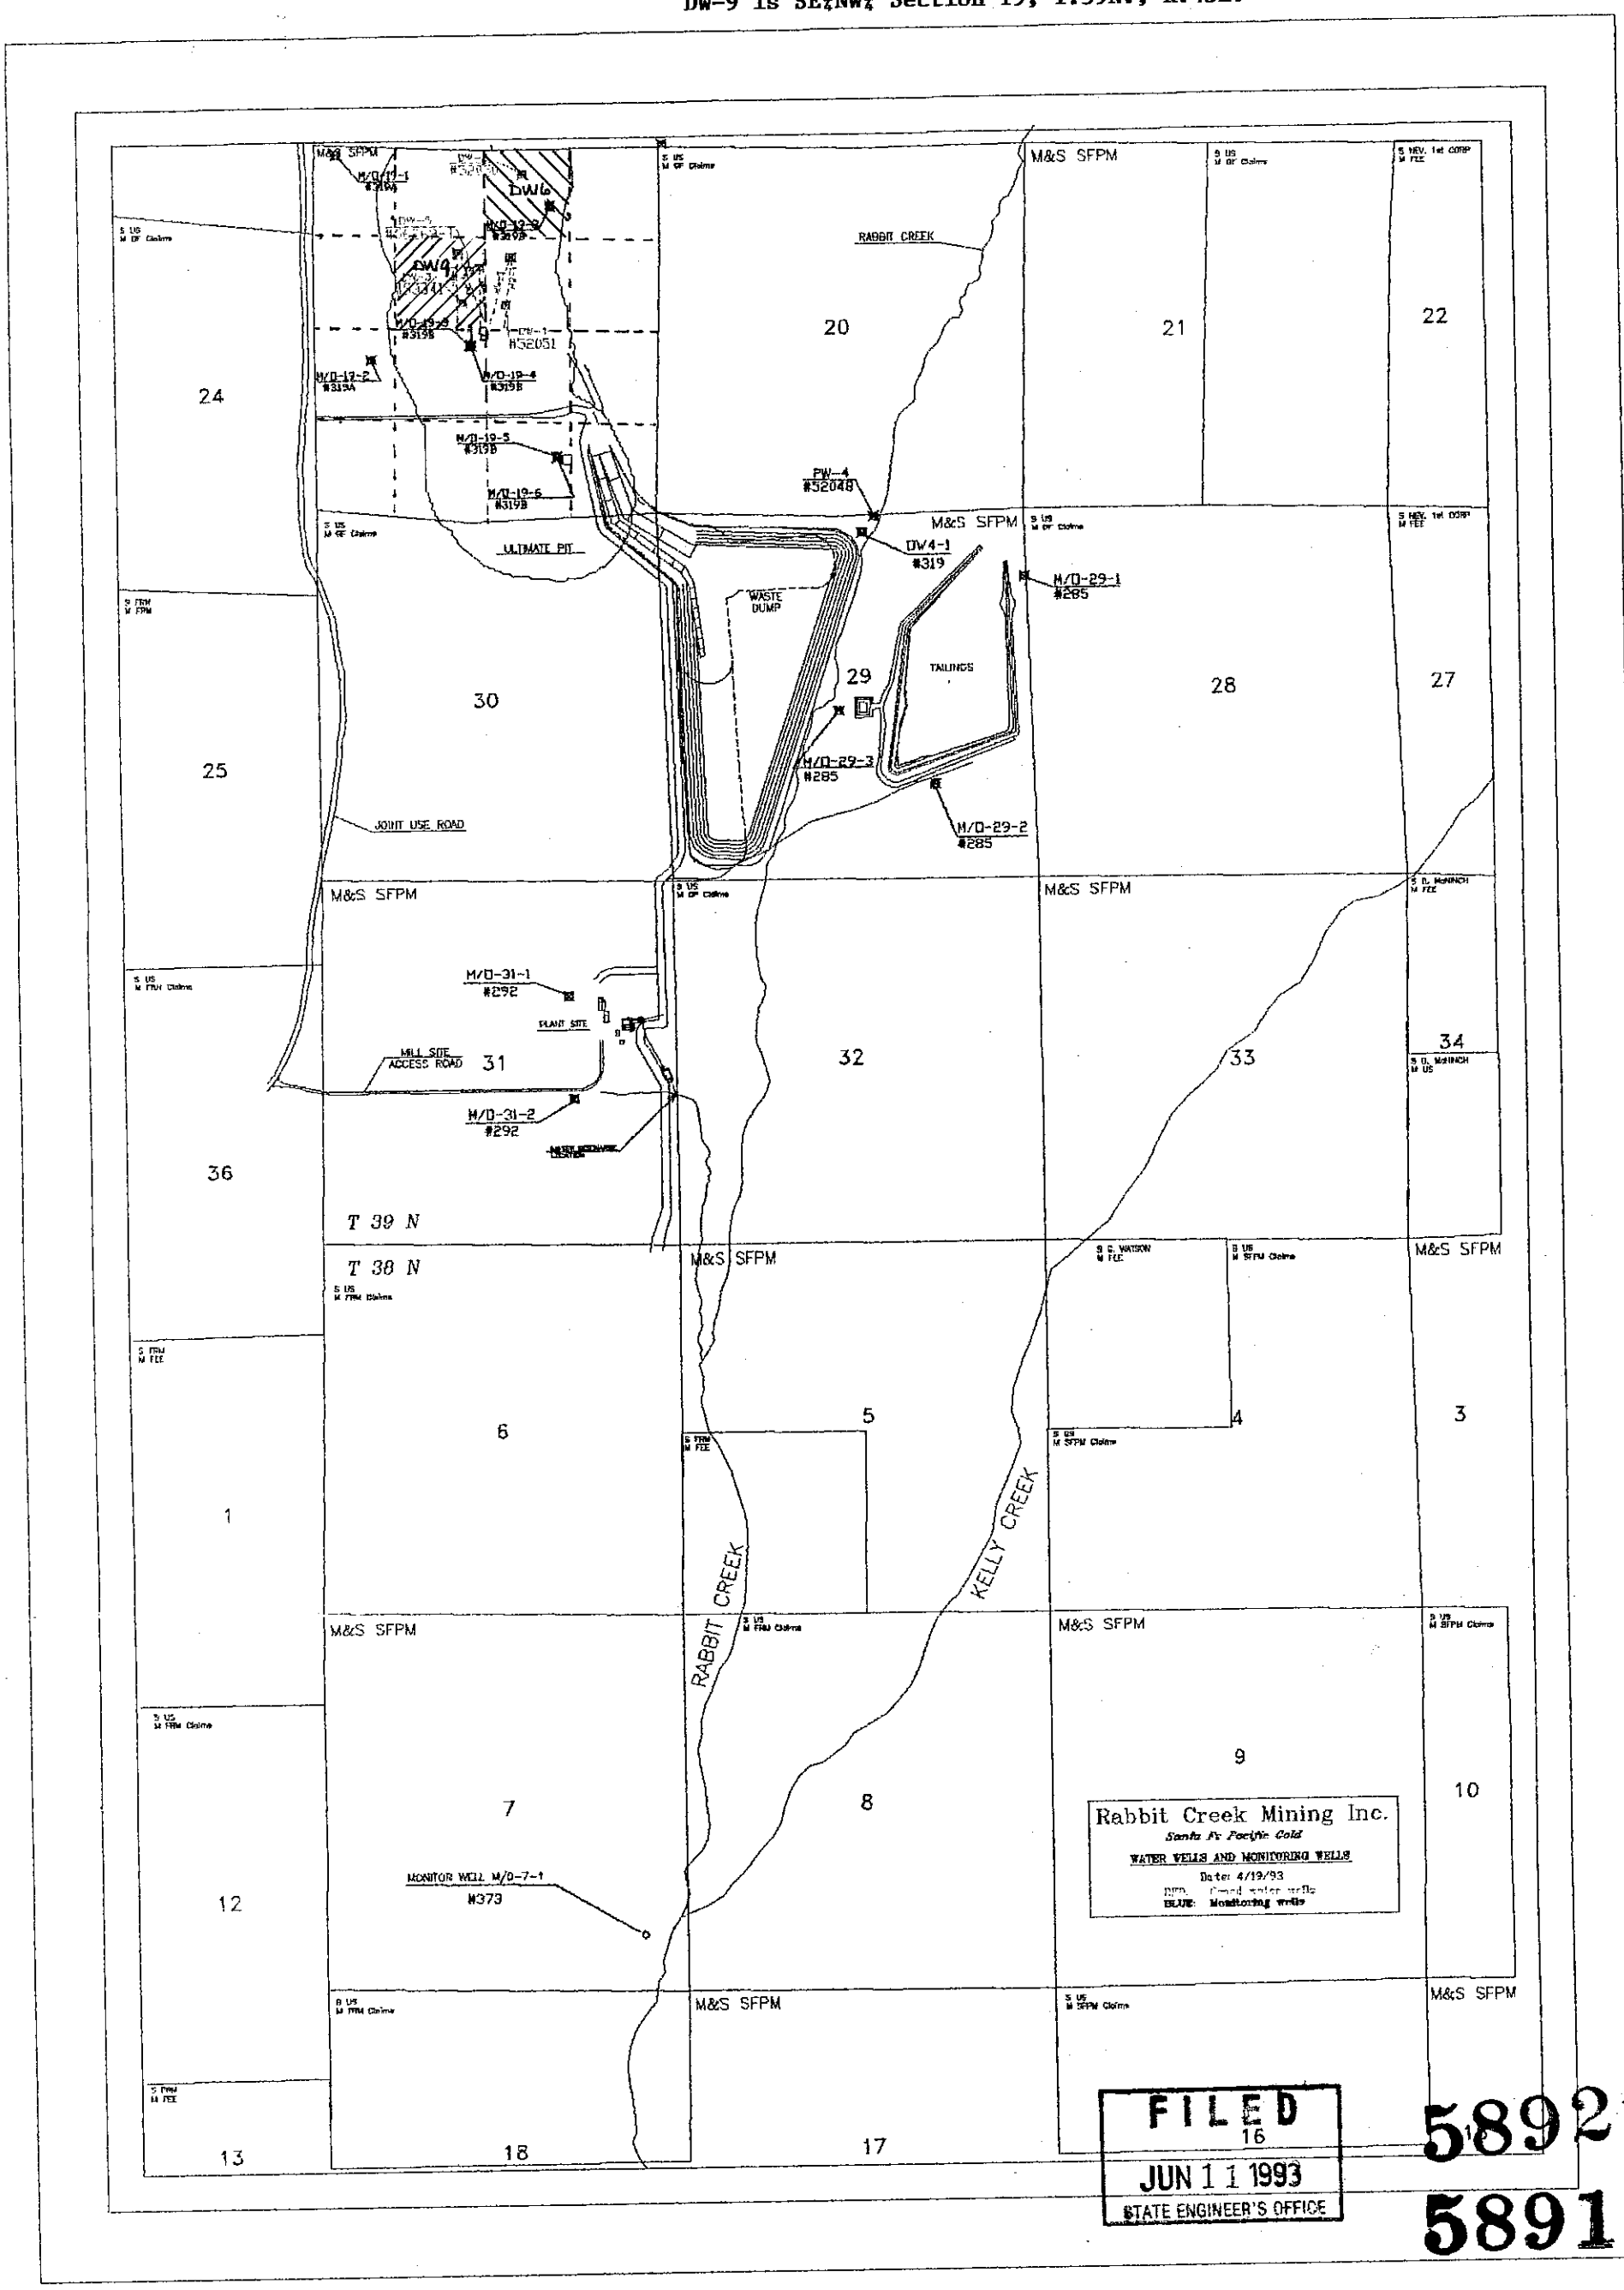Proposed Changes to Points of Diversion: DW-6 is NW¼NE¼ Section 19, T.39N., R.43E.
DW-9 is SE¼NW¼ Section 19, T.39N., R.43E.