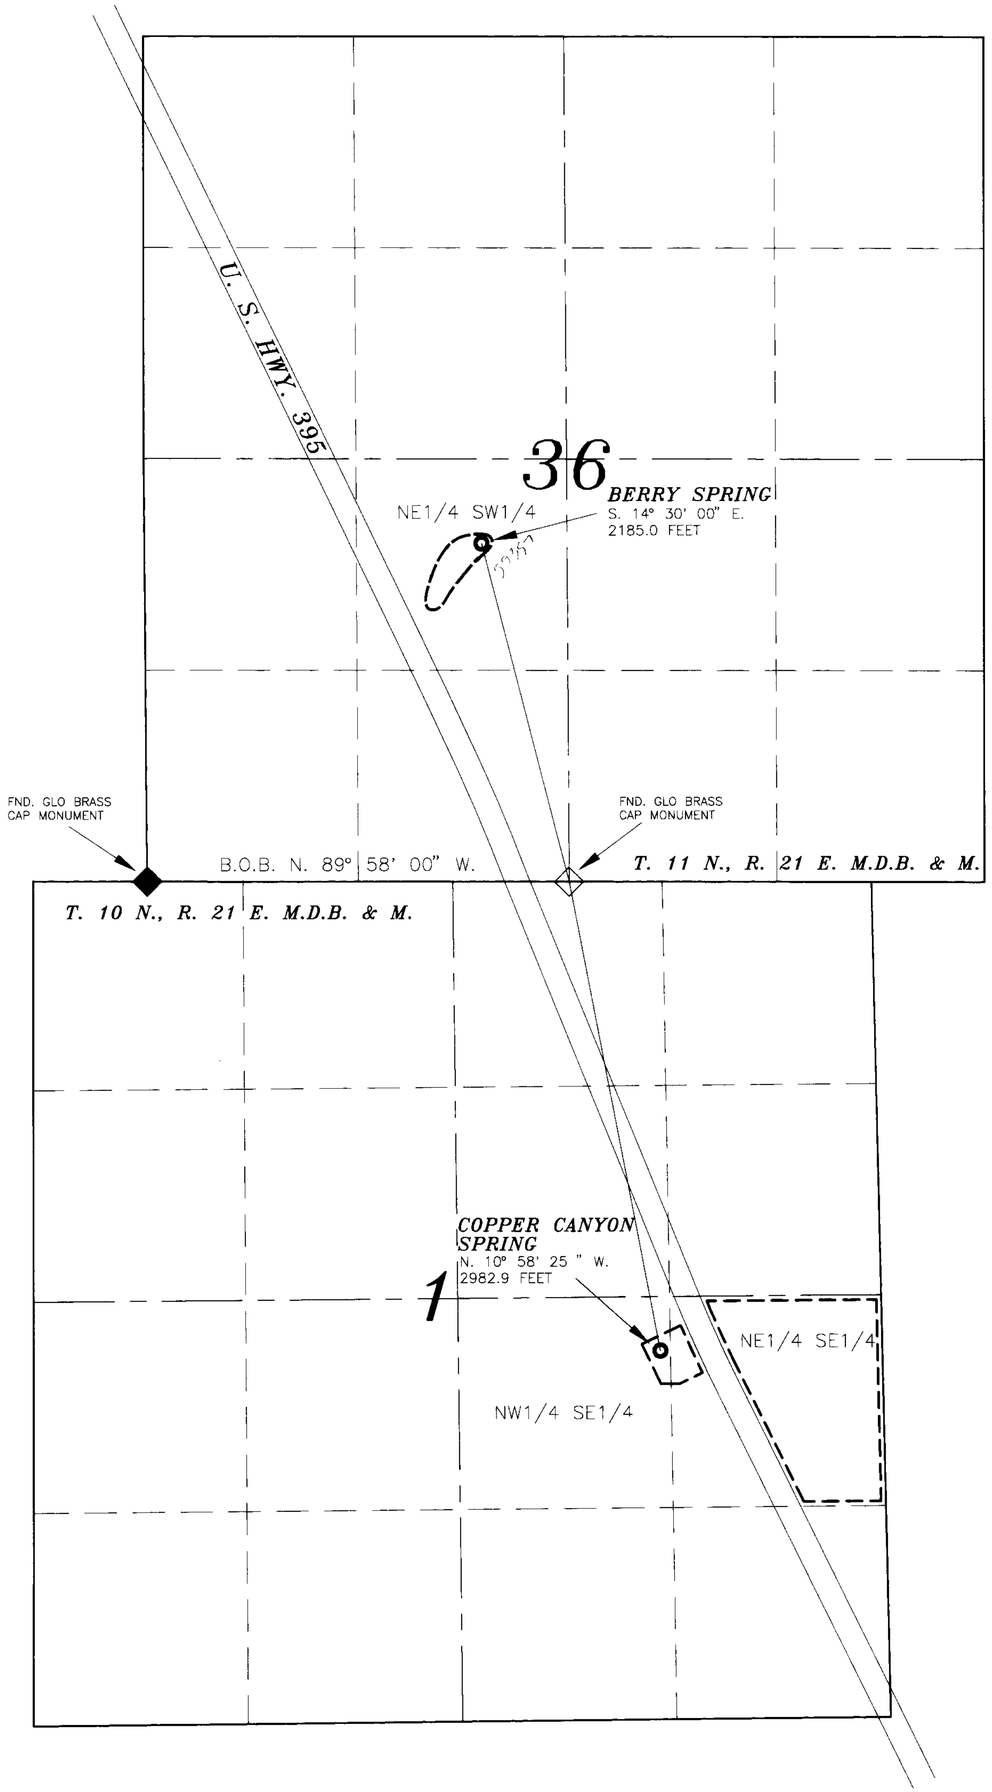

STATE OF NEVADA)
SS
COUNTY OF DOUGLAS)

I, GEORGE M. THIEL, BEING FIRST DULY SWORN, DEPOSE AND SAY THAT THIS MAP, CONSISTING OF ONE (1) SHEET, HAS BEEN CORRECTLY DRAWN TO THE DESIGNATED SCALE FROM A SURVEY PERFORMED UNDER MY SUPERVISION ON OR BEFORE OCTOBER 7, 1993; FROM BUREAU OF LAND MANAGEMENT DEPENDENT RESURVEYS OF T. 10 N., R. 21 E., AND T. 11 N., R. 21 E., M.D.B. & M.; AND FROM THE RECORD OF SURVEY AND BOUNDARY LINE ADJUSTMENT DOCUMENT NO. 257229, ON FILE IN THE OFFICE OF THE DOUGLAS COUNTY RECORDER. THAT IT TRULY AND CORRECTLY REPRESENTS THE PROPOSED LOCATION AND EXTENT OF WORKS USED TO DIVERT WATER FROM COPPER CANYON SPRING AND BERRY SPRING IN DOUGLAS COUNTY, NEVADA BY DONALD E. BENTLY, FOR IRRIGATION AND DOMESTIC PURPOSES. THAT THE PROPOSED POINTS OF DIVERSION, THE APPROXIMATE SIZE AND LOCATION OF THE DIVERTING CHANNELS, ALL RESERVOIRS AND BASINS, THE LOCATIONS AND NAMES OF OTHER WORKS AND THE BOUNDARY OF ALL LANDS SHOWN IN 40 ACRE SUB-DIVISIONS, OF THE AREAS TO BE PLACED TO BENEFICIAL USE, ARE FULLY AND CORRECTLY DESIGNATED THEREON.

GEORGE M. THIEL 10-19-93
SWRS NO.696

SUBSCRIBED AND SWORN TO BEFORE ME
THIS 19 DAY OF October, 1993
NOTARY PUBLIC IN AND FOR Douglas
COUNTY, NEVADA.

Sandra L. Winchell
SANDRA L. WINCHELL
NOTARY PUBLIC - NEVADA
DOUGLAS COUNTY
My Appt. Expires Nov. 4, 1994

BASIS OF BEARING

SOUTH LINE OF THE SW 1/4 SECTION 36, T.11N., R.21E., M.D.B. & M., BEARING N. 89° 58' 00" W. PER B.L.M. DEPENDENT RESURVEY OF T. 11 N., R. 21 E., M.D.B. & M., DATED DECEMBER 14, 1949.

59357 CERTIFICATE NO. 15708 ISSUED 03-28-01

LEGEND

- - - - PROPOSED PLACE OF USE
o PROPOSED POINT OF DIVERSION
◆ FOUND SECTION CORNERS AS NOTED
◇ FOUND QUARTER CORNERS AS NOTED

500 0 500 1000
SCALE = 1" = 500'

59357-58

MAP

TO ACCOMPANY APPLICATIONS TO APPROPRIATE WATERS OF THE STATE OF NEVADA FOR IRRIGATION & DOMESTIC PURPOSES
BY
DONALD E. BENTLY
FROM
COPPER CANYON SPRING AND BERRY SPRING

DOUGLAS, COUNTY NEVADA

THIEL, WINCHELL & ASSOC. INC.
CIVIL ENGINEERS
LAND SURVEYORS
WATER RIGHTS
LAND USE PLANNING
34 LAKES BLVD, SUITE 101
DAYTON, NEVADA 89403
(702) 246-7300
fax: (702) 246-7304

STATE ENGINEERS OFF
'93 NOV -3 A8:37

FILED
NOV 03 1993
STATE ENGINEER'S OFFICE

59358 59357