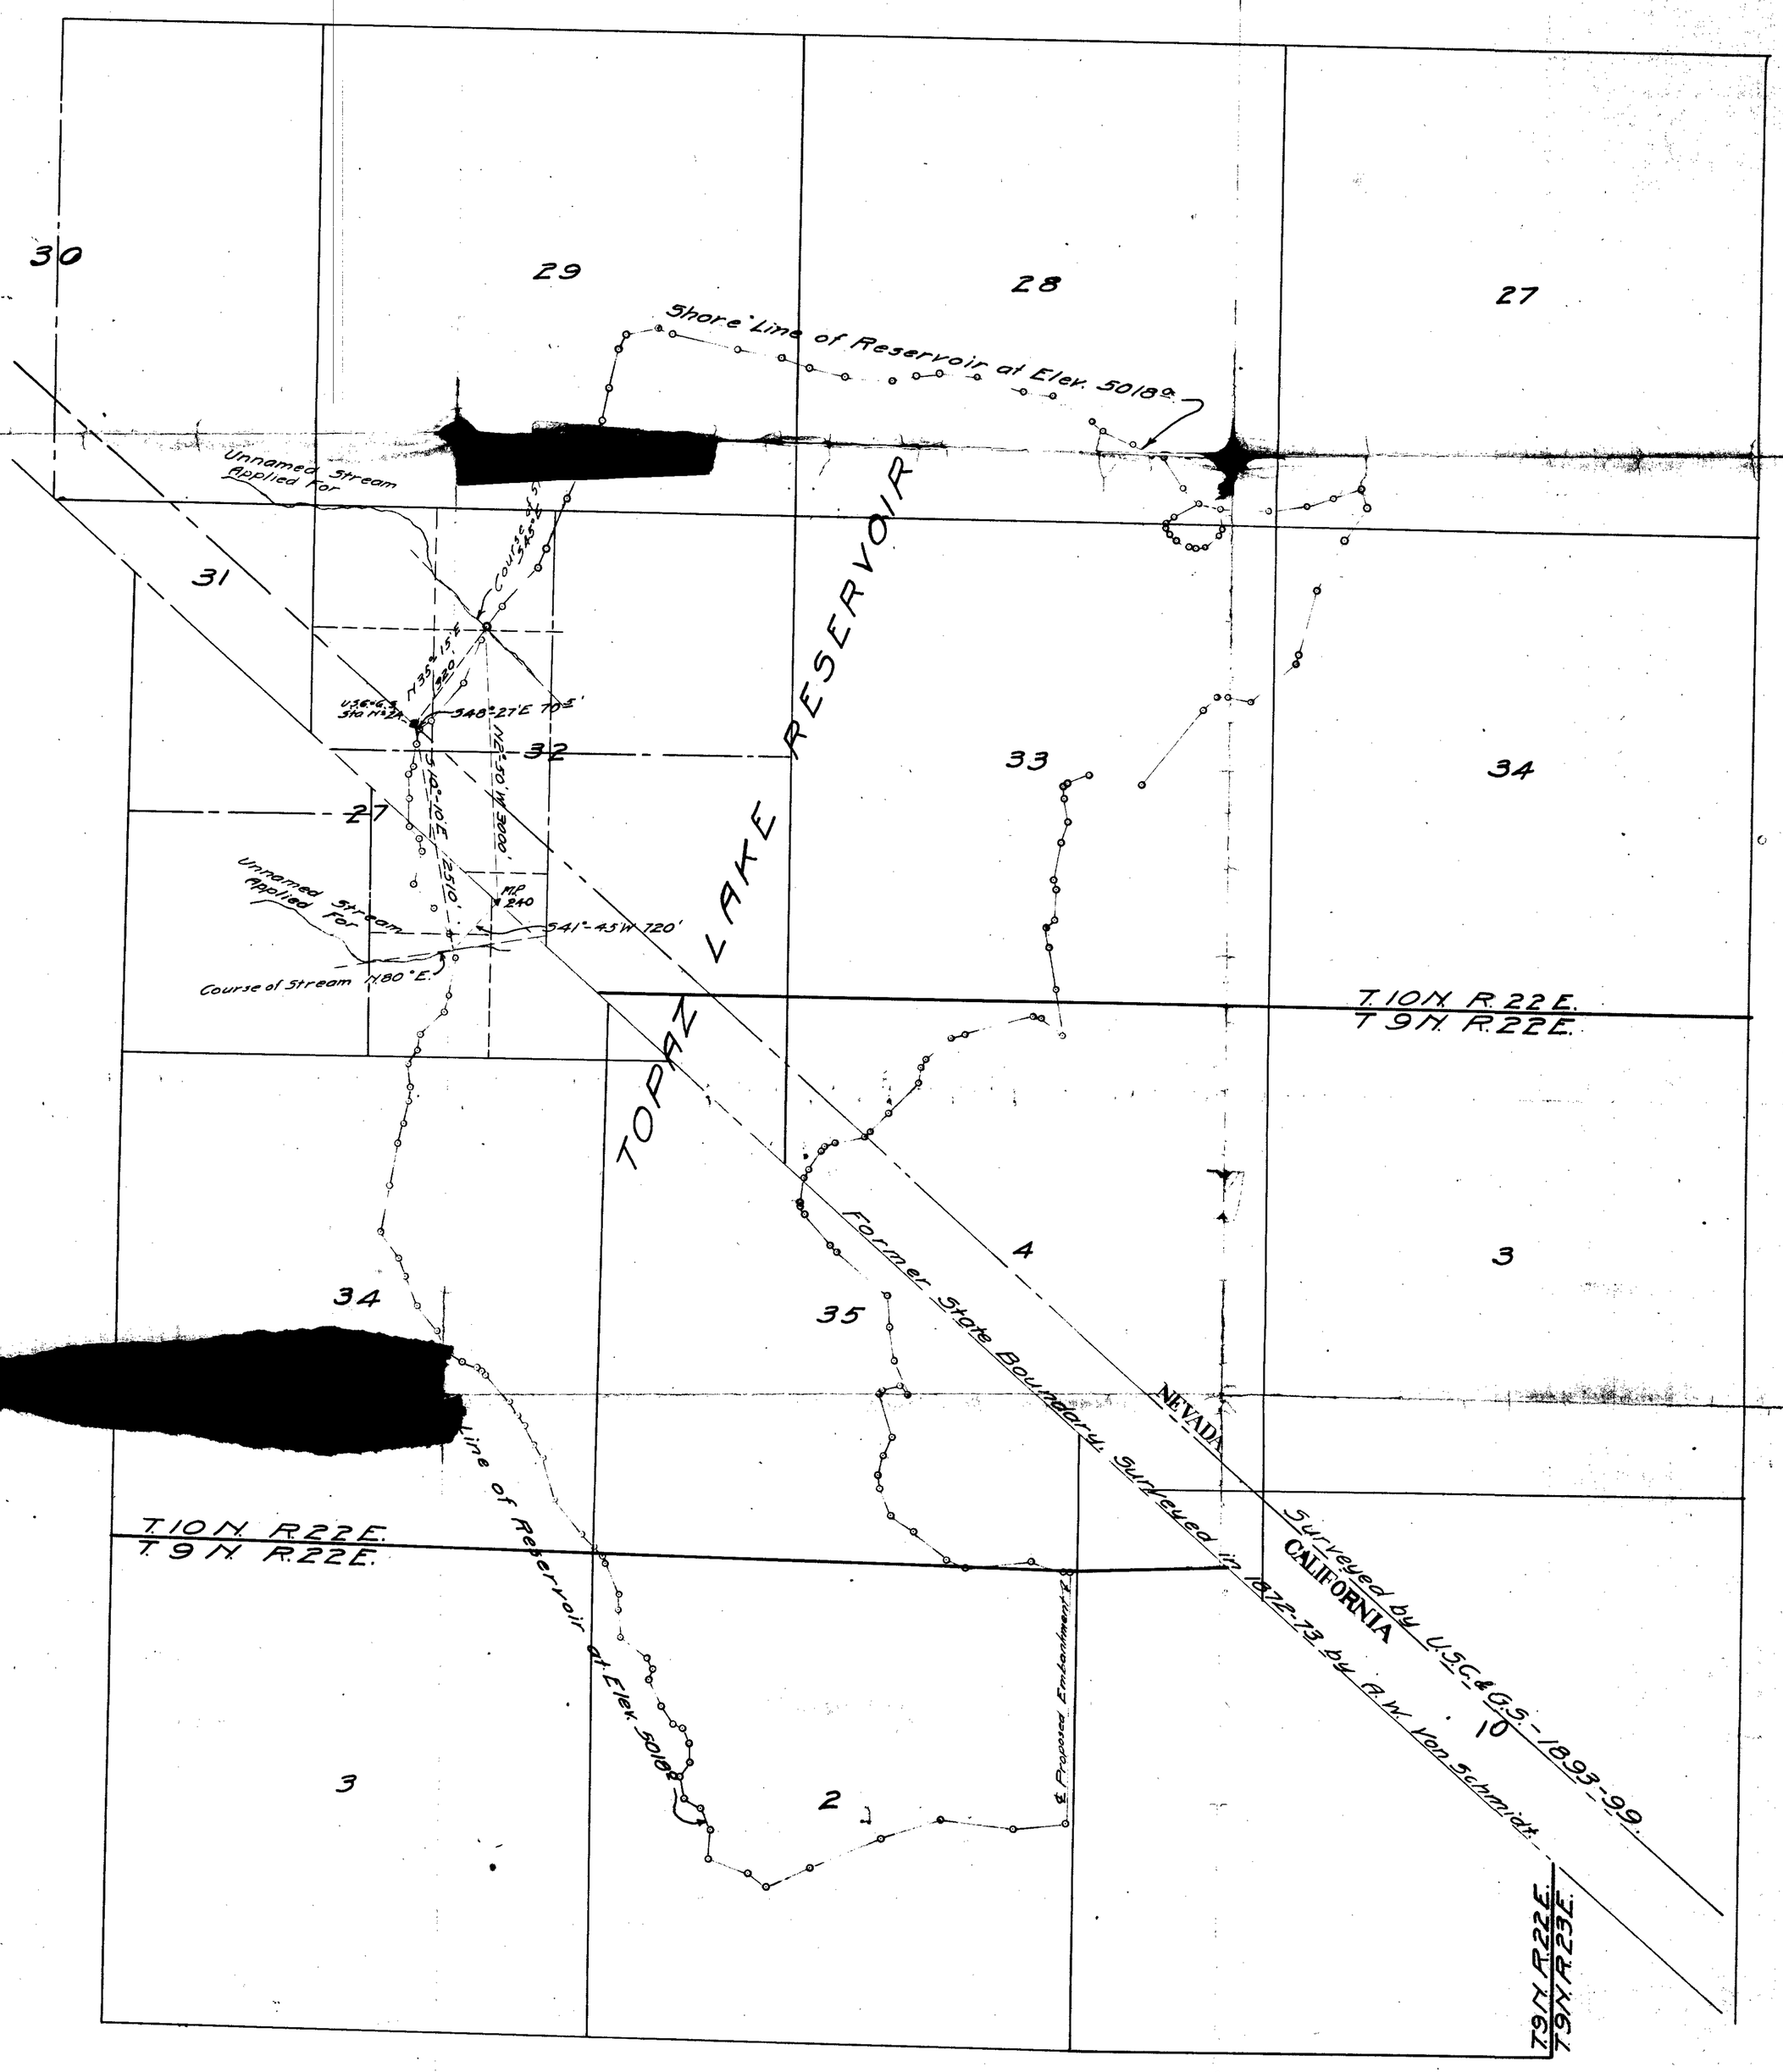

WALKER RIVER IRRIGATION DISTRICT
TOPAZ (ALKALI) LAKE STORAGE PROJECT

MAP OF RESERVOIR SITE

Showing Unnamed Stream Applied For.
To Accompany Water Application of Oct. 1921.
Scale: 1" = 1000'

Chief Engineer.