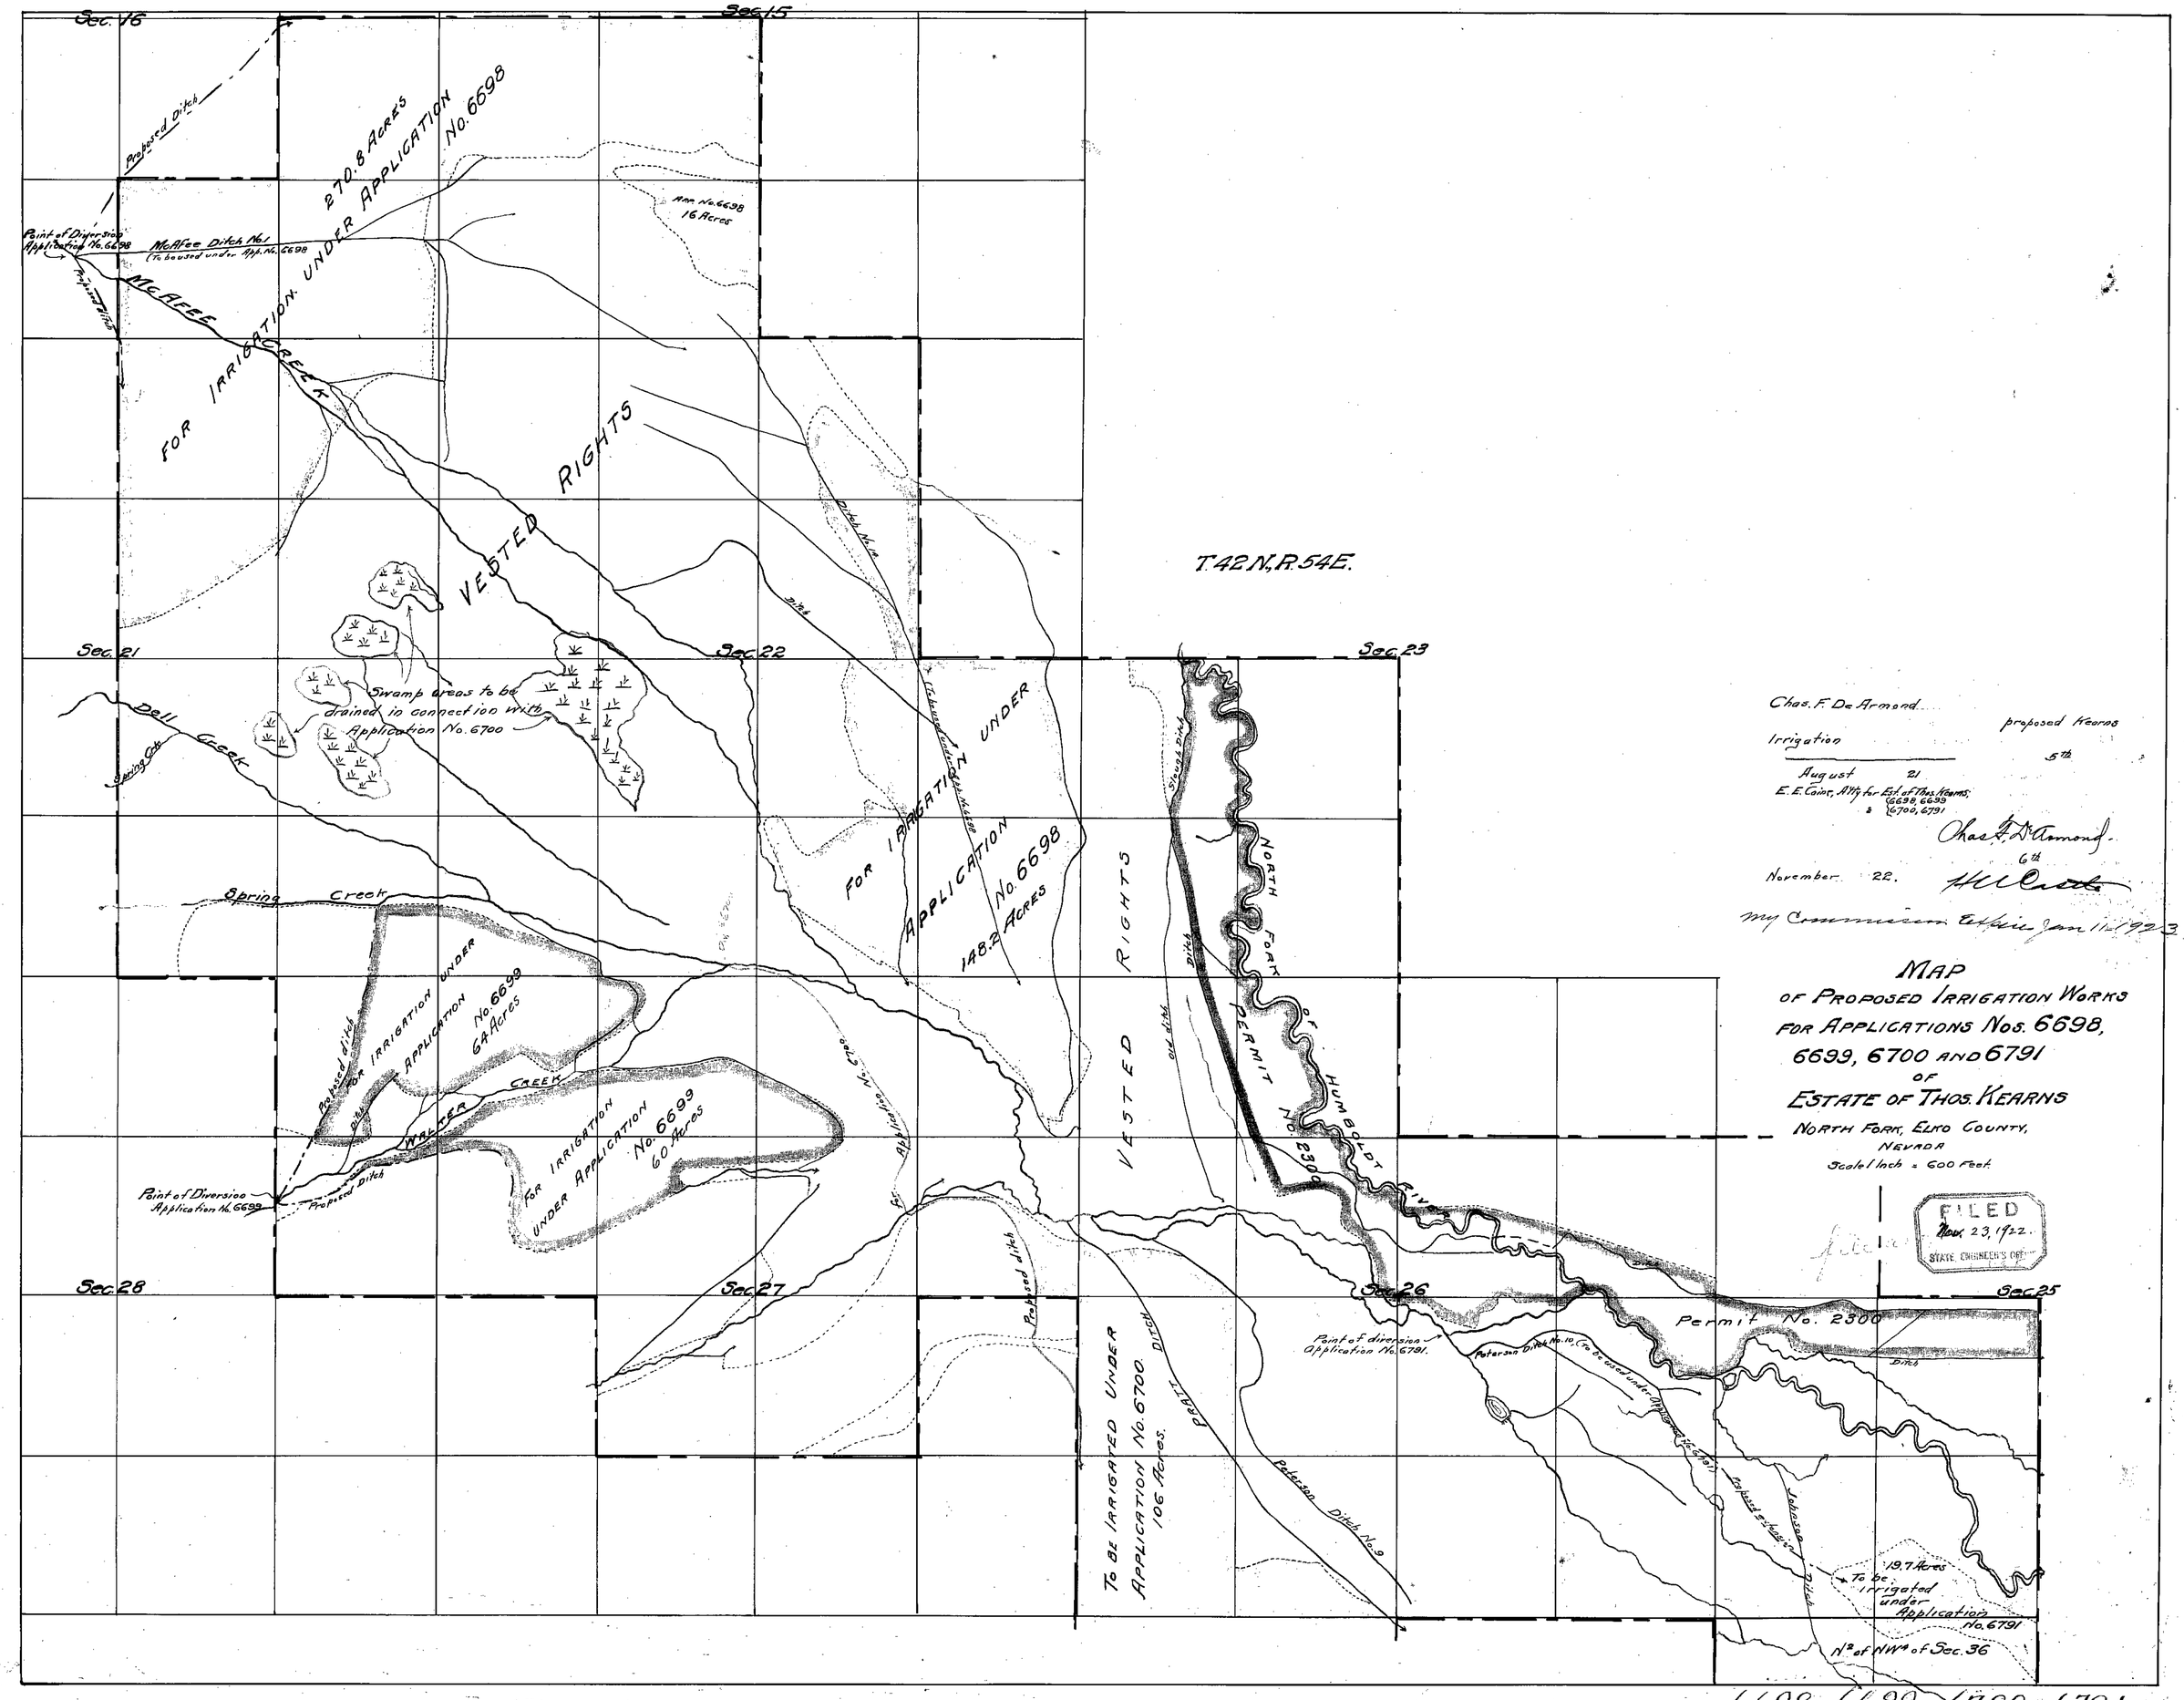

Chas. F. De Armond
Irrigation
proposed Kearns
August 21 5th
E. E. Caine, Atty for Est. of Thos. Kearns; 6698, 6699 & 6700, 6791
Chas. F. De Armond.
November 22. 6th
H. H. Clark
My Commission expires Jan 11, 1923

MAP
OF PROPOSED IRRIGATION WORKS FOR APPLICATIONS NOS. 6698, 6699, 6700 AND 6791 OF ESTATE OF THOS. KEARNS

NORTH FORK, ELKO COUNTY, NEVADA

Scale 1 inch = 600 Feet

FILED
Nov. 23, 1922.
STATE ENGINEER'S OFFICE

6698-6699-6700 & 6791