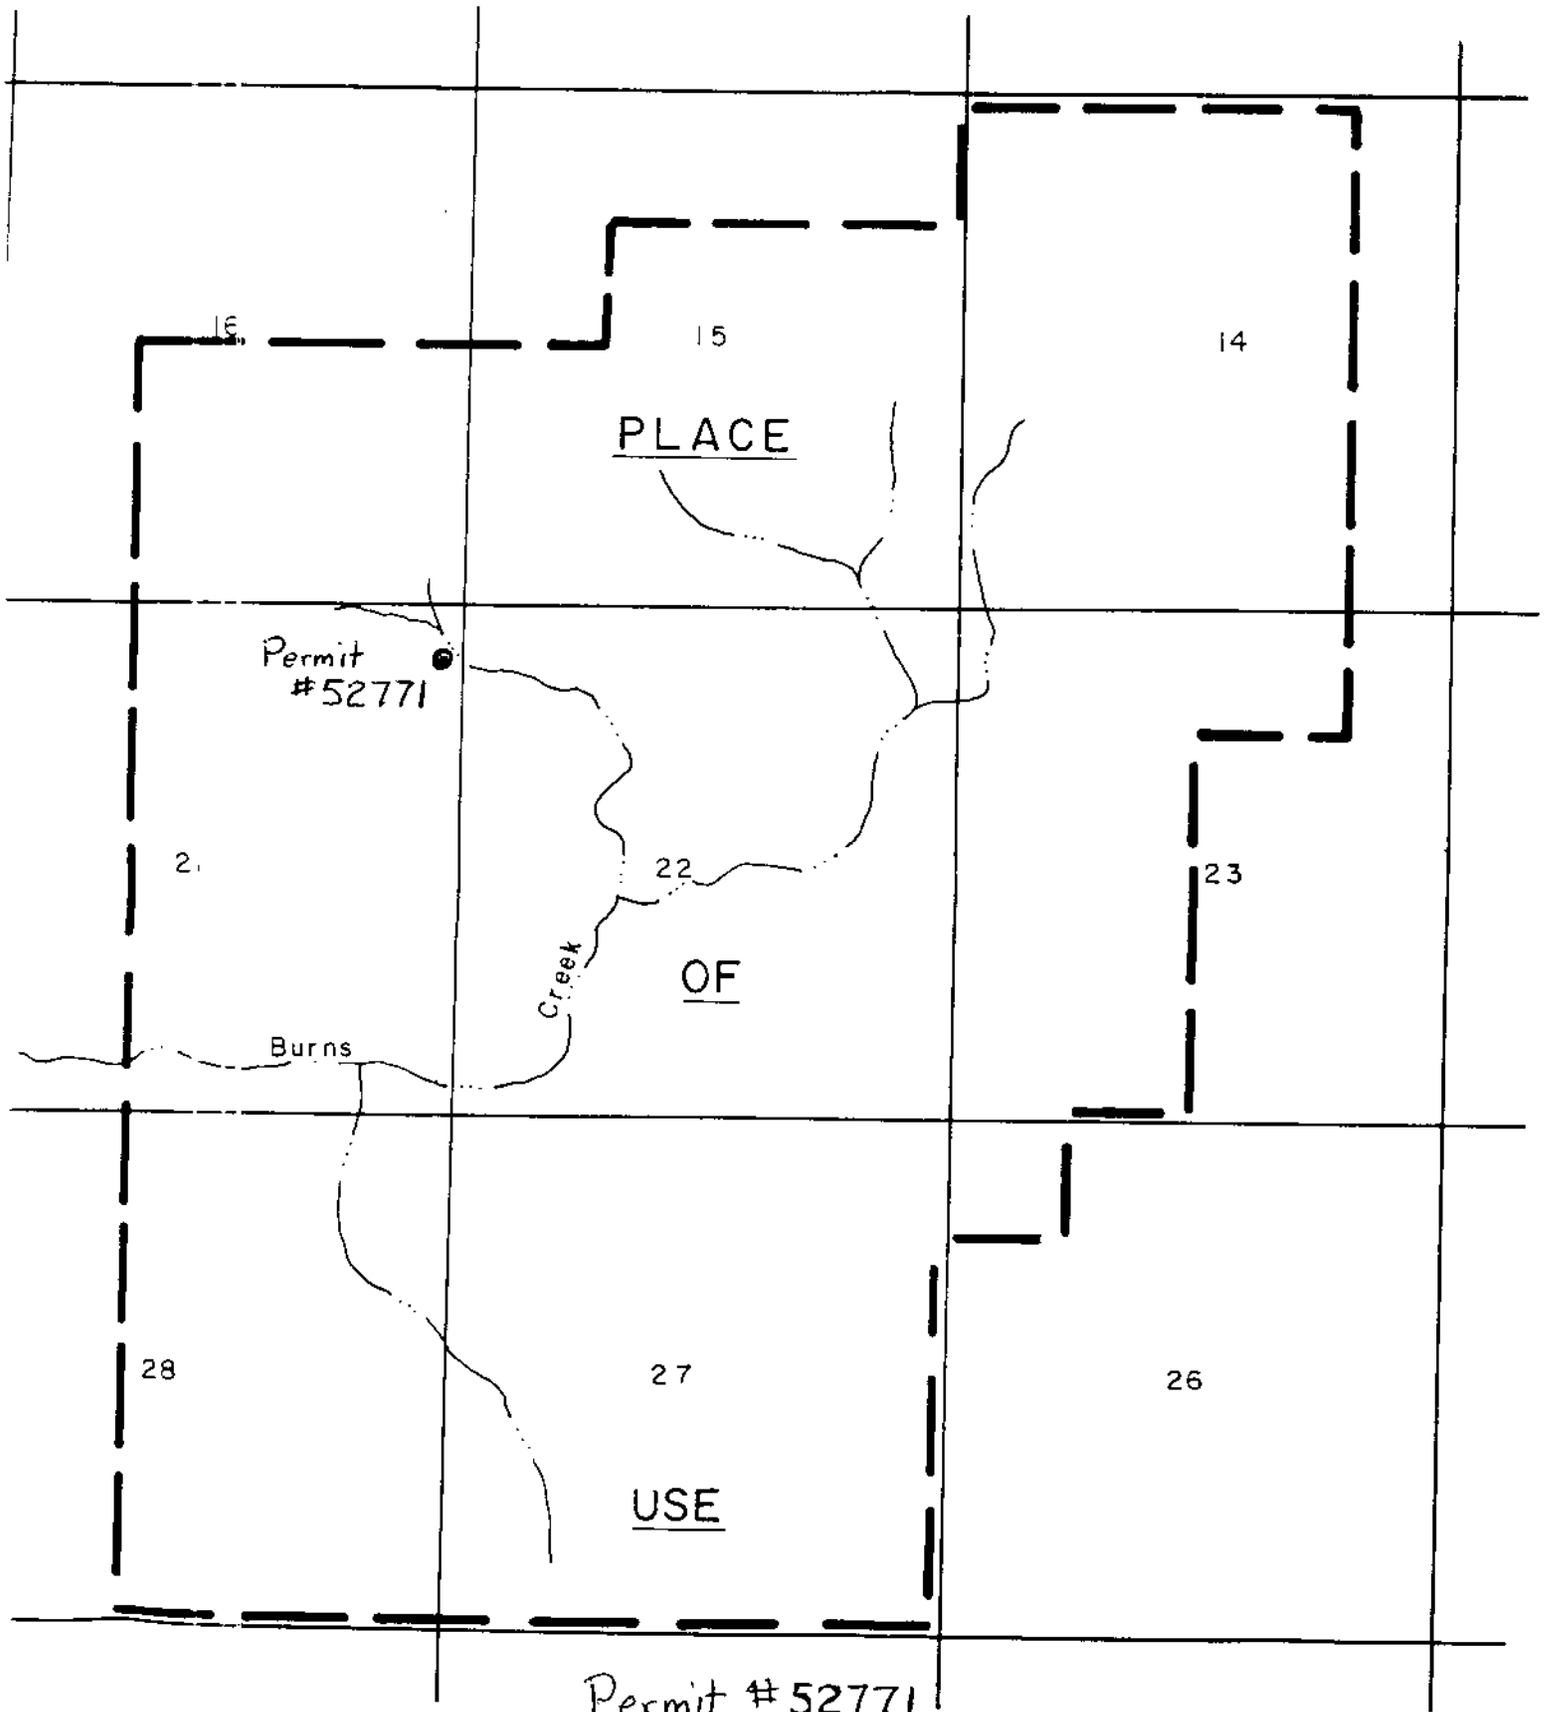

FILED
APR 20 1998
STATE ENGINEER'S OFFICE

T40N R53E

64047 T

Attachment "D"

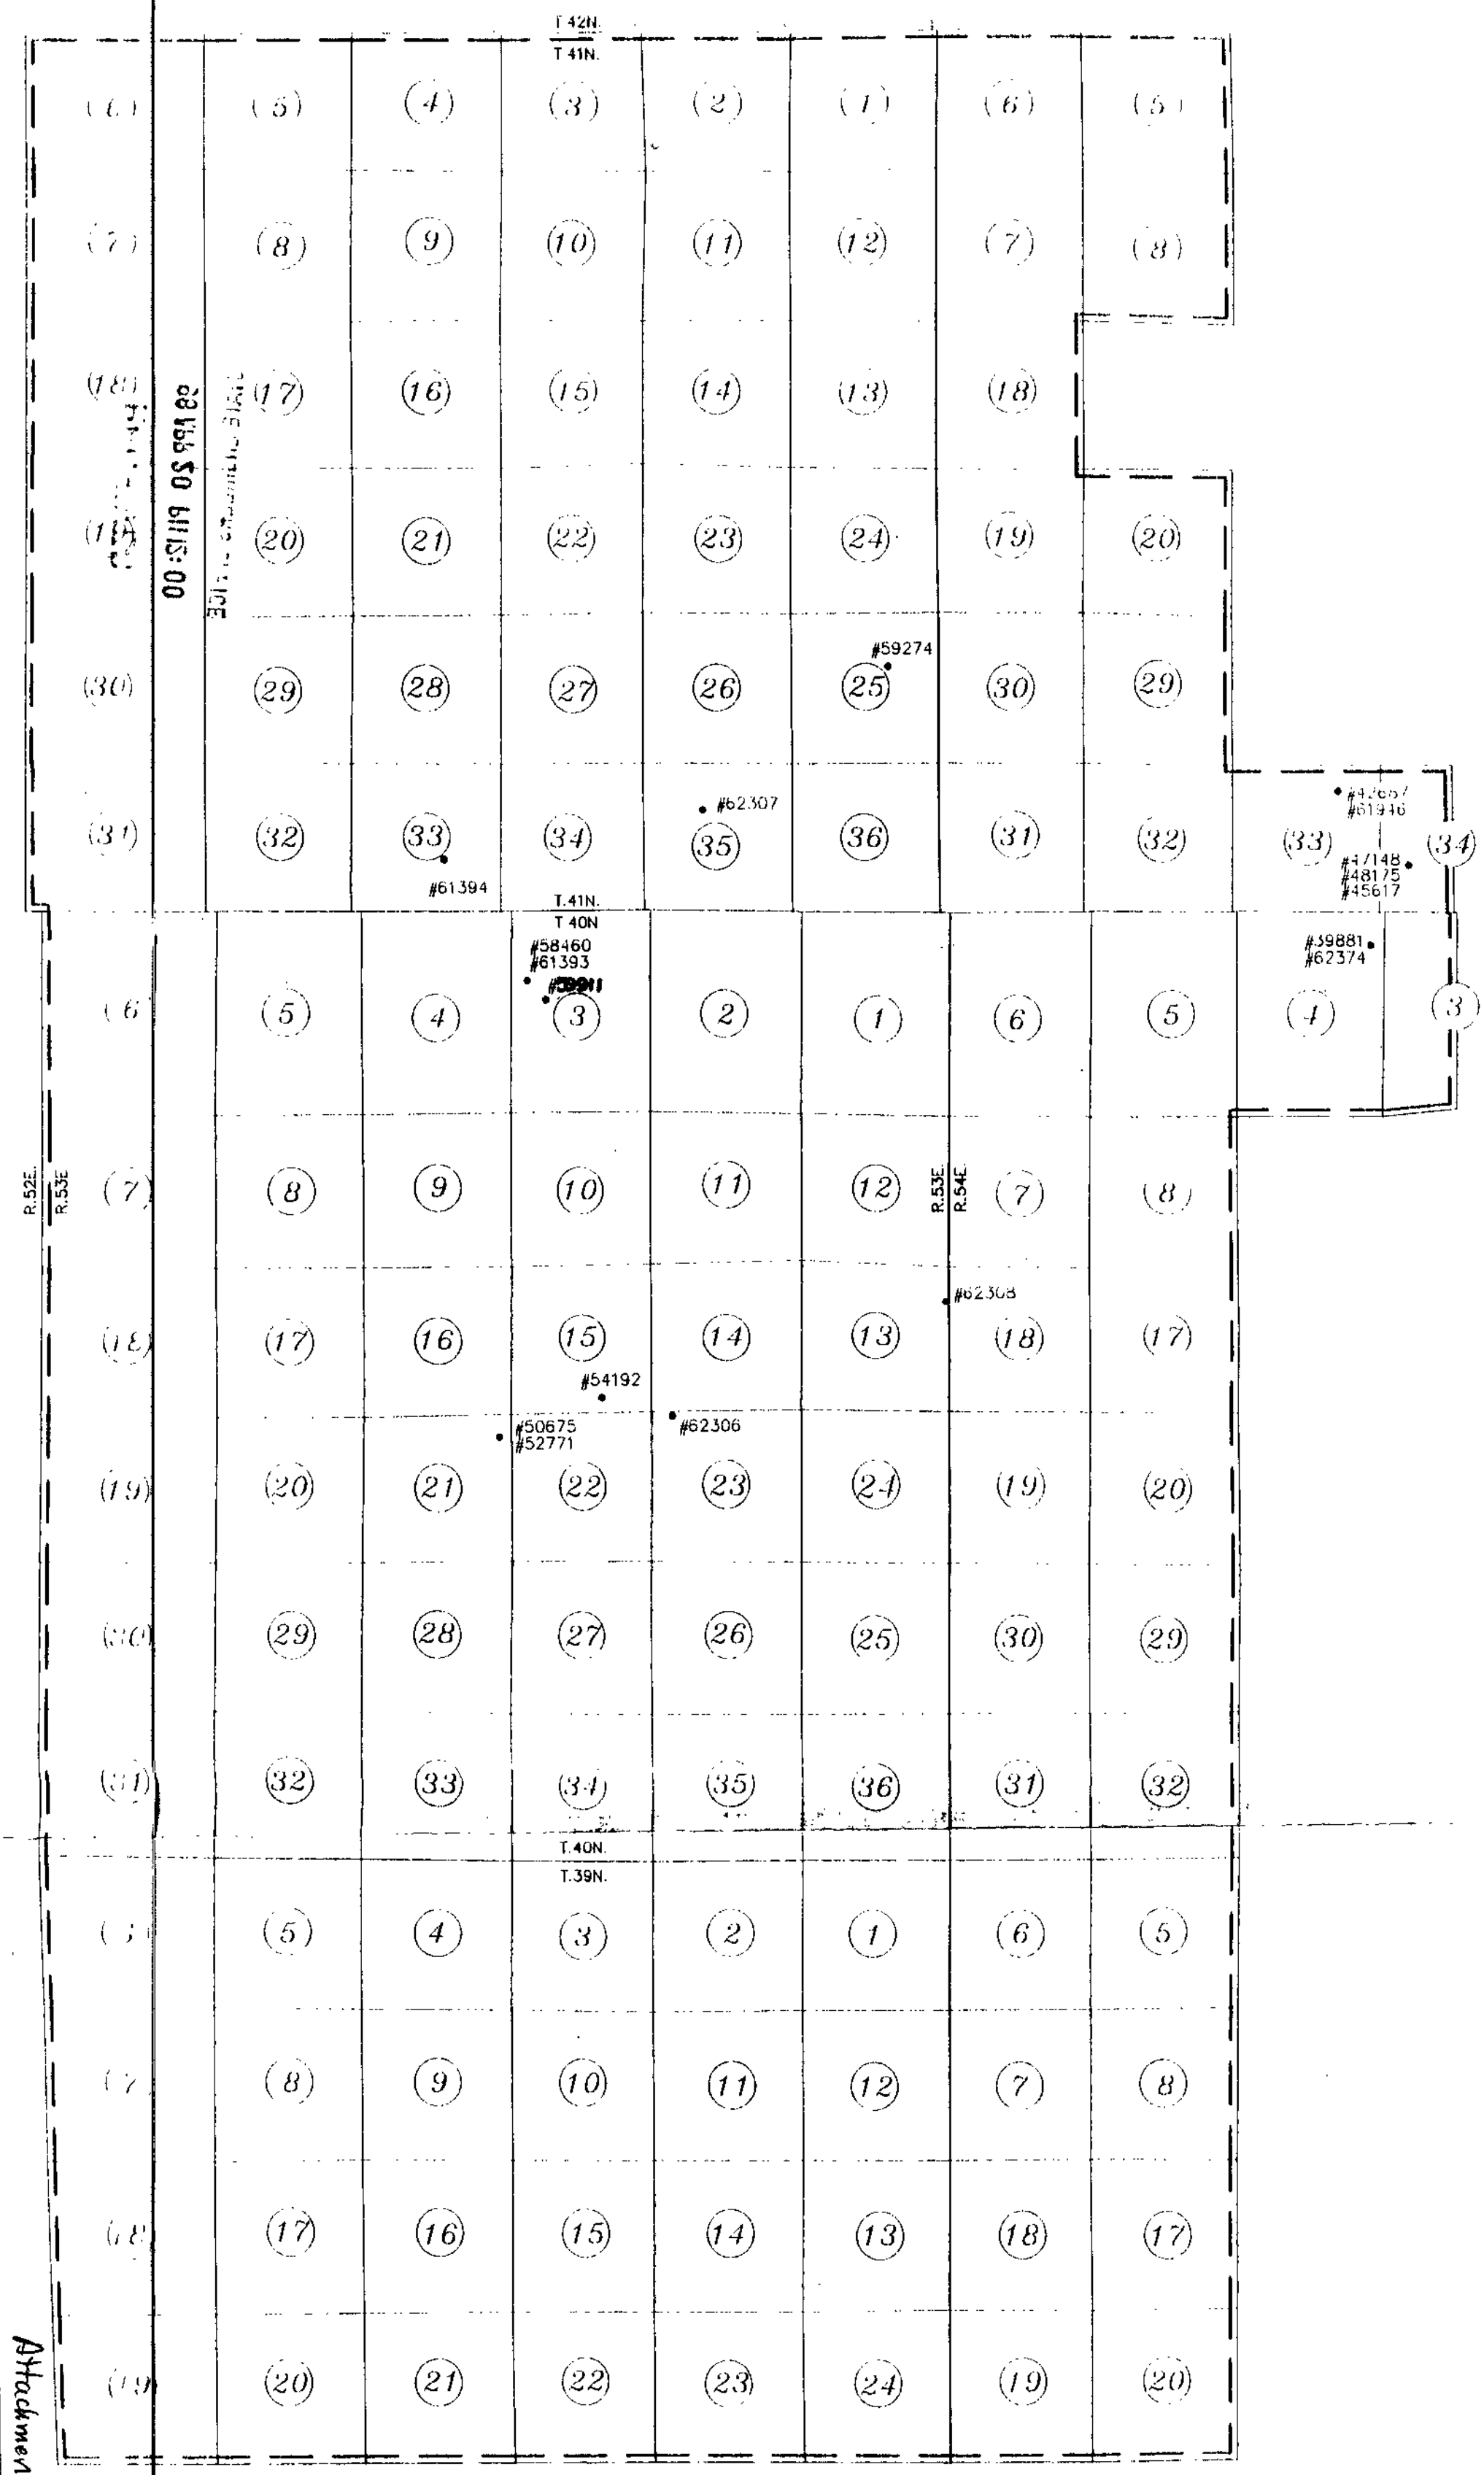

Attachment "C"

FILED
APR 20 1998
STATE ENGINEER'S OFFICE

PROPOSED
PLACE OF USE

64047 T

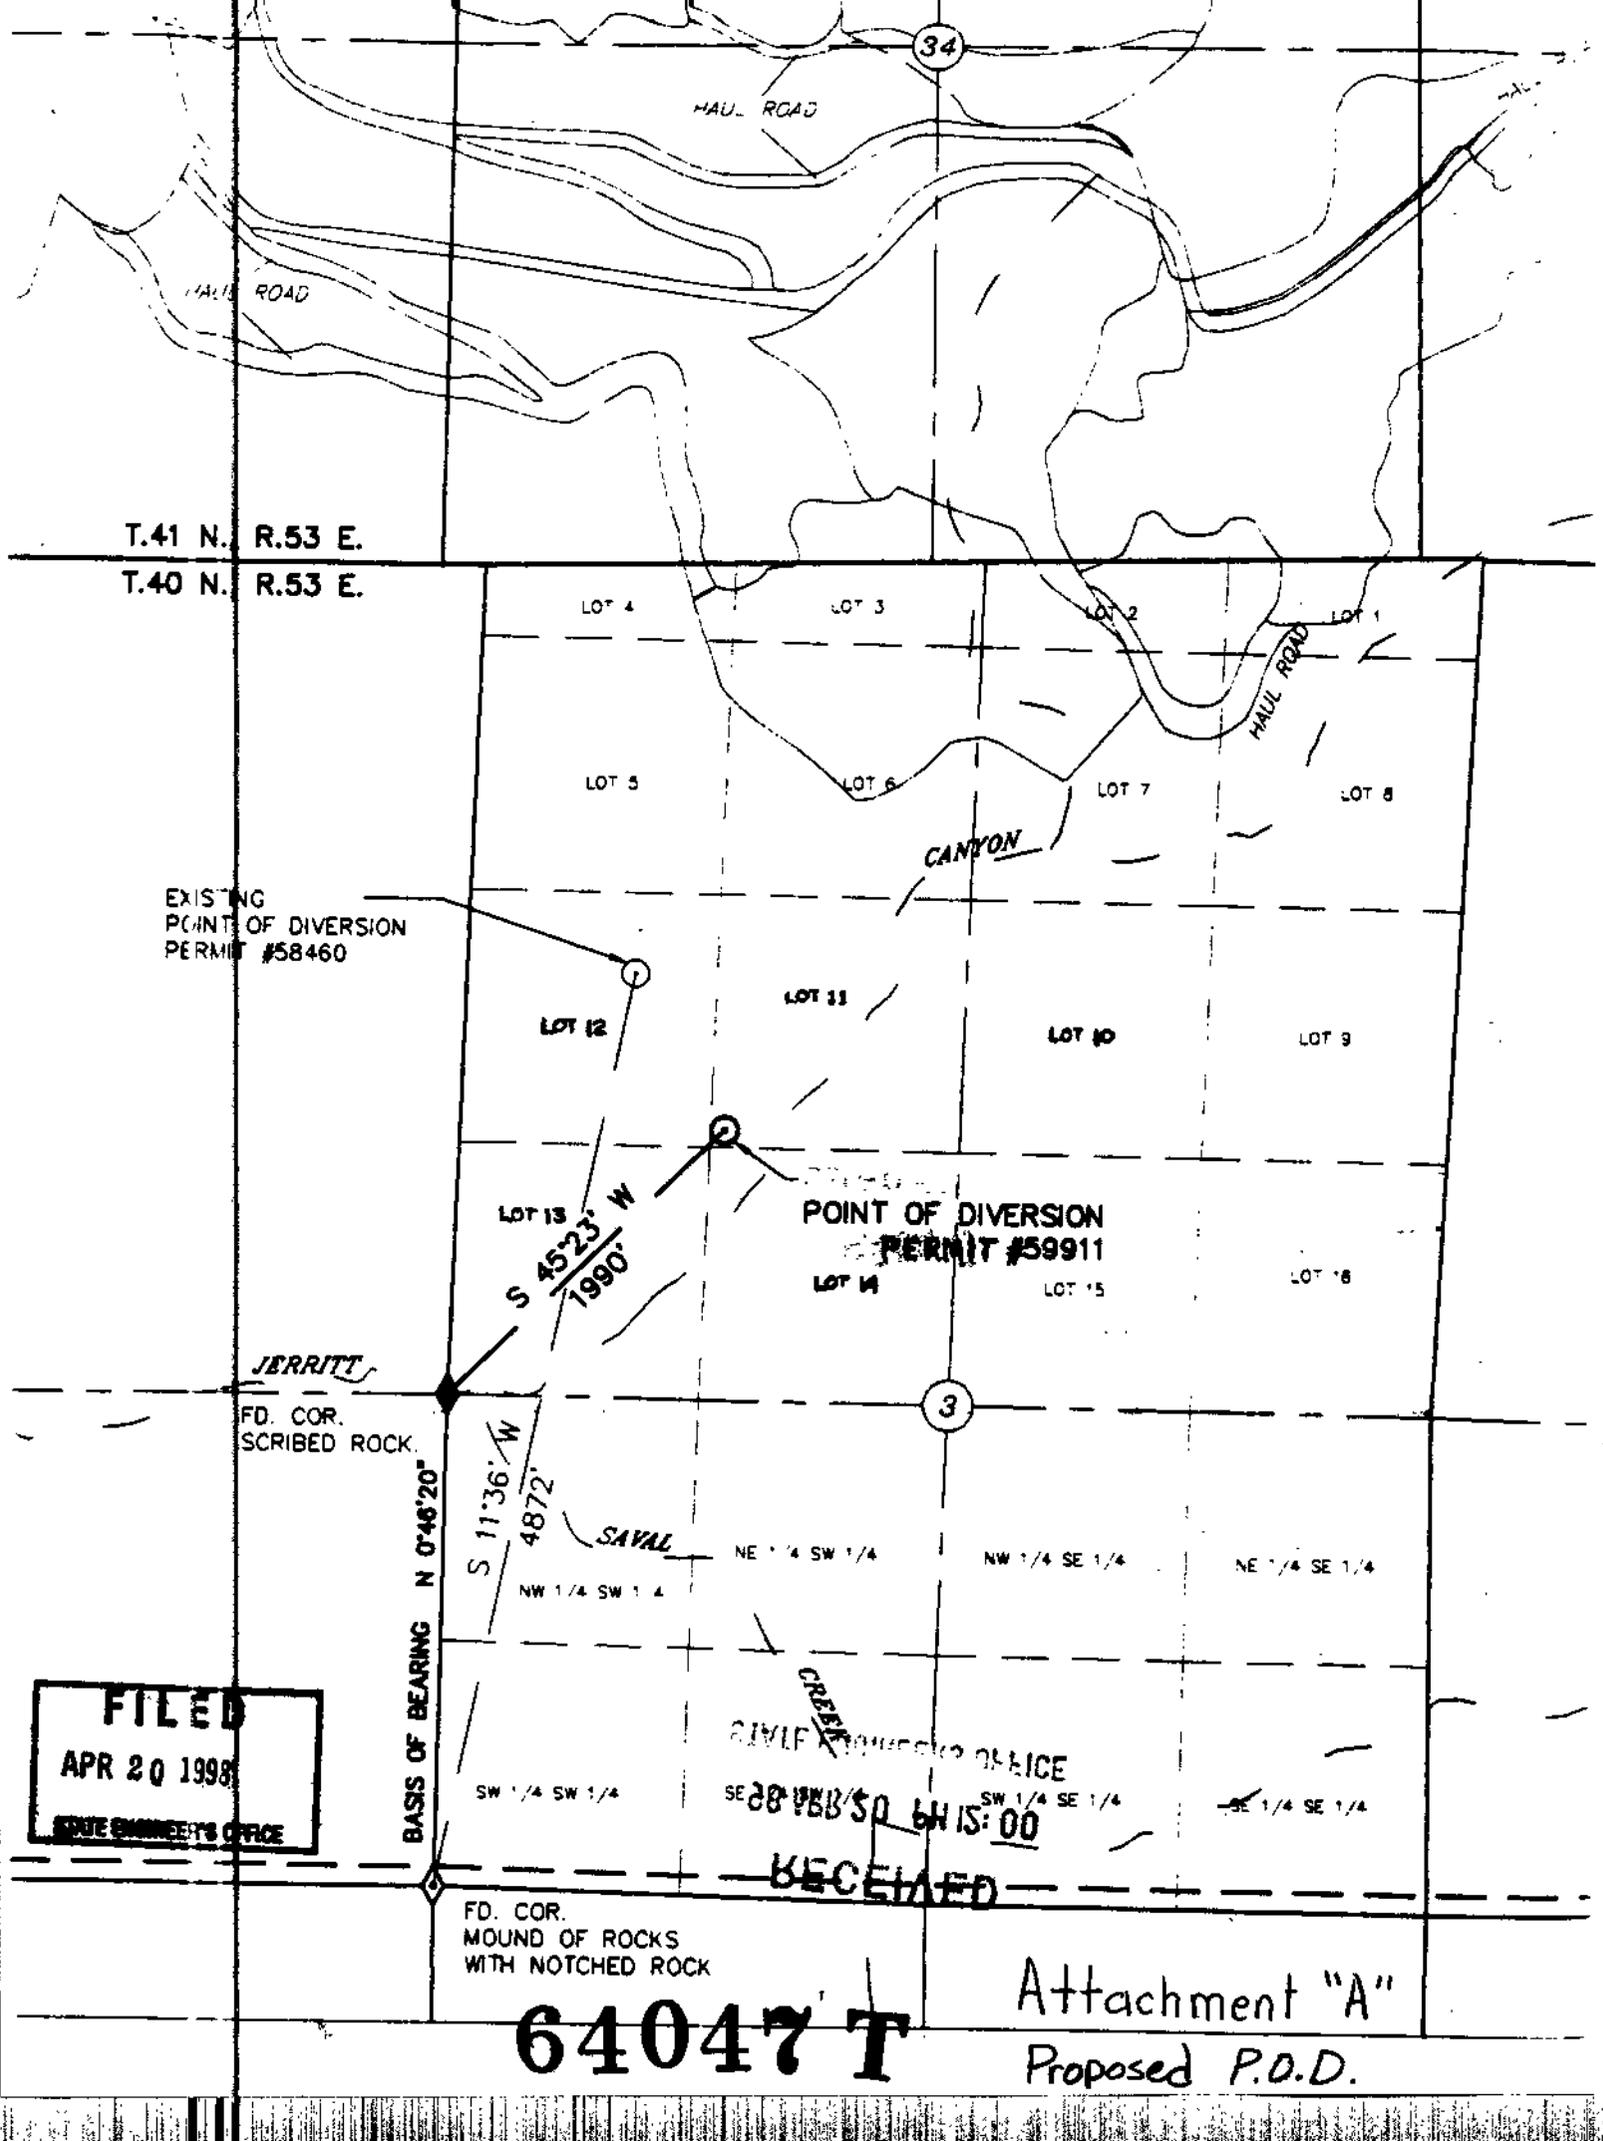

64047 T

Attachment "A"
Proposed P.O.D.

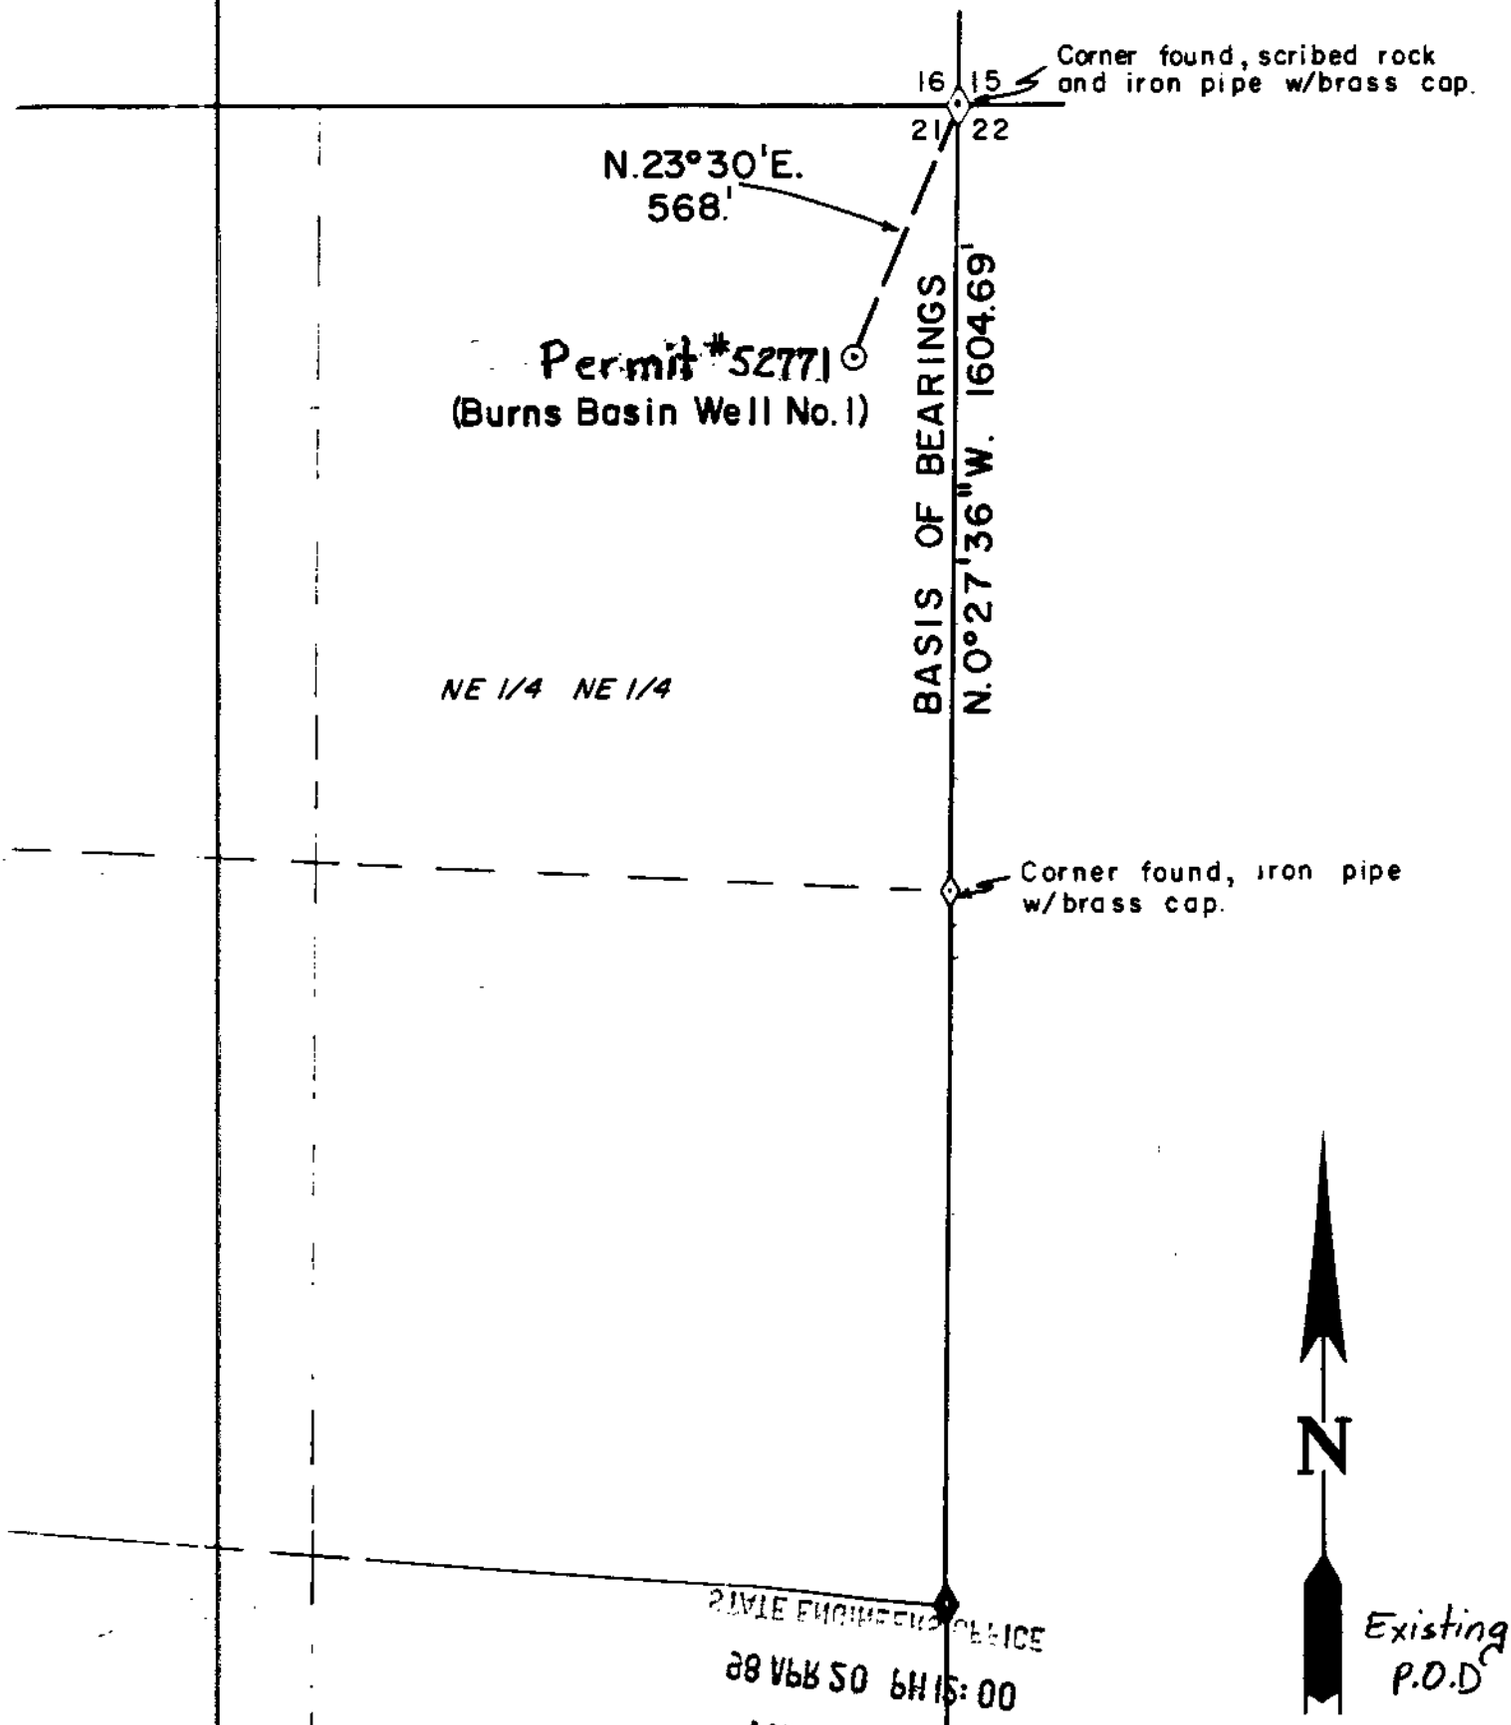

STATE ENGINEER'S OFFICE
98 APR 20 PM 15:00
RECEIVED

Attachment "B"

FILED
APR 20 1998
STATE ENGINEER'S OFFICE

64047T

T. 40N., R. 53E.,
M.D.M.
ELKO COUNTY