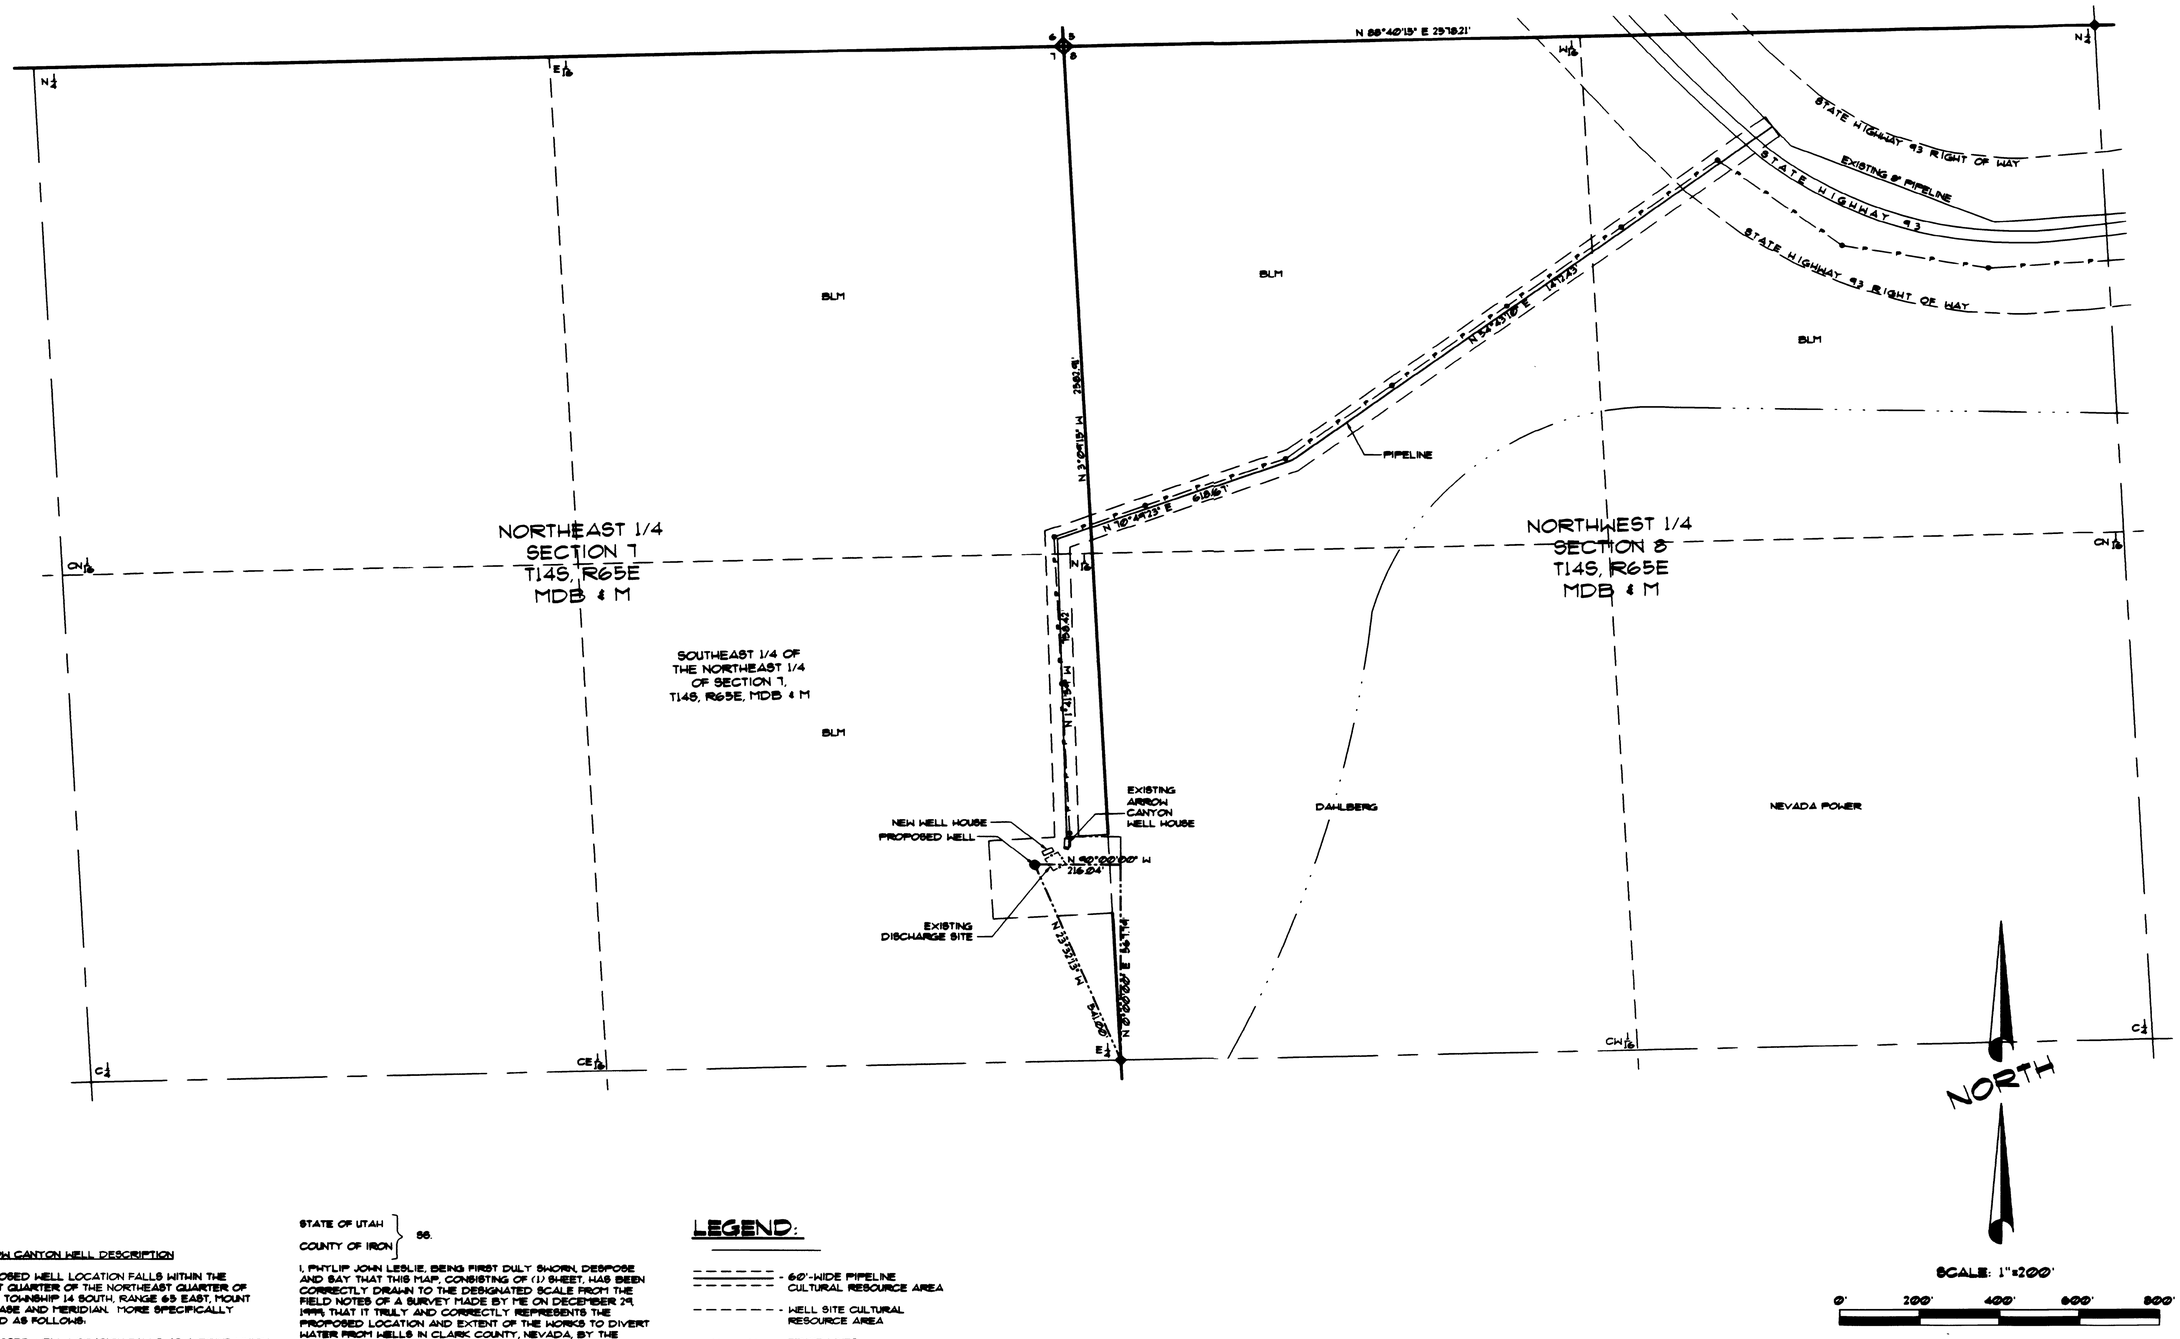


NEW ARROW CANYON WELL DESCRIPTION

THE PROPOSED WELL LOCATION FALLS WITHIN THE SOUTHEAST QUARTER OF THE NORTHEAST QUARTER OF SECTION 7, TOWNSHIP 14 SOUTH, RANGE 65 EAST, MOUNT DIABLO BASE AND MERIDIAN. MORE SPECIFICALLY DESCRIBED AS FOLLOWS:

THE PROPOSED WELL LOCATION FALLS AT A POINT WHICH IS NORTH 23°32'13" WEST 941.00 FEET FROM THE EAST ONE-QUARTER CORNER OF SECTION 7, TOWNSHIP 14 SOUTH, RANGE 65 EAST, MOUNT DIABLO BASE AND MERIDIAN.

BASIS FOR BEARINGS IS HEREBY DOCUMENTED AS NORTH 3°09'15" WEST BETWEEN THE EAST ONE-QUARTER CORNER OF SAID SECTION 7, AND THE NORTHEAST CORNER OF SAID SECTION 7.

STATE OF UTAH }
COUNTY OF IRON } SS.

I, PHYLIP JOHN LESLIE, BEING FIRST DULY SWORN, DESPOSE AND SAY THAT THIS MAP, CONSISTING OF (1) SHEET, HAS BEEN CORRECTLY DRAWN TO THE DESIGNATED SCALE FROM THE FIELD NOTES OF A SURVEY MADE BY ME ON DECEMBER 29, 1999, THAT IT TRULY AND CORRECTLY REPRESENTS THE PROPOSED LOCATION AND EXTENT OF THE WORKS TO DIVERT WATER FROM WELLS IN CLARK COUNTY, NEVADA, BY THE MOAPA VALLEY WATER DISTRICT FOR MUNICIPAL AND DOMESTIC USES; THAT THE PROPOSED POINT OF DIVERSION AND THE BOUNDARY OF WELL SITE PARCELS AND RIGHT-OF-WAYS ARE FULLY AND CORRECTLY SHOWN.

PHYLIP JOHN LESLIE
NEVADA WATER RIGHTS SURVEYOR
CERTIFICATE No. 580

## LEGEND:

- 60'-WIDE PIPELINE CULTURAL RESOURCE AREA
- WELL SITE CULTURAL RESOURCE AREA
- FENCE LINES
- FOUND SECTION CORNER
- ARROW CANYON WASH
- POWER POLE & LINES

JOB NUMBER: 0027-45-02

DRAWN BY: TJ & PJ DATE: FEB., 2000

CHECKED BY: DATE:

REVISIONS: DATE:

LESLIE & ASSOCIATES
444 South Main Street
Cedar City, Utah 84720
Phone: (435)586-9474
FAX: (435)586-8399
CIVIL ENGINEERS
LAND SURVEYORS

STATE ENGINEER'S USE

4/21/2000 .awp MAP TITLE BLOCK SHOULD READ "CHANGE POD UNDER PERMIT 58269."

APR 21 2000

MAP TO ACCOMPANY APPLICATION TO CHANGE THE POINT OF DIVERSION UNDER APPLICATION #66043

FOR: MUNICIPAL USE.
BY: MOAPA VALLEY WATER DISTRICT
FROM: AN UNDERGROUND WATER WELL IN THE SOUTHEAST QUARTER OF THE NORTHEAST QUARTER SEC. 7, T14S, R65E, MDB&M.
IN: CLARK COUNTY, NEVADA

66043