T.43N., R32E., Mt.D.M.

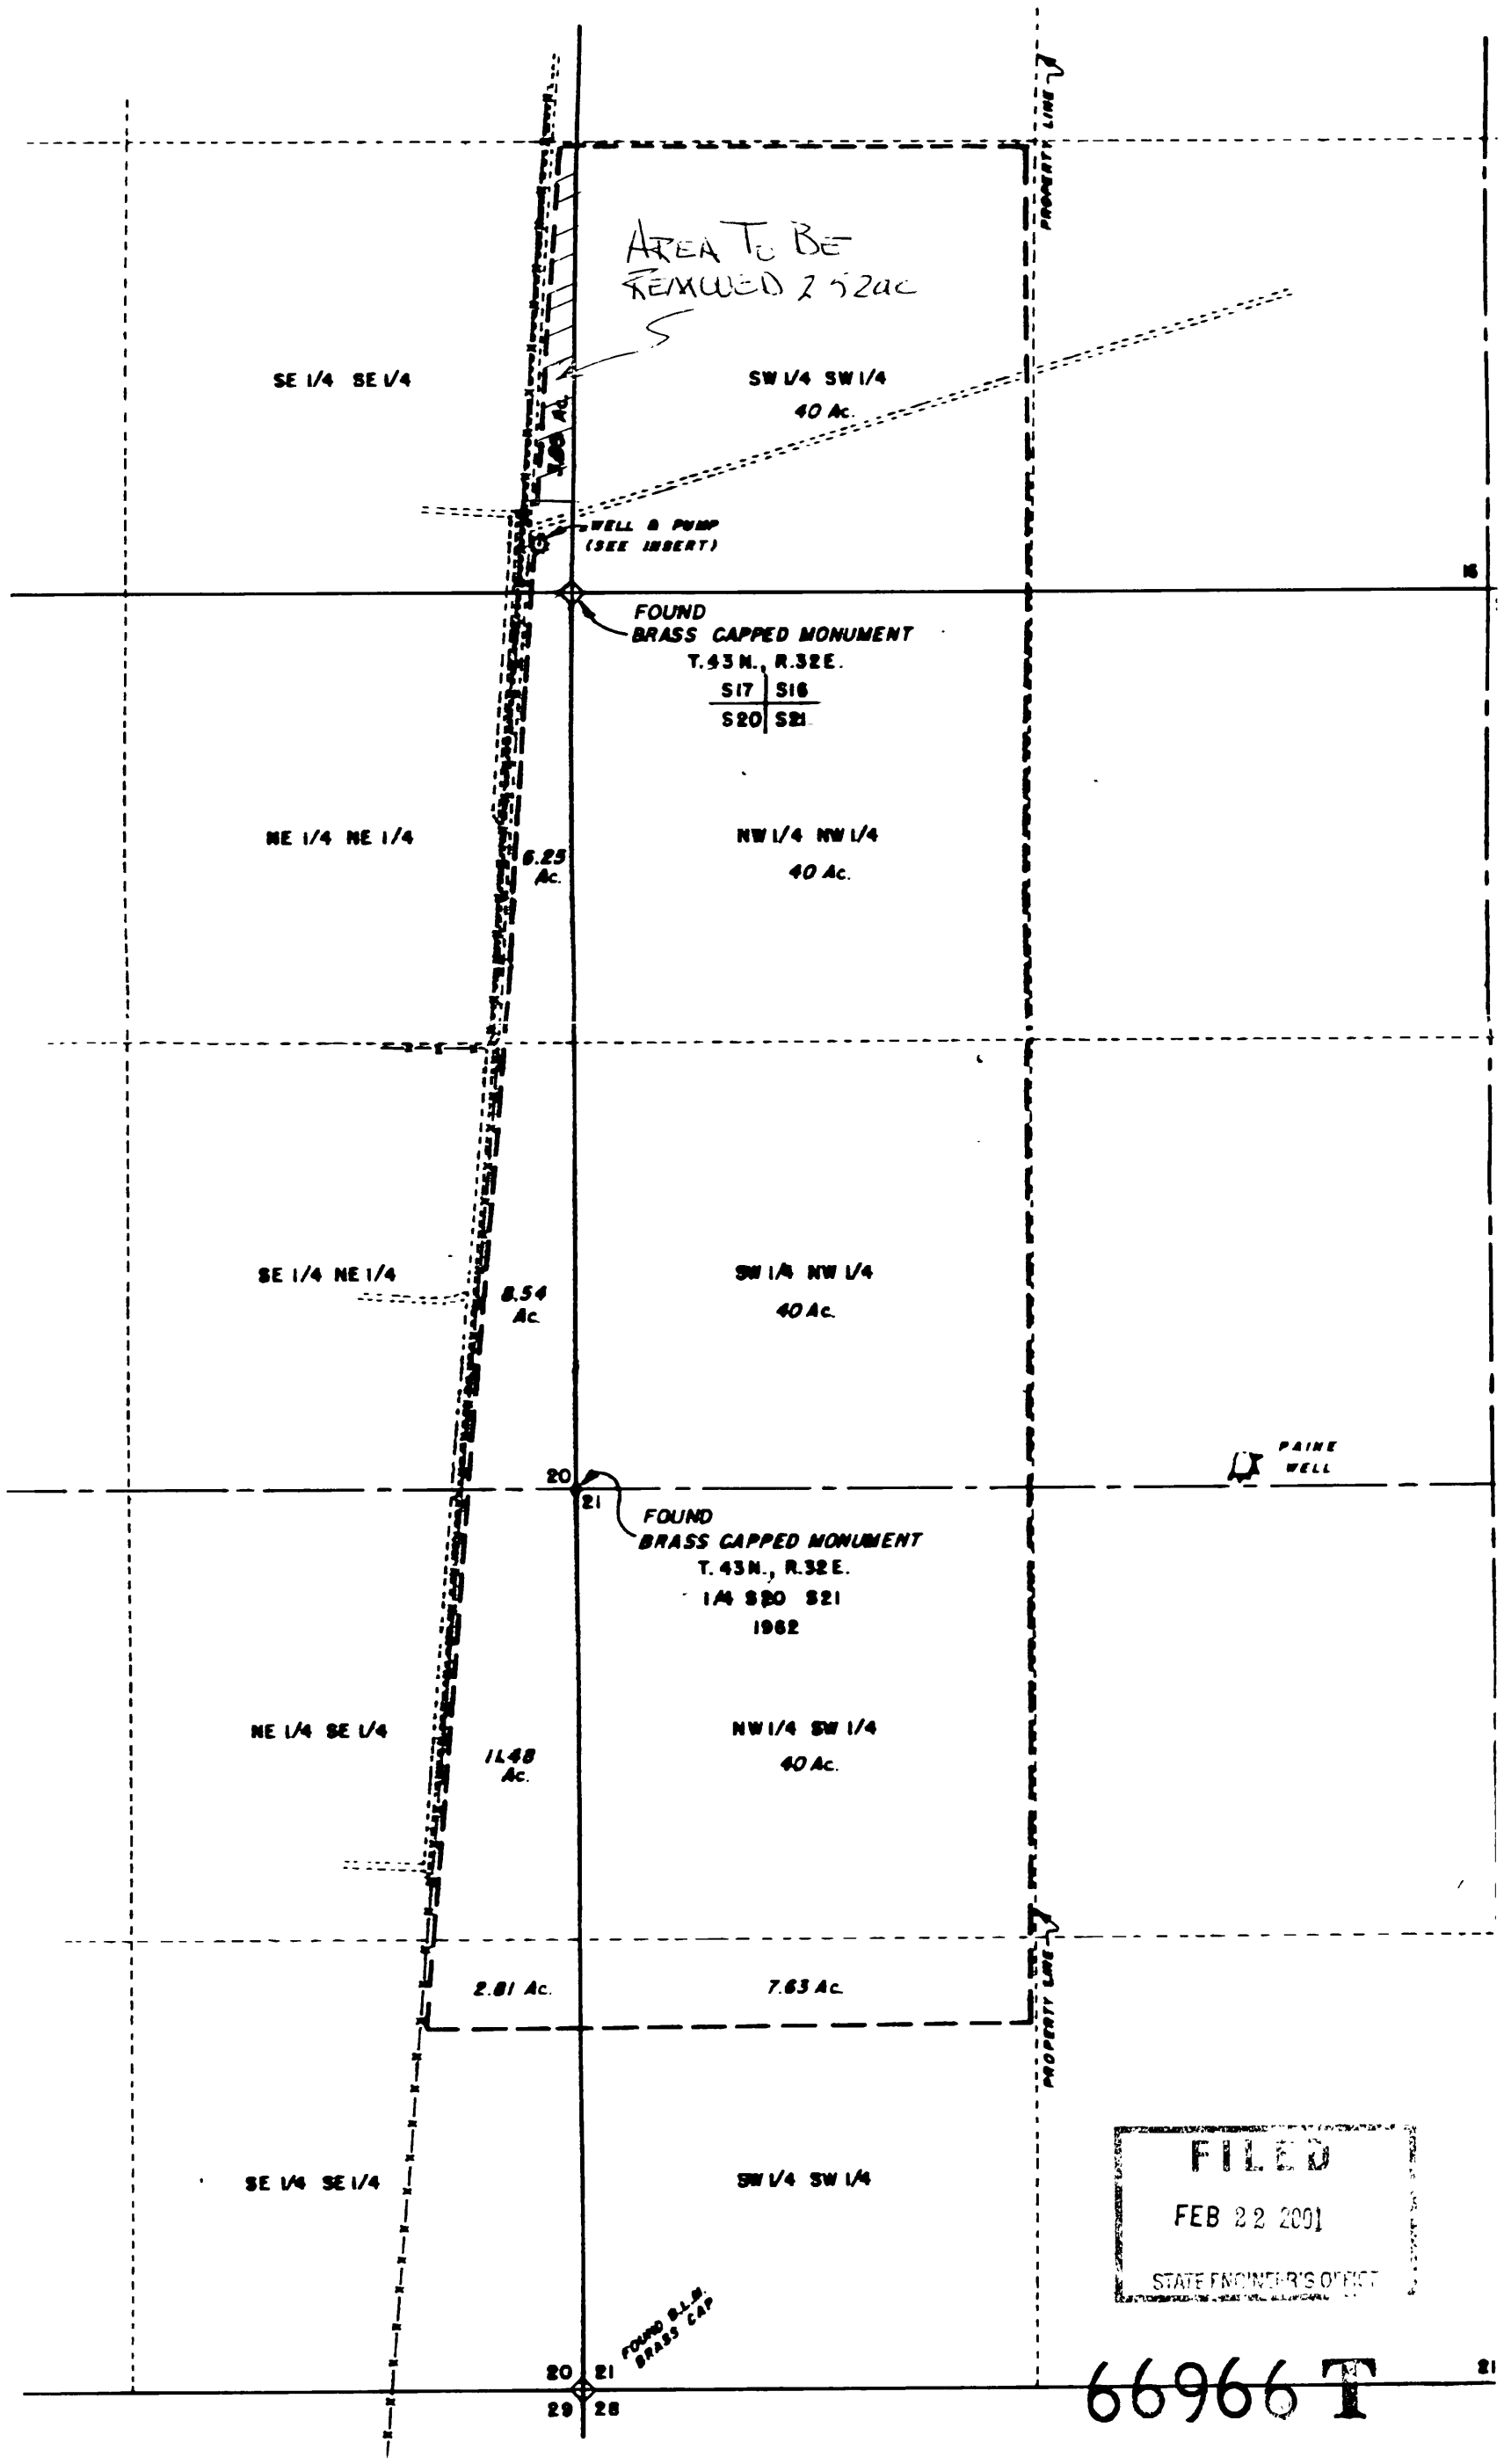

FILED
FEB 22 2001
STATE ENGINEER'S OFFICE

66966 T