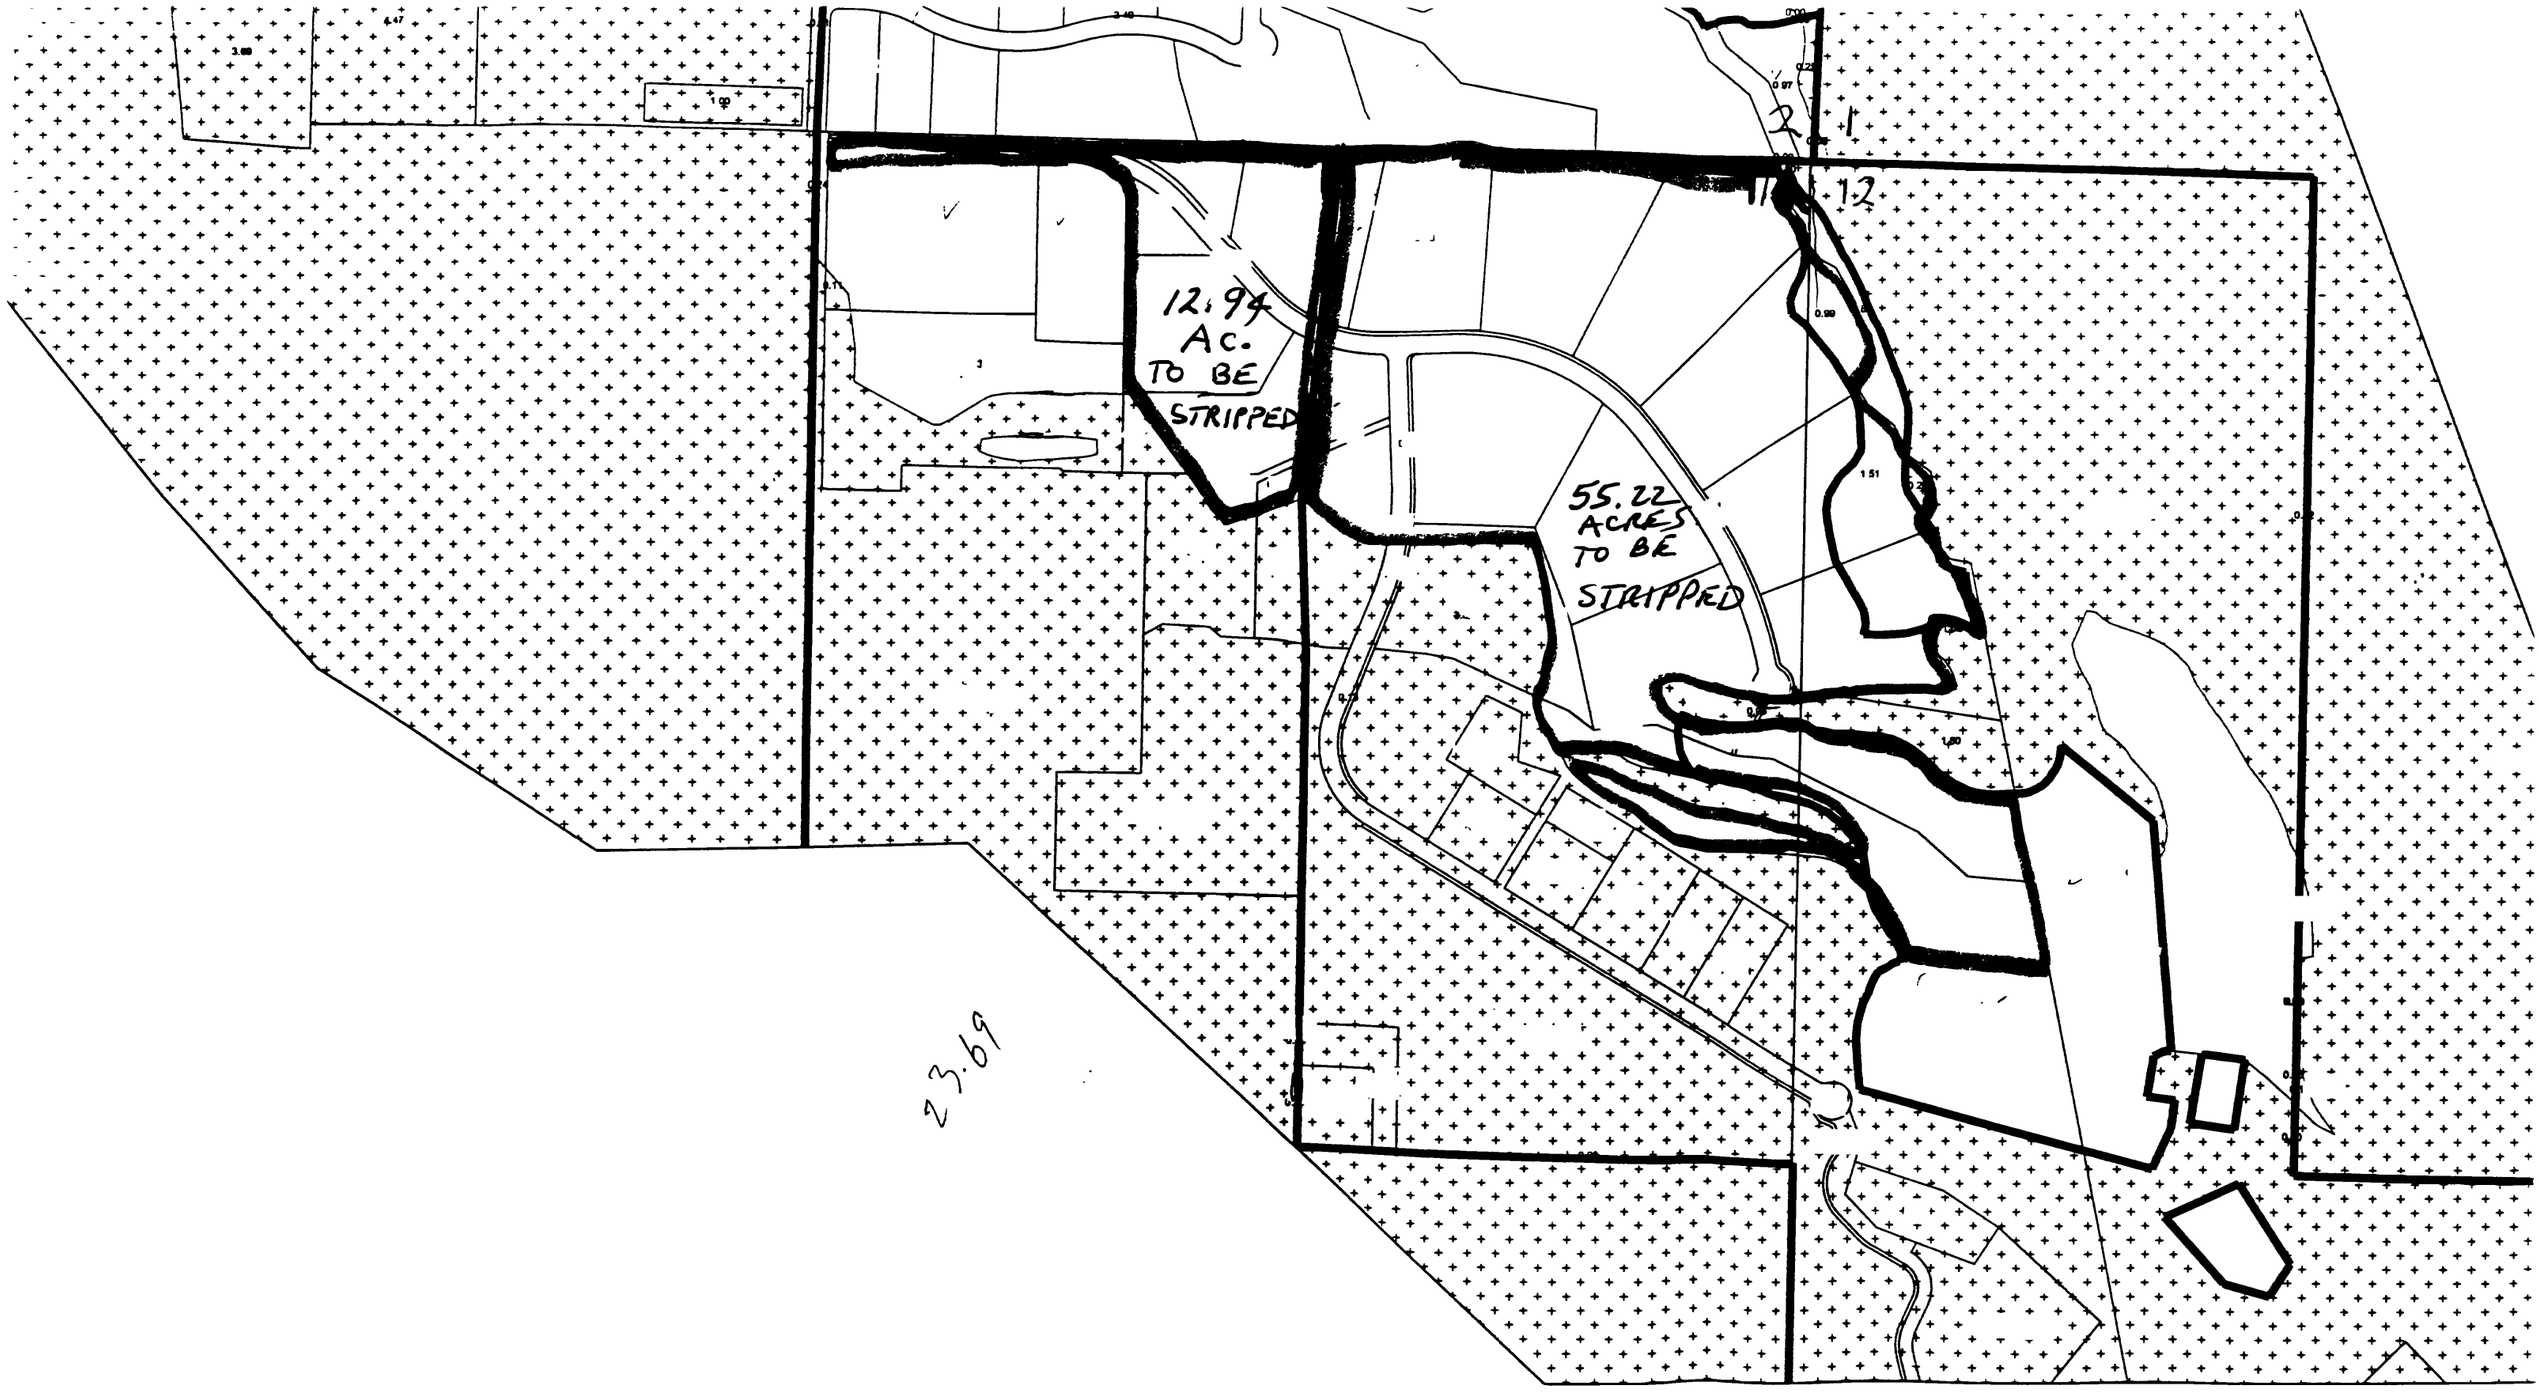

T 17N R 19E
MDB&M

FILED
JUL 02 2001
STATE ENGINEER'S OFFICE

67702T

REV