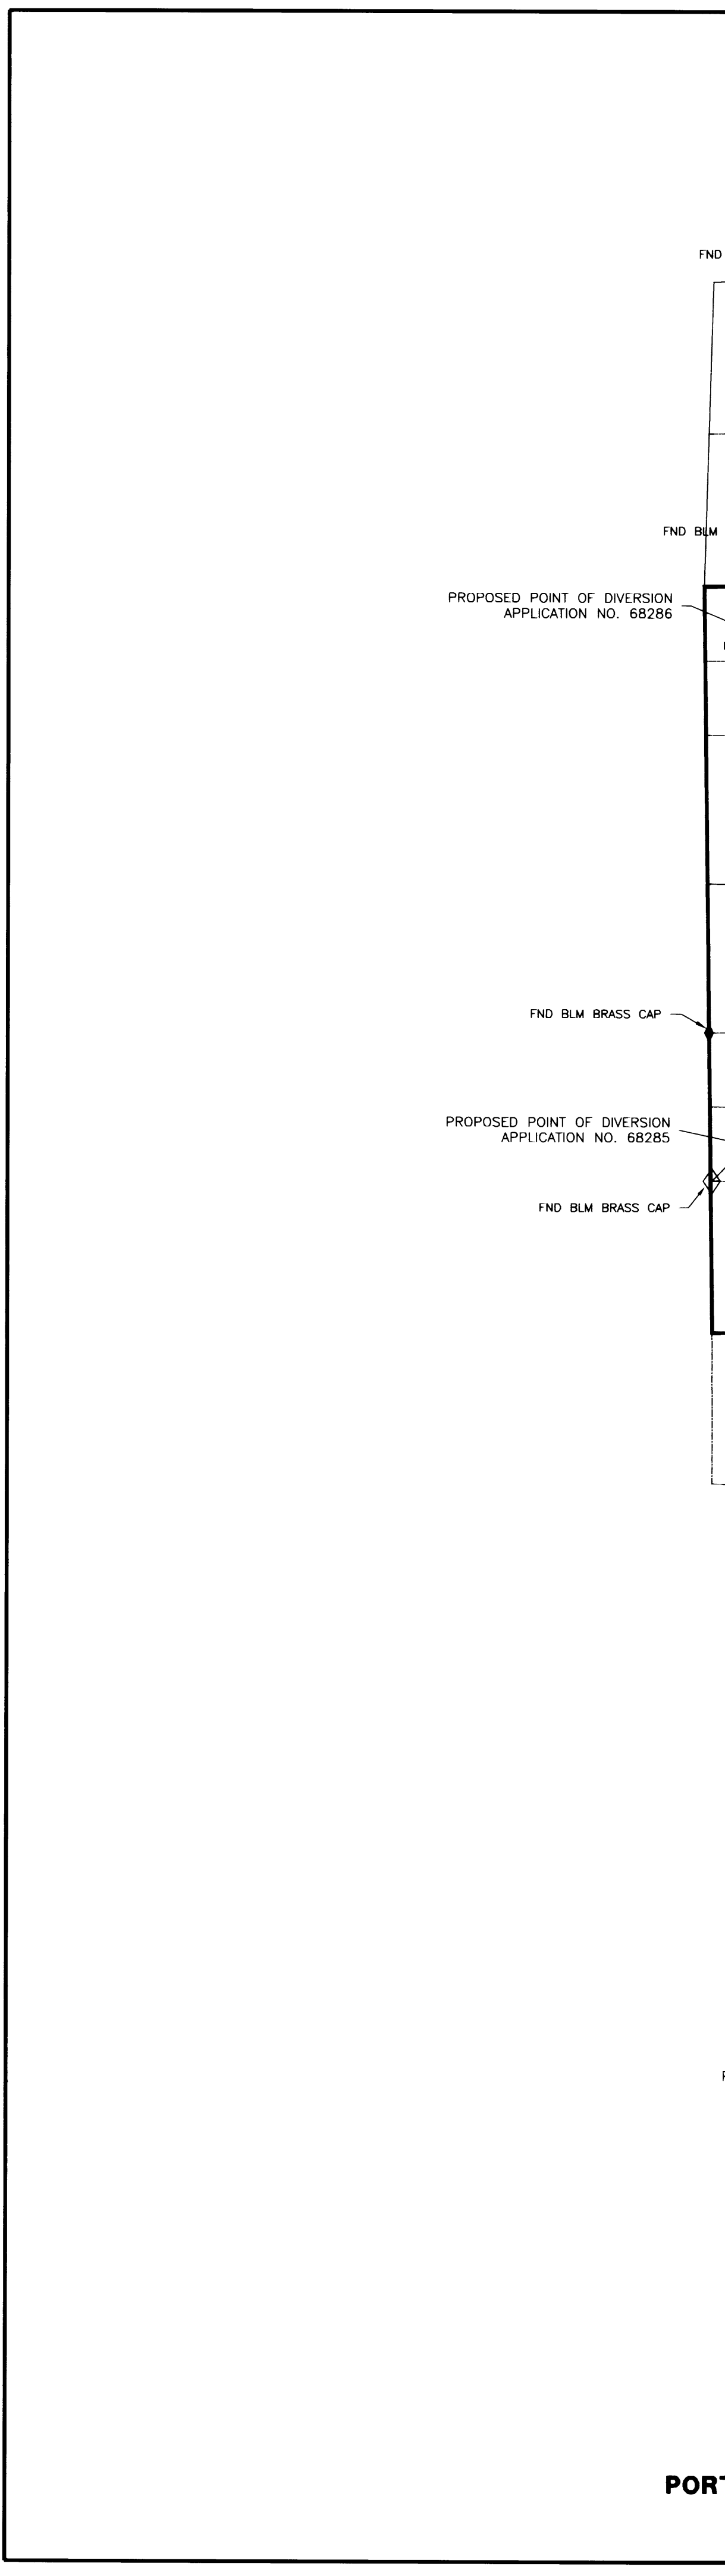
FND
FND BLM
PROPOSED POINT OF DIVERSION
APPLICATION NO. 68286
FND BLM BRASS CAP
PROPOSED POINT OF DIVERSION
APPLICATION NO. 68285
FND BLM BRASS CAP

PORT