Sheet No. 1 of 1 Sheets

NE1/4 OF SECTION 9 AND THE
N1/2 OF SECTION 10
T27S, R59E
M.D.B&M CLARK COUNTY, NV

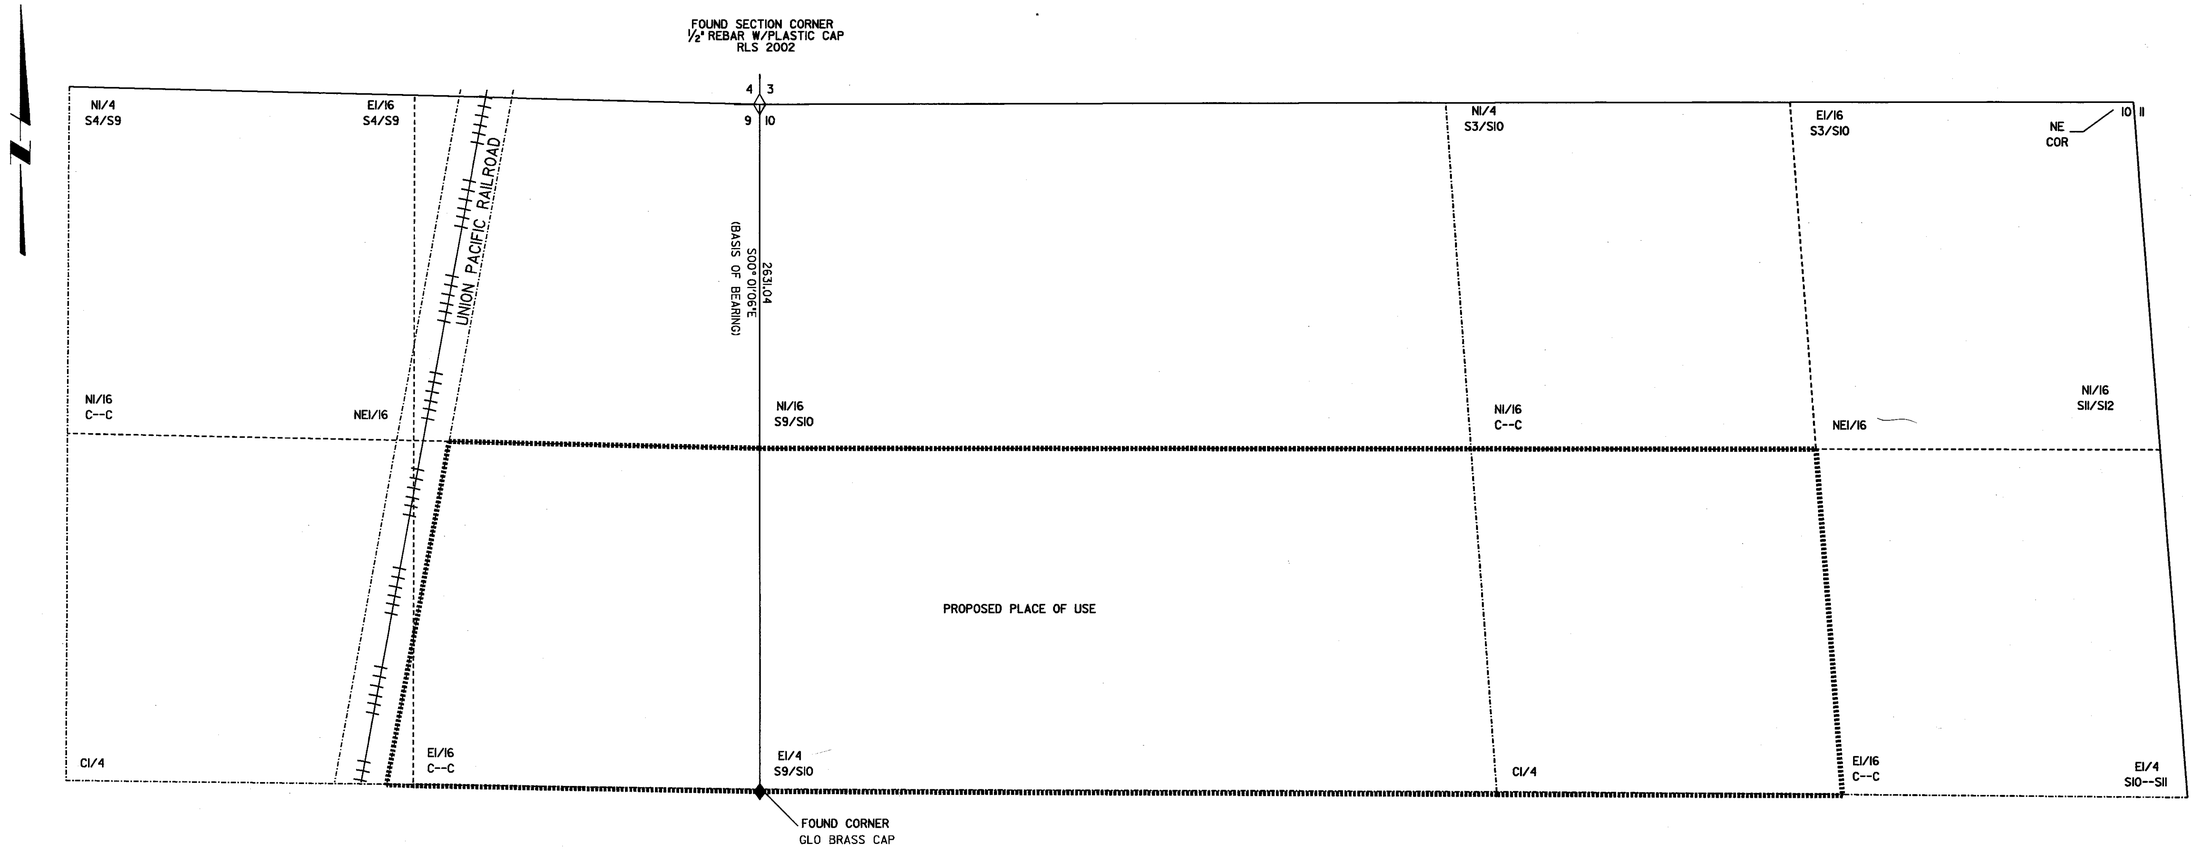

STATE OF NEVADA
COUNTY OF CLARK

I, Lance M. Olson, P.E., being first duly sworn, depose and say that site inspections have been made by me, or under my supervision and direction, on the 28th of November, 2001; that the location of each reference monument has been verified by site inspection; that the point of diversion and place of use sites have been inspected; that this map, consisting of 1 sheet, inclusive, has been correctly drawn to the designated scale from surveying calculation notes prepared by me, or under my supervision and direction, relying upon analysis of recorded survey maps and other recorded surveying documents' in the office of the State Engineer, State of Nevada, that this map truly and correctly represents the proposed location and extent of the works used to divert water from Whiskey Pete's Wastewater Treatment Plant, in Clark County, Nevada, by Primadonna Company LLC, for power.
That the proposed point of diversion, the approximate location and size of the diverting channel or other conduit, the place and manner of use, and the location and names of all other works or streams which are crossed by, or connected with the said works, are fully and correctly designated thereon.

STATE WATER RIGHT SURVEYOR NO. 1098

SUBSCRIBED AND SWORN TO BEFORE ME
THIS 16th DAY OF July, 2002.

NOTARY PUBLIC
STATE OF NEVADA
County of Clark
SANDRA L. BRENNER
Appt. No. 96-3674-1
My Appt. Expires July 26, 2004

Sandra L. Brenner
NOTARY PUBLIC IN AND FOR CLARK COUNTY, NEVADA.
MY COMMISSION EXPIRES July 26, 2004

PROFESSIONAL ENGINEER - STATE OF NEVADA
LANCE M. OLSON
CIVIL
No. 14278
7-15-02

BASIS OF BEARING

THE EAST LINE OF THE NE1/4 OF SECTION 9
TOWNSHIP 27 SOUTH, RANGE 59 EAST
M.D.M., S00° 01'06"E

250 0 500 1000

SCALE= 1"=300'

Las Vegas
Nevada

MWH
MONTGOMERY WATSON HARZA

STATE ENGINEER'S USE

68917 S1

FILED
JUL 18 2002
STATE ENGINEER'S OFFICE

RECEIVED
02 JUL 18 PM 1:54
STATE ENGINEER'S OFFICE

MAP TO ACCOMPANY SECONDARY APPLICATION
TO APPROPRIATE TREATED EFFLUENT WATER

FOR POWER USE
BY PRIMADONNA COMPANY LLC
FROM WHISKEY PETE'S
WASTEWATER TREATMENT PLANT
IN CLARK COUNTY, NEVADA

68917S1