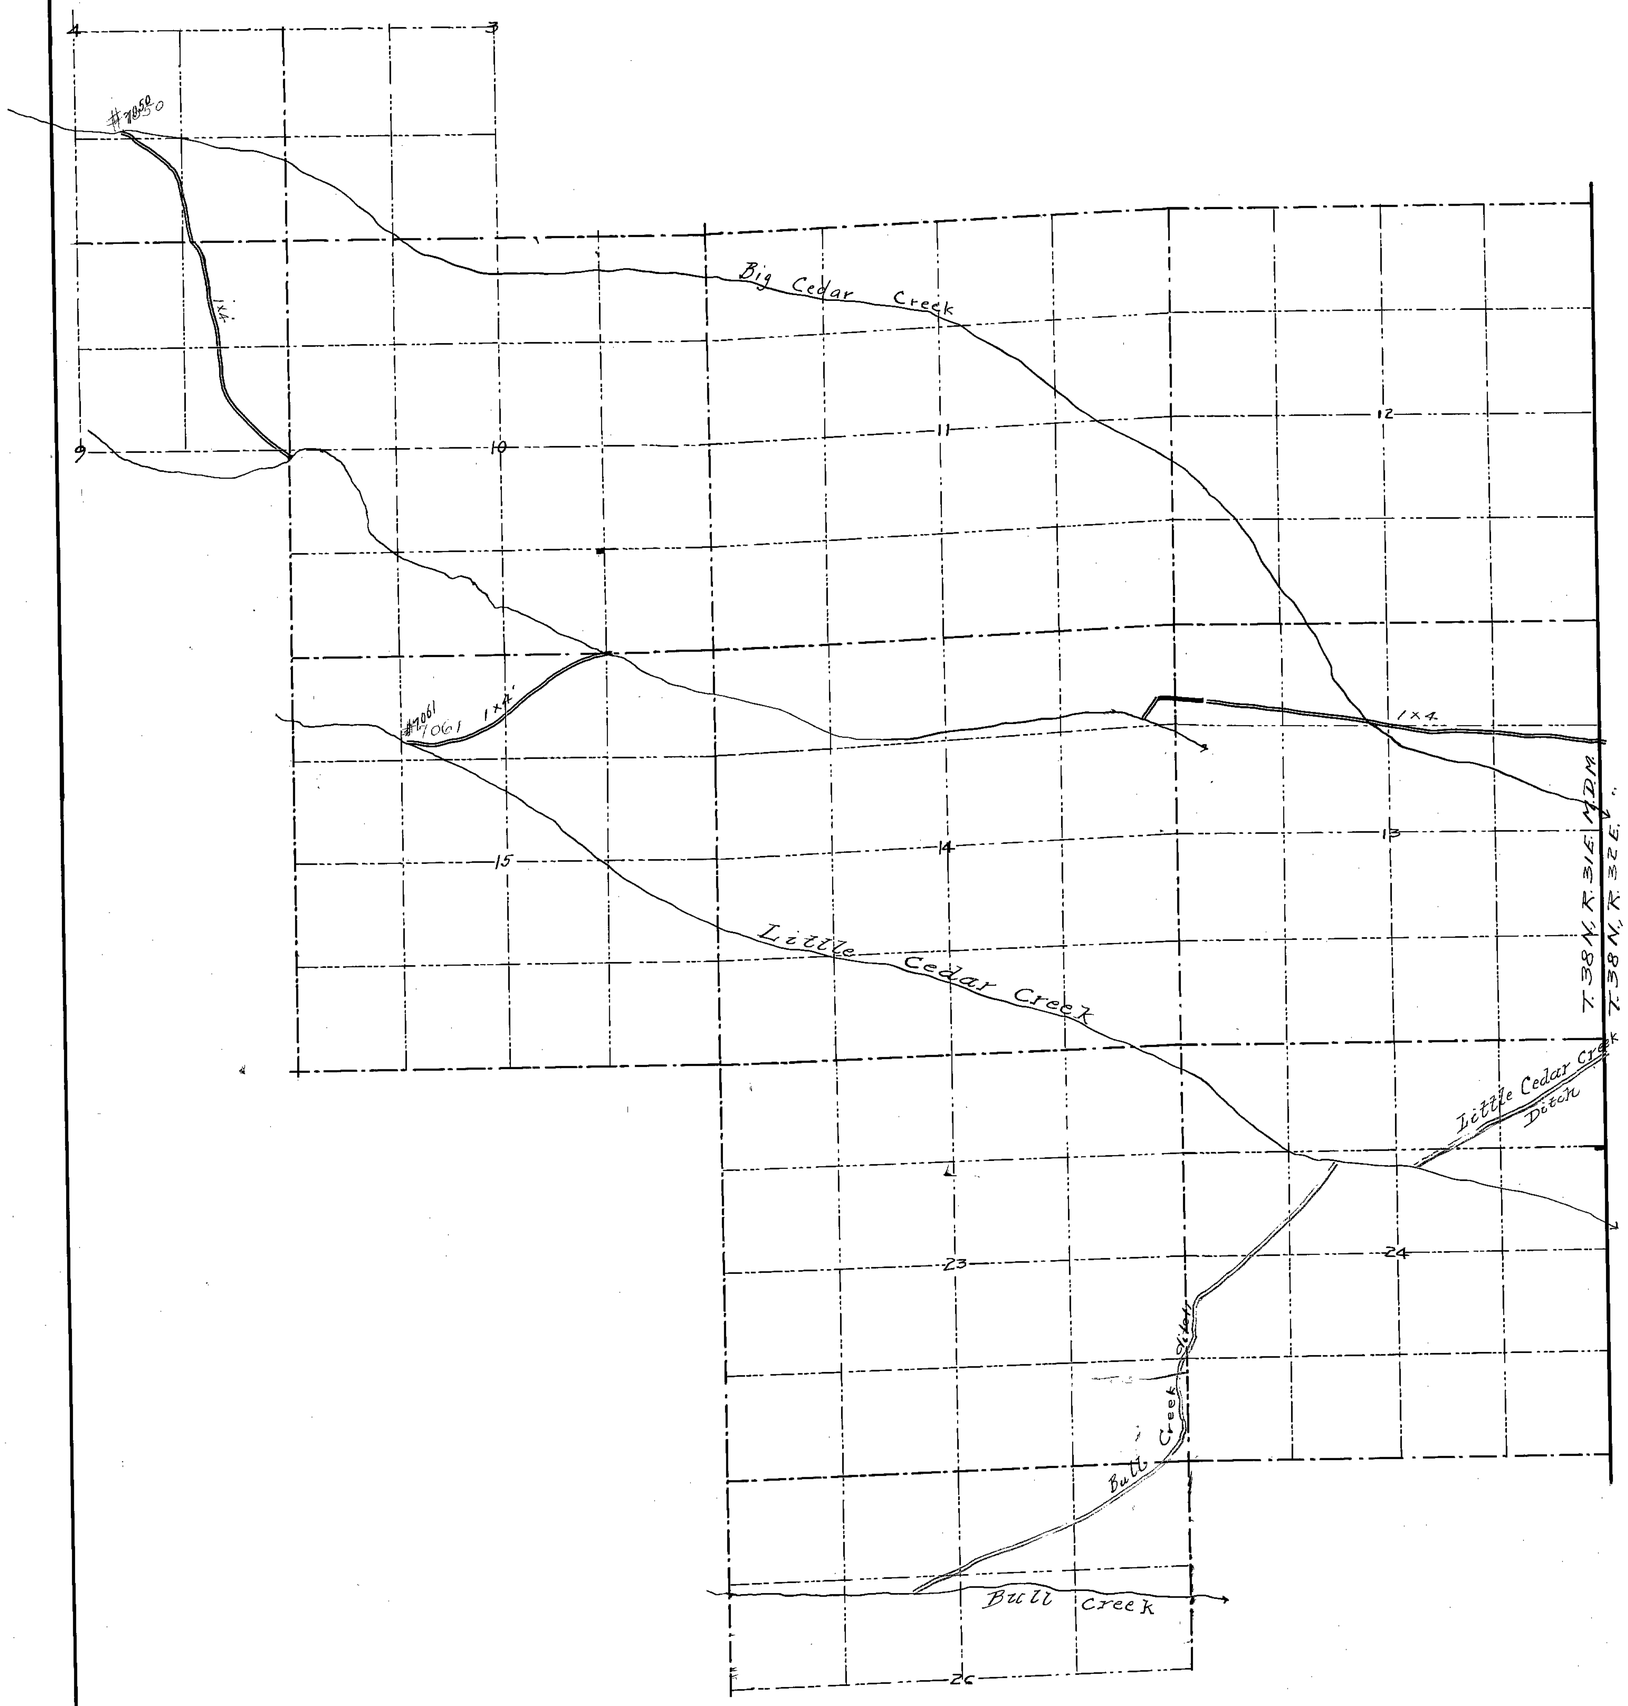

FILED
May 14, 1924
STATE ENGINEER'S OFFICE

5-14-24
HHS
Sheet 2

In 2 sheets

MAP
OF
PROPOSED SYSTEM OF IRRIGATION
FROM
BIG & LITTLE CEDAR CREEKS
F C HUMMEL
APPLICATION No 7050
HUMBOLDT Co NEVADA
FEB 1924 SCALE 1=1000

OFFICE
STATE ENGINEER
FEB 21 '24
RECEIVED
ANS

7050-Sheet #2