Name	Section	Sub-division	Township	Range	Cultivated Acreage	Description of Culture	Date of first Culture	Remarks
Cherry Tree Spring	28	NE 1/4 of SE 1/4	27 N.	48 E.				Spring on surveyed land
Tub Spring	34	NE 1/4 of SE 1/4	27 N.	48 E.				Spring on unsurveyed land
Willow Creek Spring	35	NE 1/4 of SE 1/4	27 N.	48 E.	9.9	Meadow & garden	1916	" " " "
Buckhorn Spring No. 1	25	SW 1/4 of SW 1/4	27 N.	48 E.				" " " "
Buckhorn Spring No. 2	25	NW 1/4 of SW 1/4	27 N.	48 E.				" " " "
Secguria Spring	5	NW 1/4 of NW 1/4	26 N	49 E.				Spring on surveyed land
Ditch No. 1	31	NW 1/4 of SW 1/4	27 N	49 E				Point of diversion of water
Ditch No. 2	5	NW 1/4 of NW 1/4	26 N	49 E				" " " " "
Ditch No. 3	5	SW 1/4 of NE 1/4	26 N	49 E				" " " " "
Ditches Nos. 4 & 5	5	SE 1/4 of NE 1/4	26 N	49 E				" " " " "
Ditch No. 6	4	NW 1/4 of SW 1/4	26 N	49 E				" " " " "

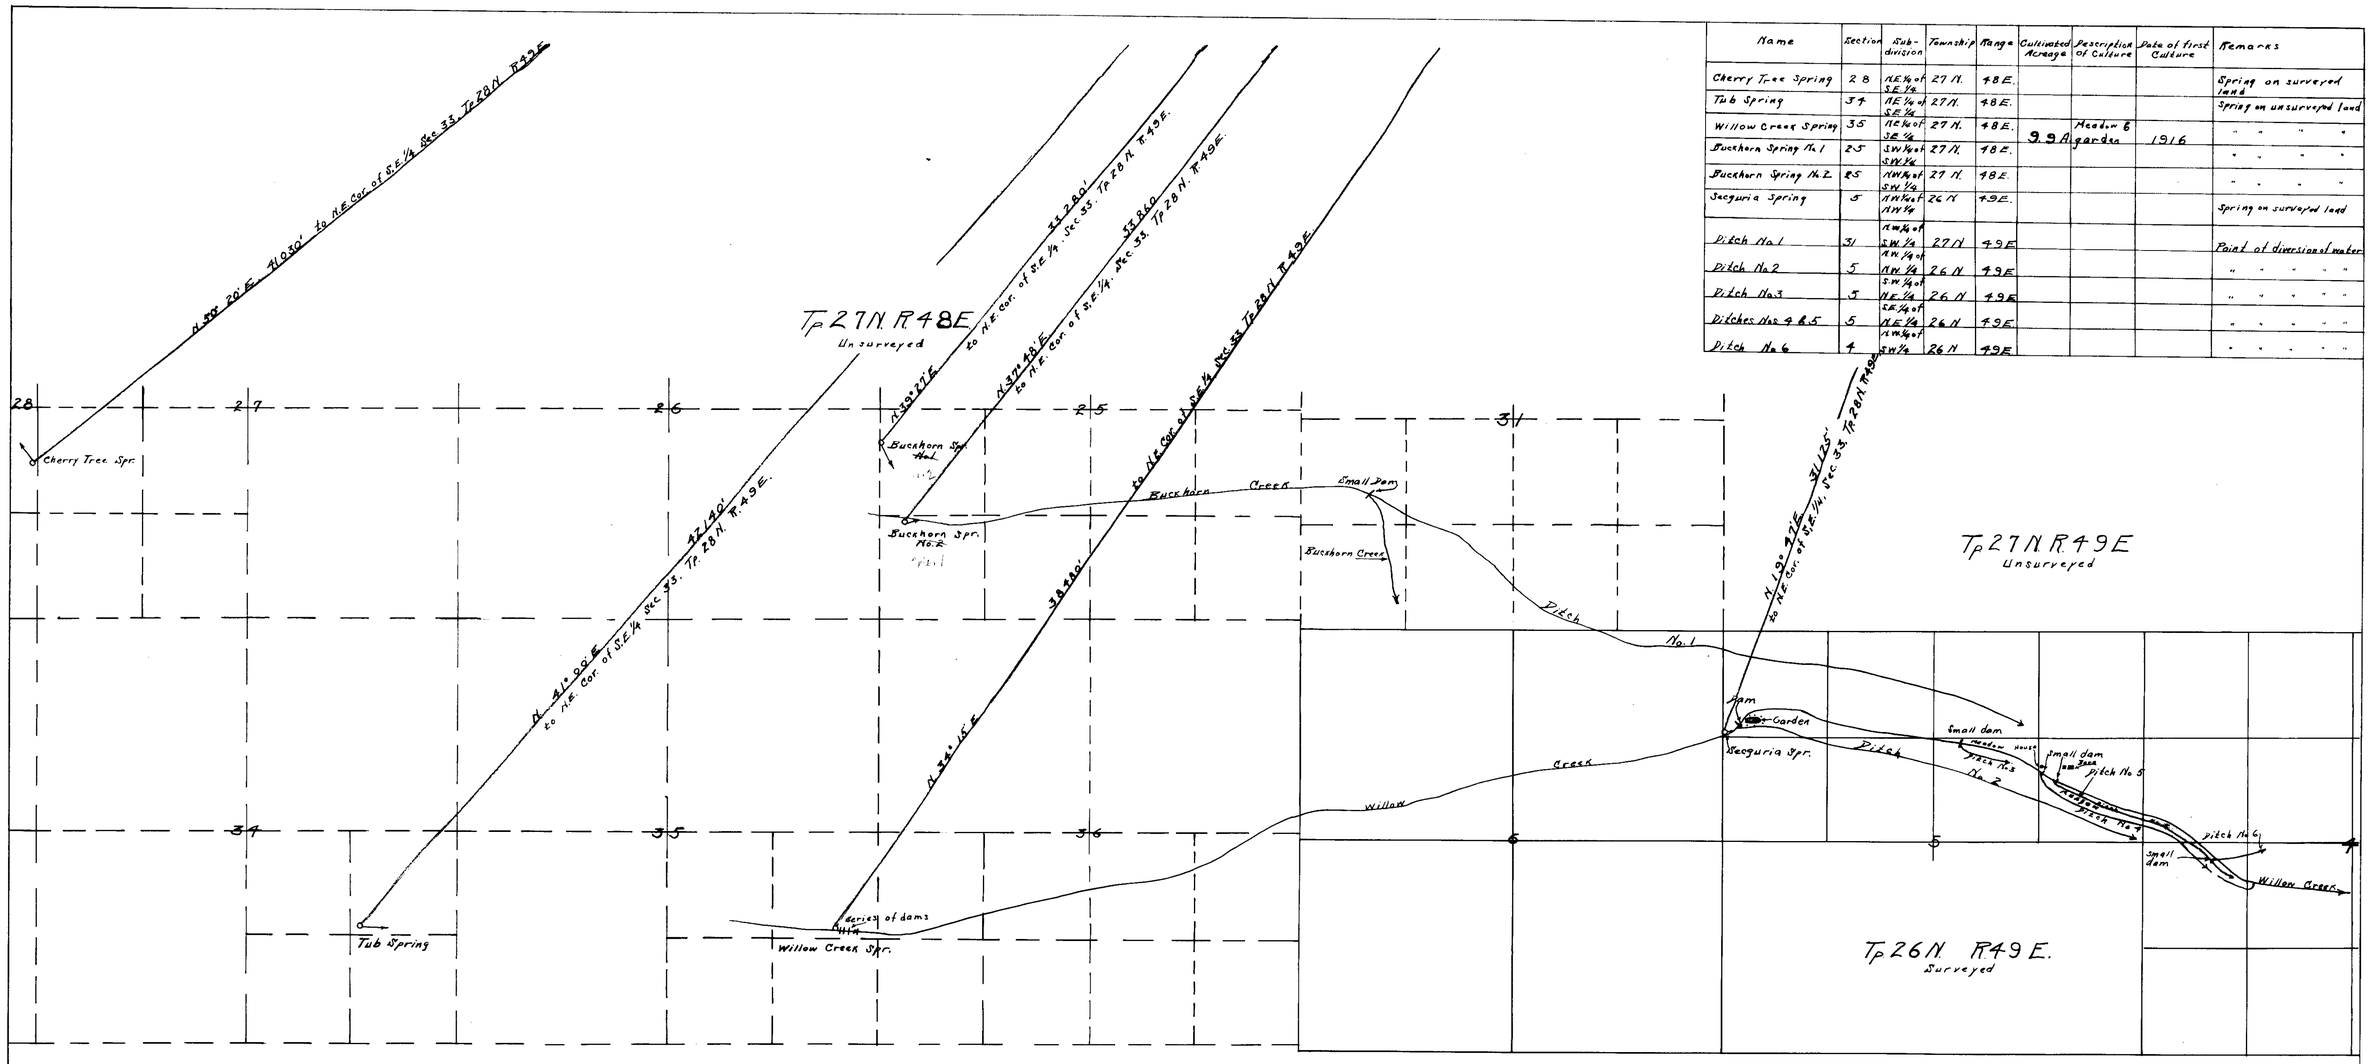

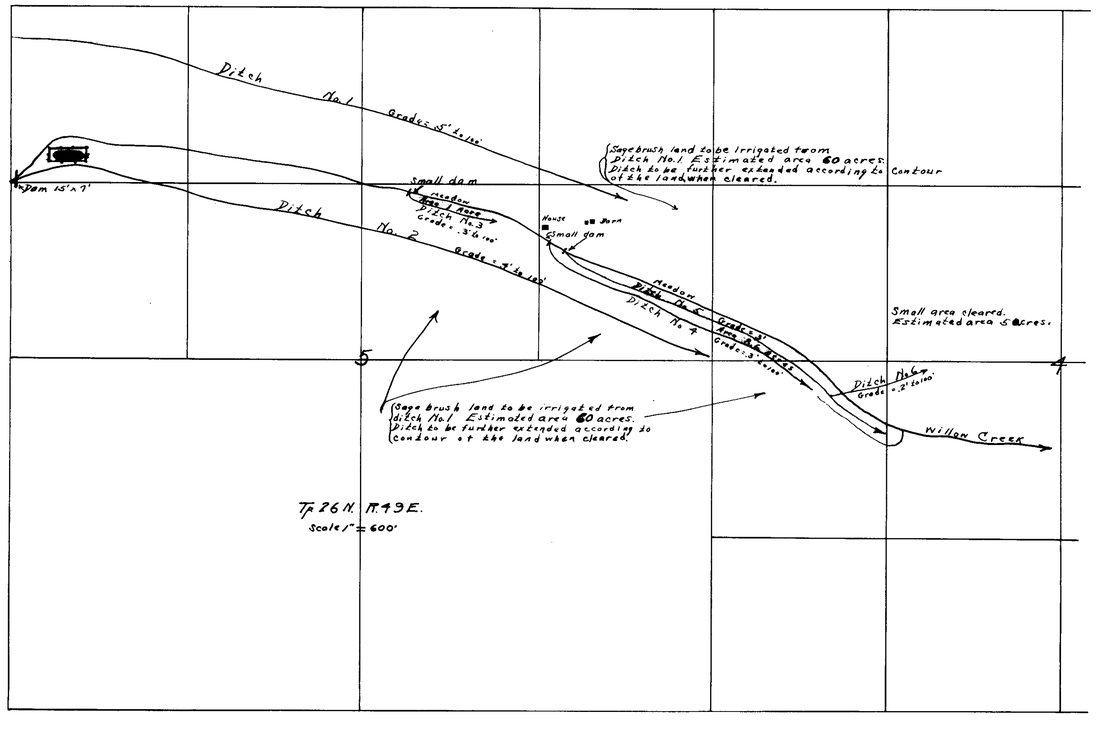

COMPLETED WORKS
AT
Tub Spring
Two small metal watering tanks and 15' of 2" pipe

Cherry Tree Spring
Three troughs 10'x2'x1' and 12' of 2" pipe

Plans and Sections of Works.

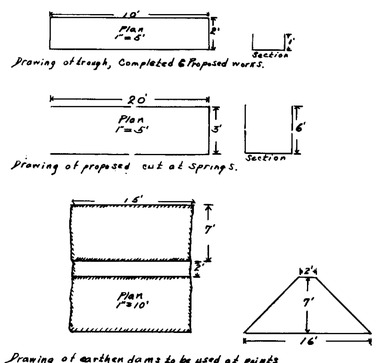

FILED
July 18, 1926
STATE ENGINEER'S OFFICE

Map For Filing With Applications Nos.

By
W. H. Brennan
Eureka, Nevada
Scale, 1" = 1000'

State of Nevada }
County of Eureka } ss.

I, L. A. Harris, being first duly sworn, depose and say that the above map is a true and accurate plat of the locations of "Secguria," "Willow Creek," "Buckhorn Nos. 1 & 2," "Tub" and "Cherry Tree" springs, as taken from the field notes of a survey made by me, completed on the 10th day of July 1926.

That the map and survey was made at the instance of W. H. Brennan and that it truly represents the locations of the said springs, ditches, and dam sites covered by said applications.

L. A. Harris.
Water Right Surveyor.

Subscribed and sworn to before me, this 15 day of July 1926. [signature]

Notary Public in and for Eureka County, Nevada.

PROPOSED WORKS
AT
SECGURIA SPRING
Put in three troughs 10'x2½'x1', 20' of 2" pipe, make a cut 20'x6'x3' wide

WILLOW CREEK SPRING
Build a series of small dams across creek for stock watering purposes.

BUCKHORN SPRINGS NOS. 1 & 2
At each spring put in 2 troughs 10'x2'x1' 30' of 1" pipe and make a cut 20'x3'x6' deep.

TUB SPRING
Put in 2 troughs 10'x2'x1'.

CHERRY TREE SPRING
Put in one trough 10'x2'x1'

July 18 1926
Harris

Place in files under 7825 - 7826 - 7827 - 7828 - 7829 - 7759