2007 Sewer Rehabilitation Projection - Phase II

Sanitary Sewer

- Manholes
- Manholes With Labels
- Pipe Ownership
  - City of Reno
  - Washoe County
  - Private
  - Reno/Sparks
  - Sparks
  - Other
- Grid Index TRS

2006 Orthophotos

- 1 Foot Resolution

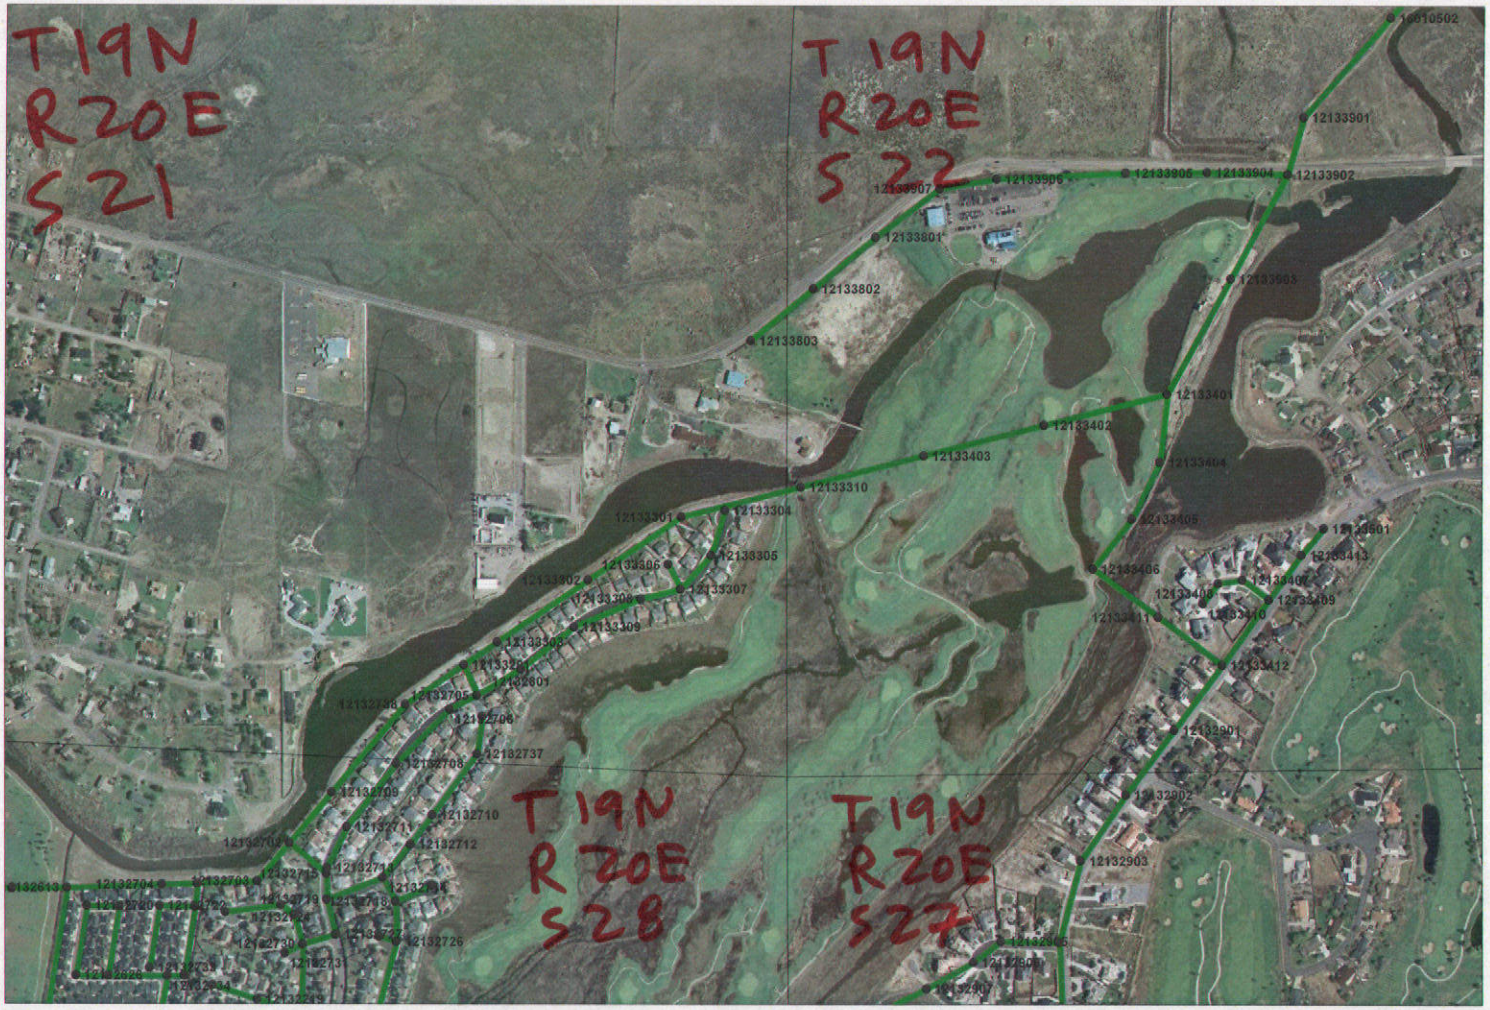

SCALE 1 : 10,000

1,000 0 1,000 2,000 3,000

FEET

N

SE 1/4 S21 T19N R20E M.D.M.
NE 1/4 S28 T19N R20E M.D.M.
SW 1/4 S22 T19N R20E M.D.M.

RECEIVED
FEB 01 2007
STATE ENGINEER'S OFFICE

FILED
APR 14 2008
STATE ENGINEER'S OFFICE

76996 T