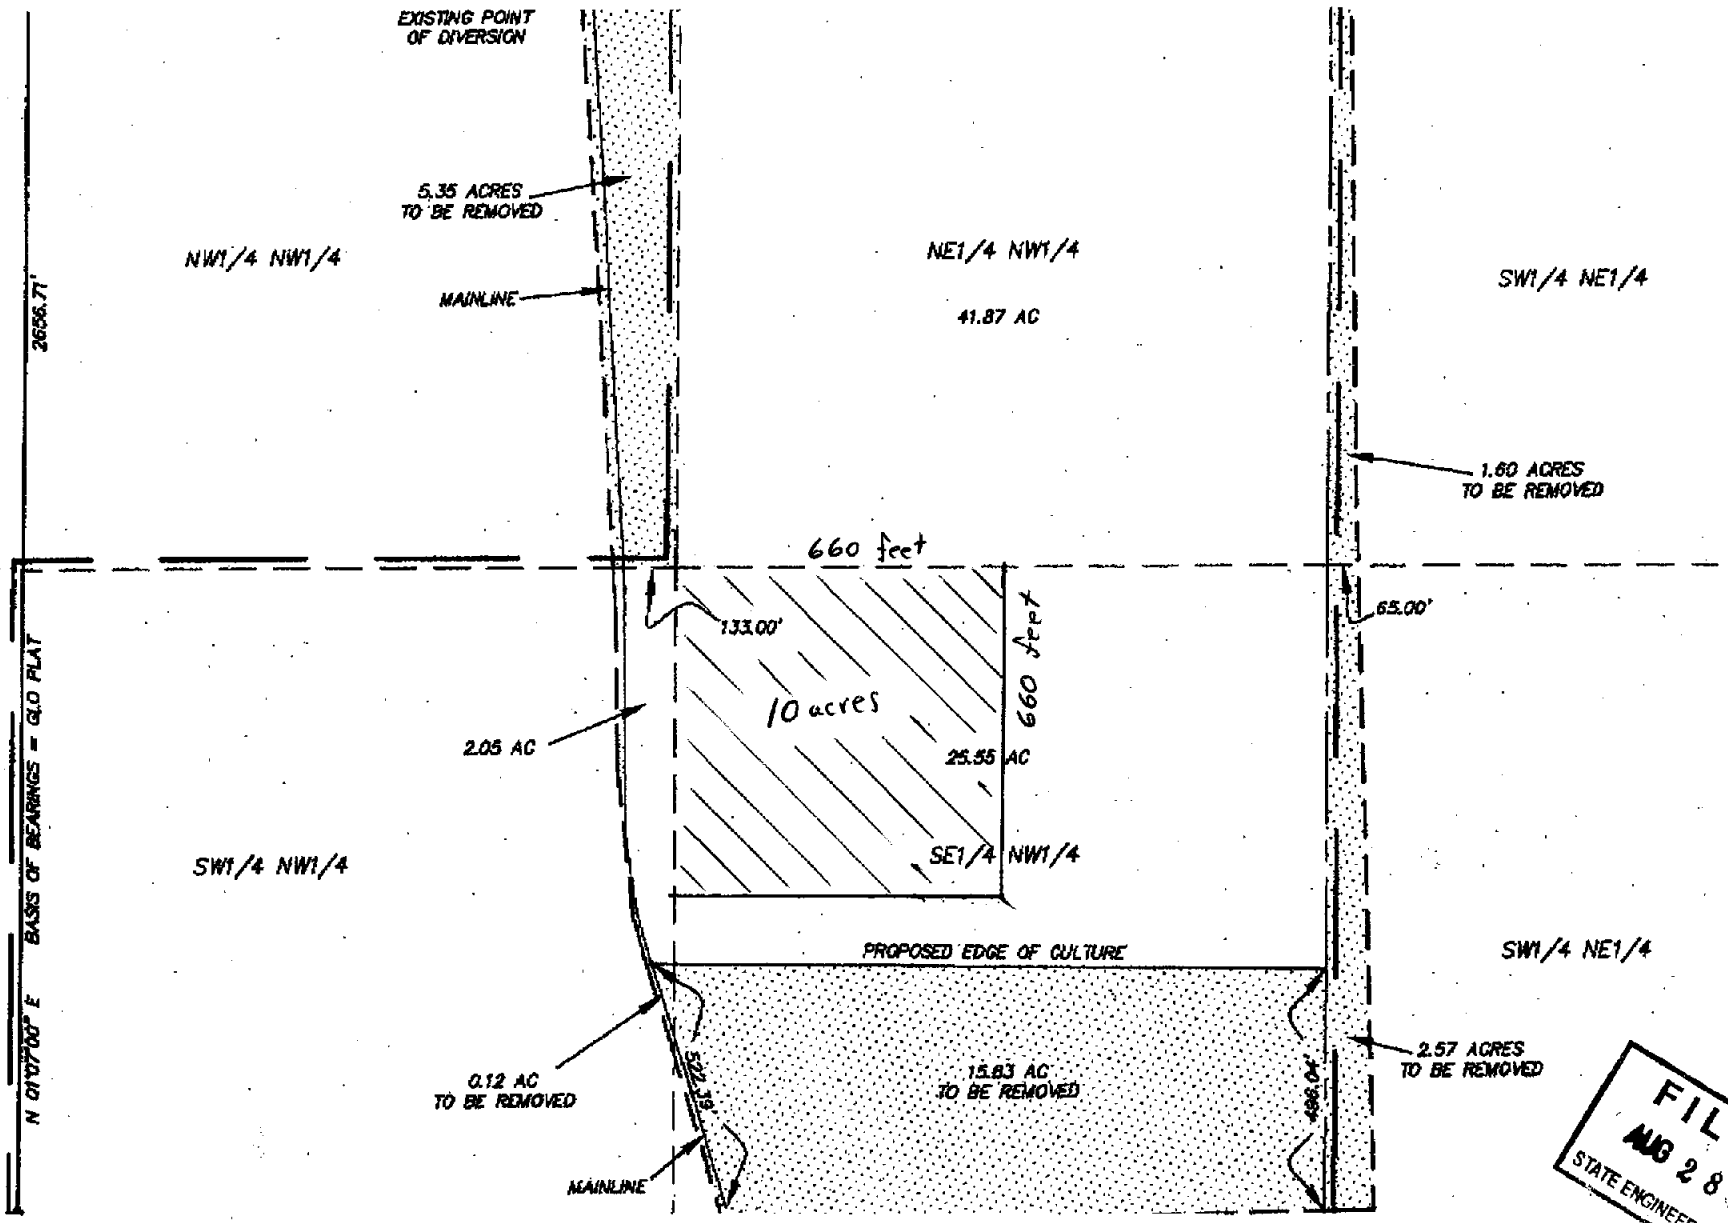

FILED
AUG 28 2008
STATE ENGINEER'S OFFICE

77328T