N.B. Water to be piped in 2" pipe from spring to house and concrete tank size 15'x30'x4', as shown thus ---

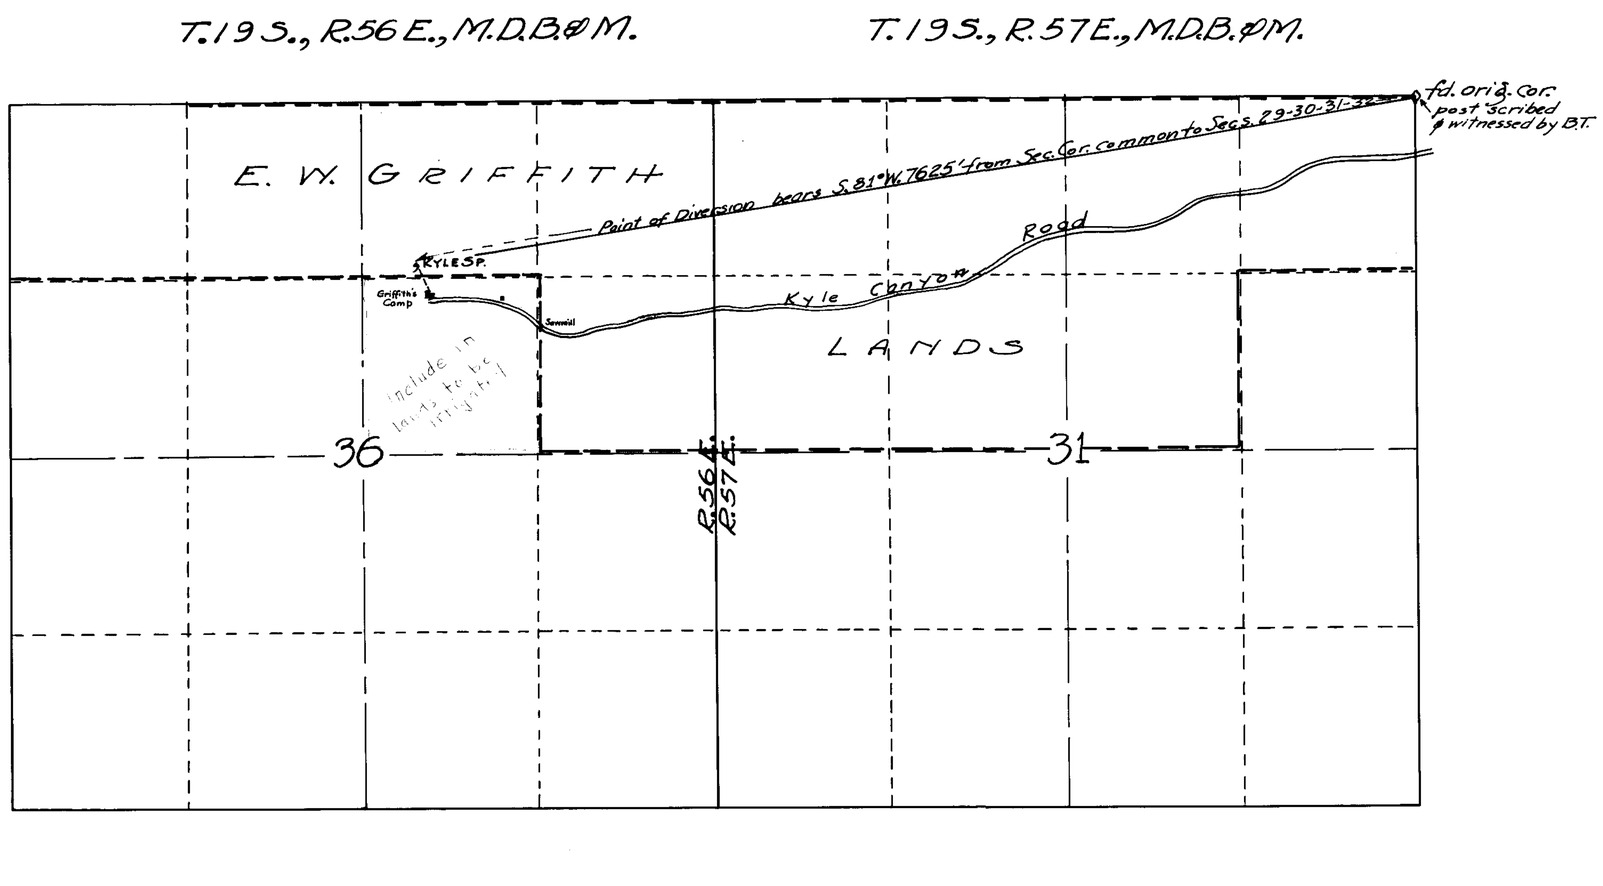

STATE OF NEVADA } SS.
County of Clark

I, C.D. BAKER, being first duly sworn, depose and say that this map, consisting of one sheet, has been correctly drawn to the designated scale from field notes of a survey made under my supervision and direction completed on the 5th day of November, 1926; that it truly and correctly represents the proposed location and extent of the works used to divert water from KYLE SPRING, in CLARK COUNTY, NEVADA, by E.W. GRIFFITH, for irrigation and domestic use. That the proposed point of diversion, the approximate location and size of the diverting channel, all reservoirs or basins, the location and names of all other works which will cross or connect with the proposed works, and the boundary of all lands, showing by forty acre subdivisions the areas proposed to be irrigated, are fully and correctly designated thereon.

C.D. Baker
STATE WATER RIGHT SURVEYOR.

Subscribed and sworn to before me this 31st day of MAY, 1928.

Commission expires July 18 1929.

N.R. Whitehead
NOTARY PUBLIC IN AND FOR
CLARK COUNTY-NEVADA.

FILED
June 5, 1928
State Engineer's Office

Office State Engineer
JUN 5 1928
Approved

Scale: 1" = 600'

MAP TO ACCOMPANY
APPLICATION No. 8462
TO APPROPRIATE WATER FROM
KYLE SPRING
FOR IRRIGATION & DOMESTIC
USE BY E.W. GRIFFITH,
APPLICANT

8462