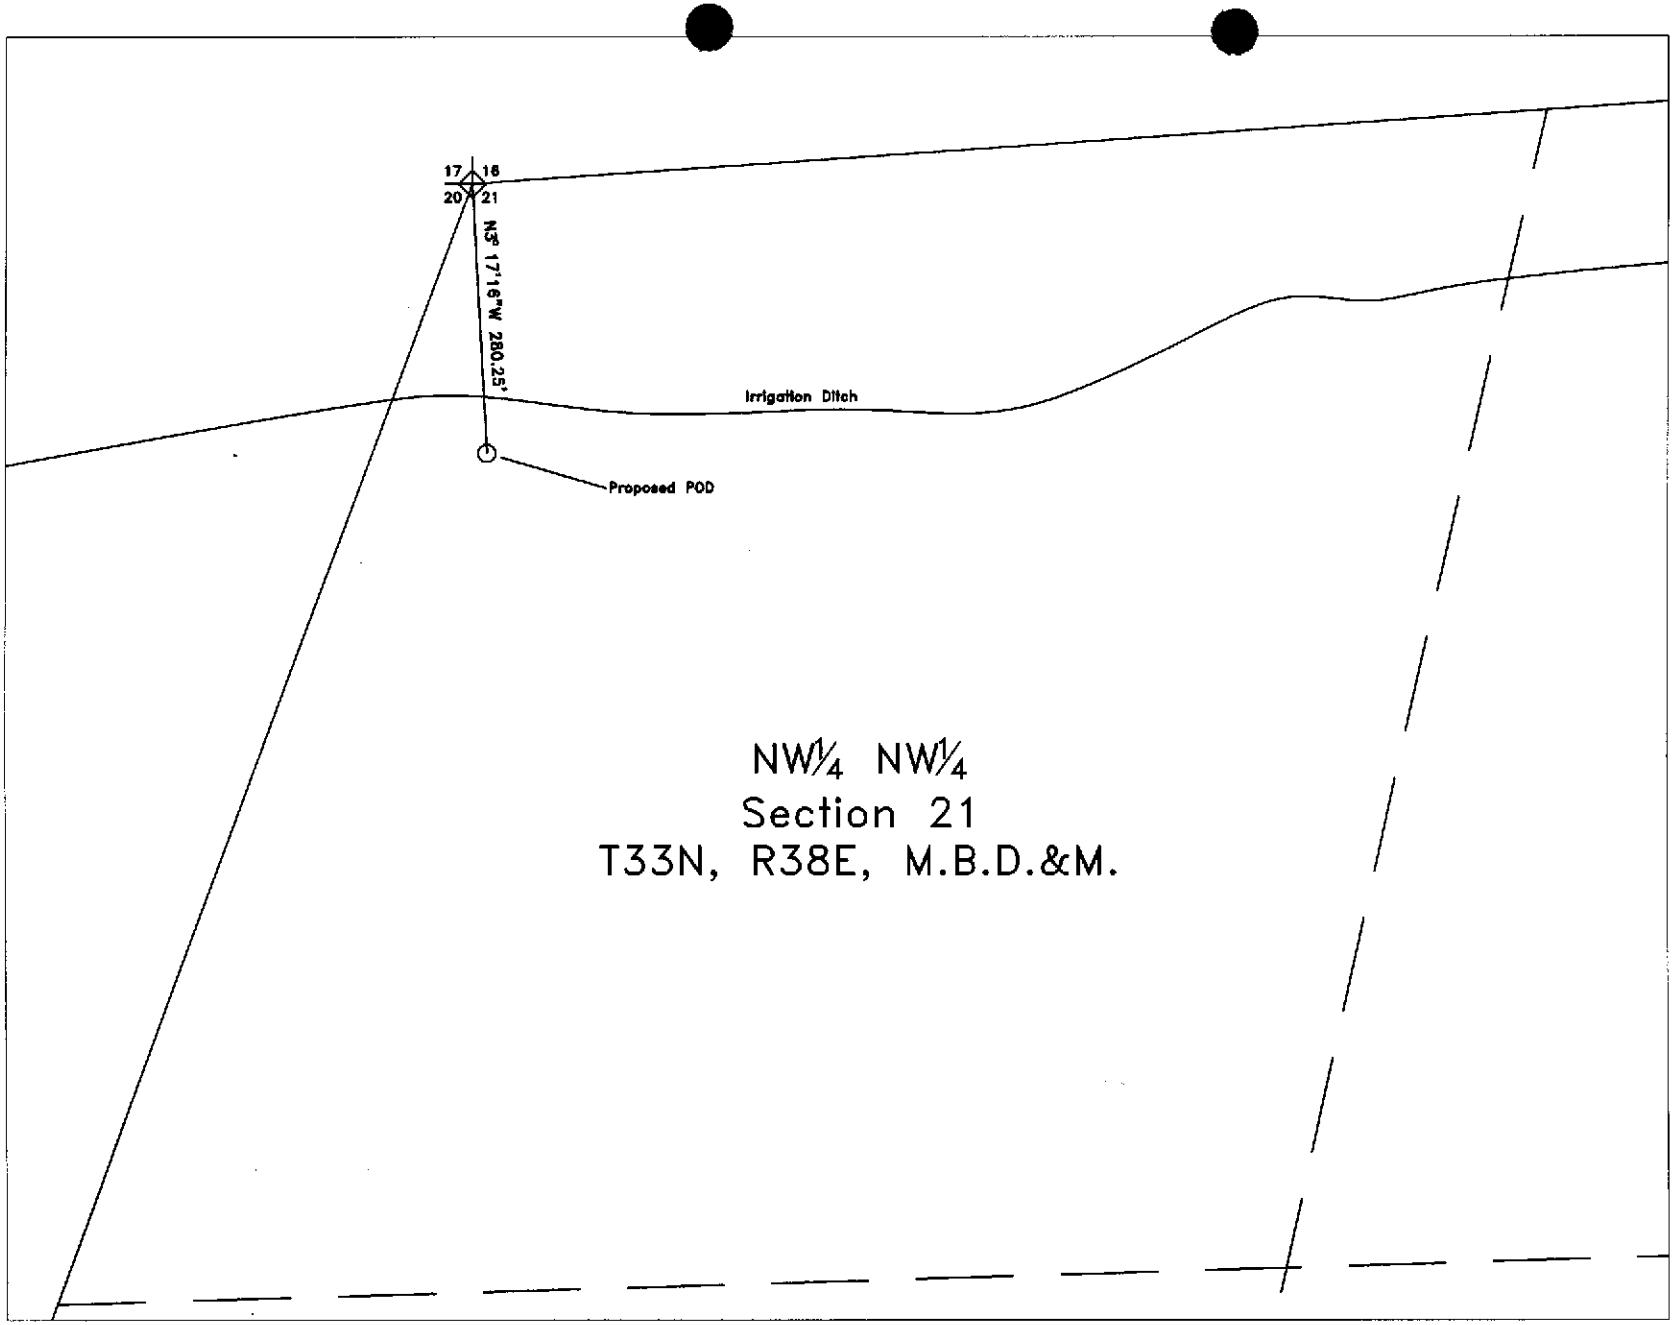

FILED
MAR 14 2011
STATE ENGINEER'S OFFICE

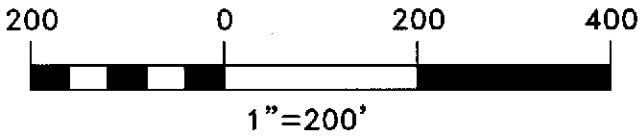

80685 T