82346 T

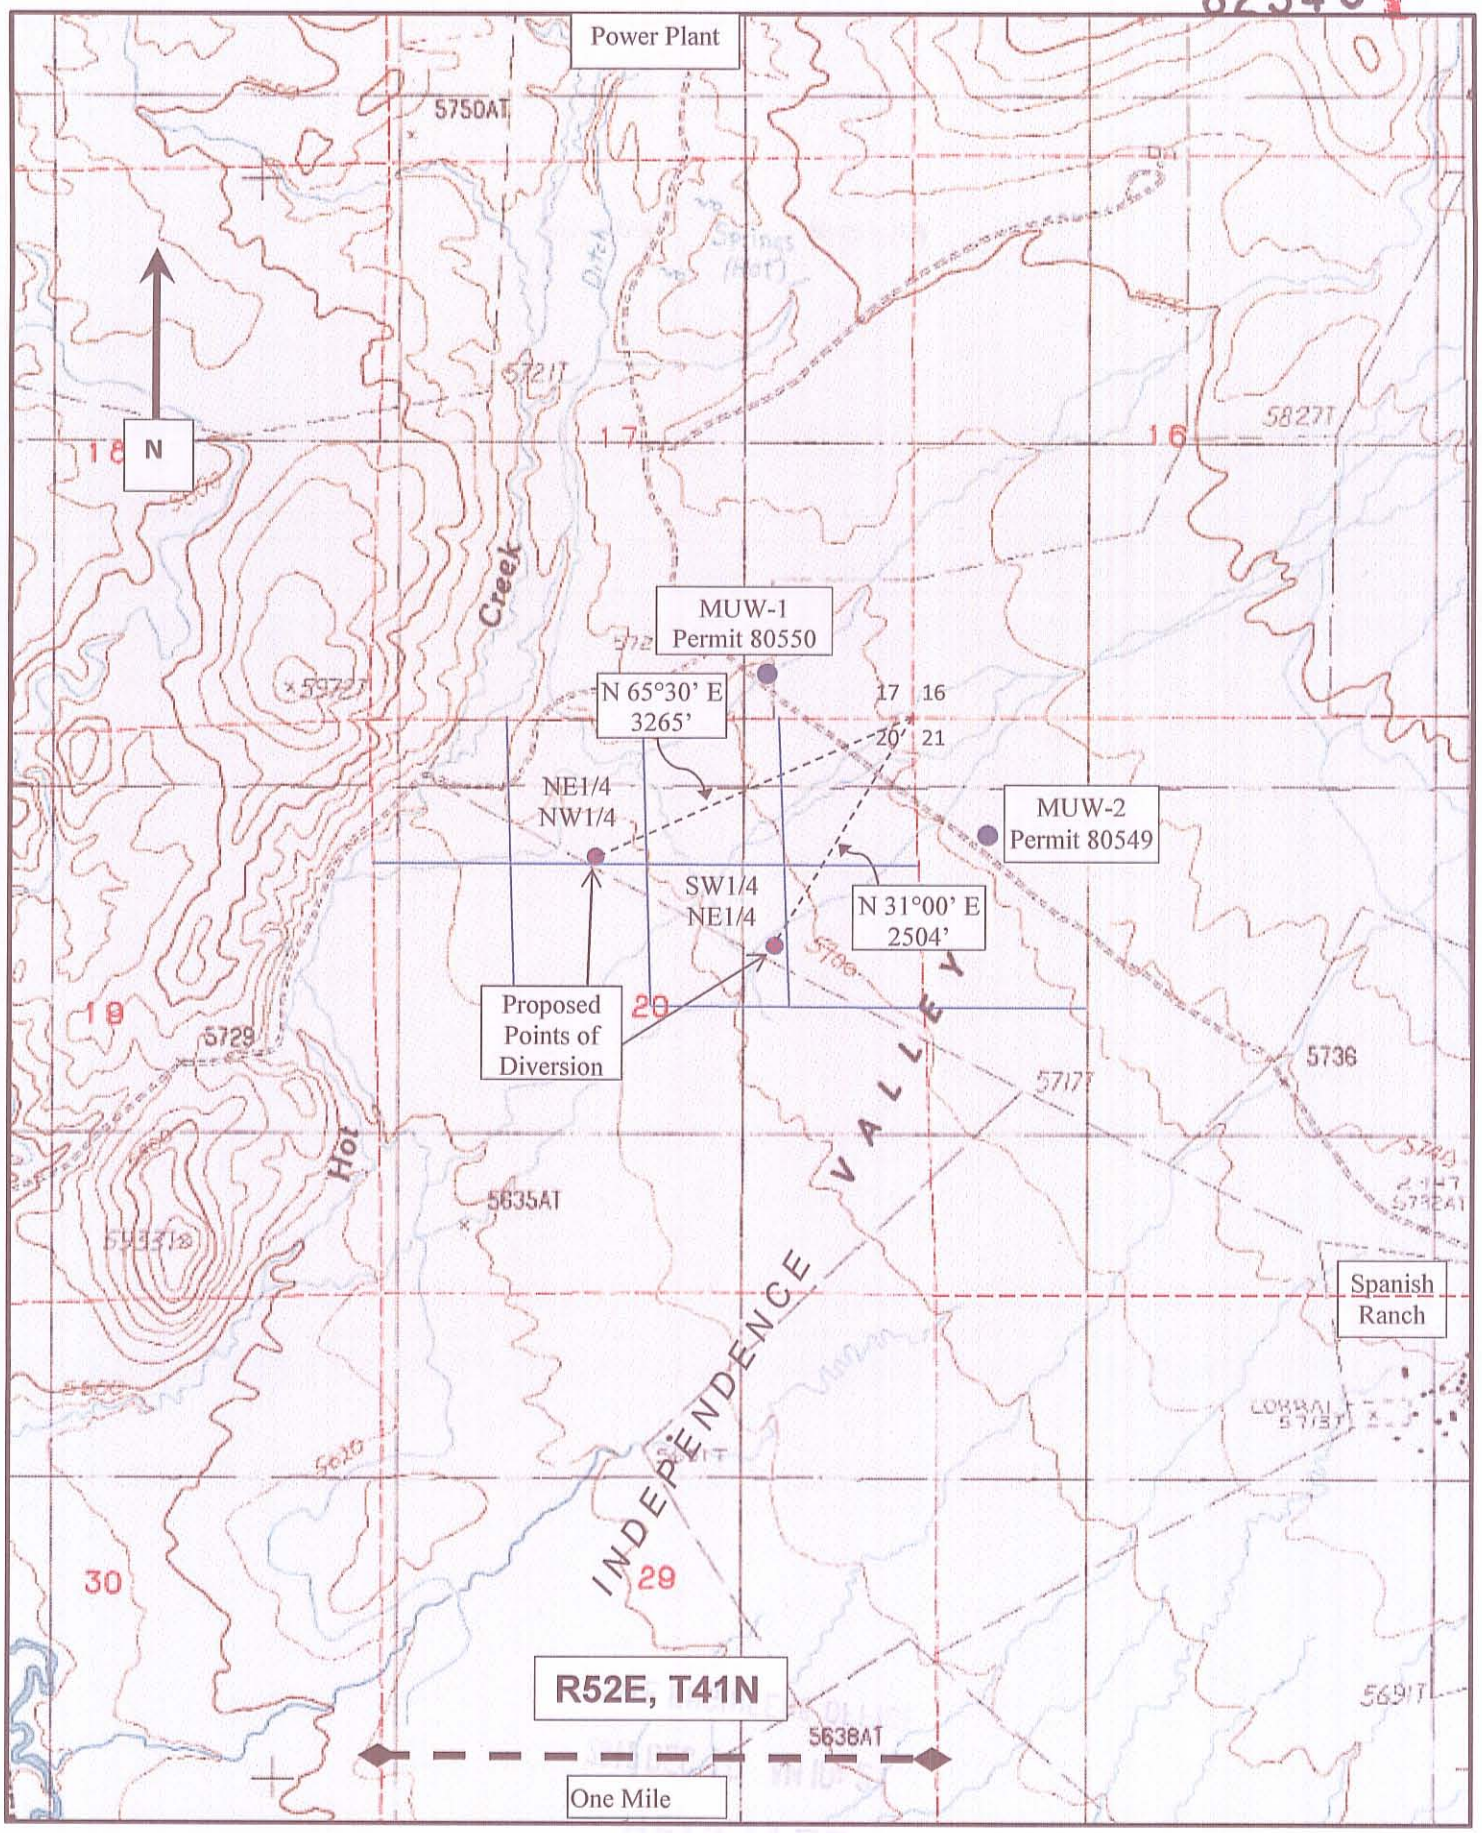

FILED
DEC 1 0 2012
STATE ENGINEER'S OFFICE