82347 T

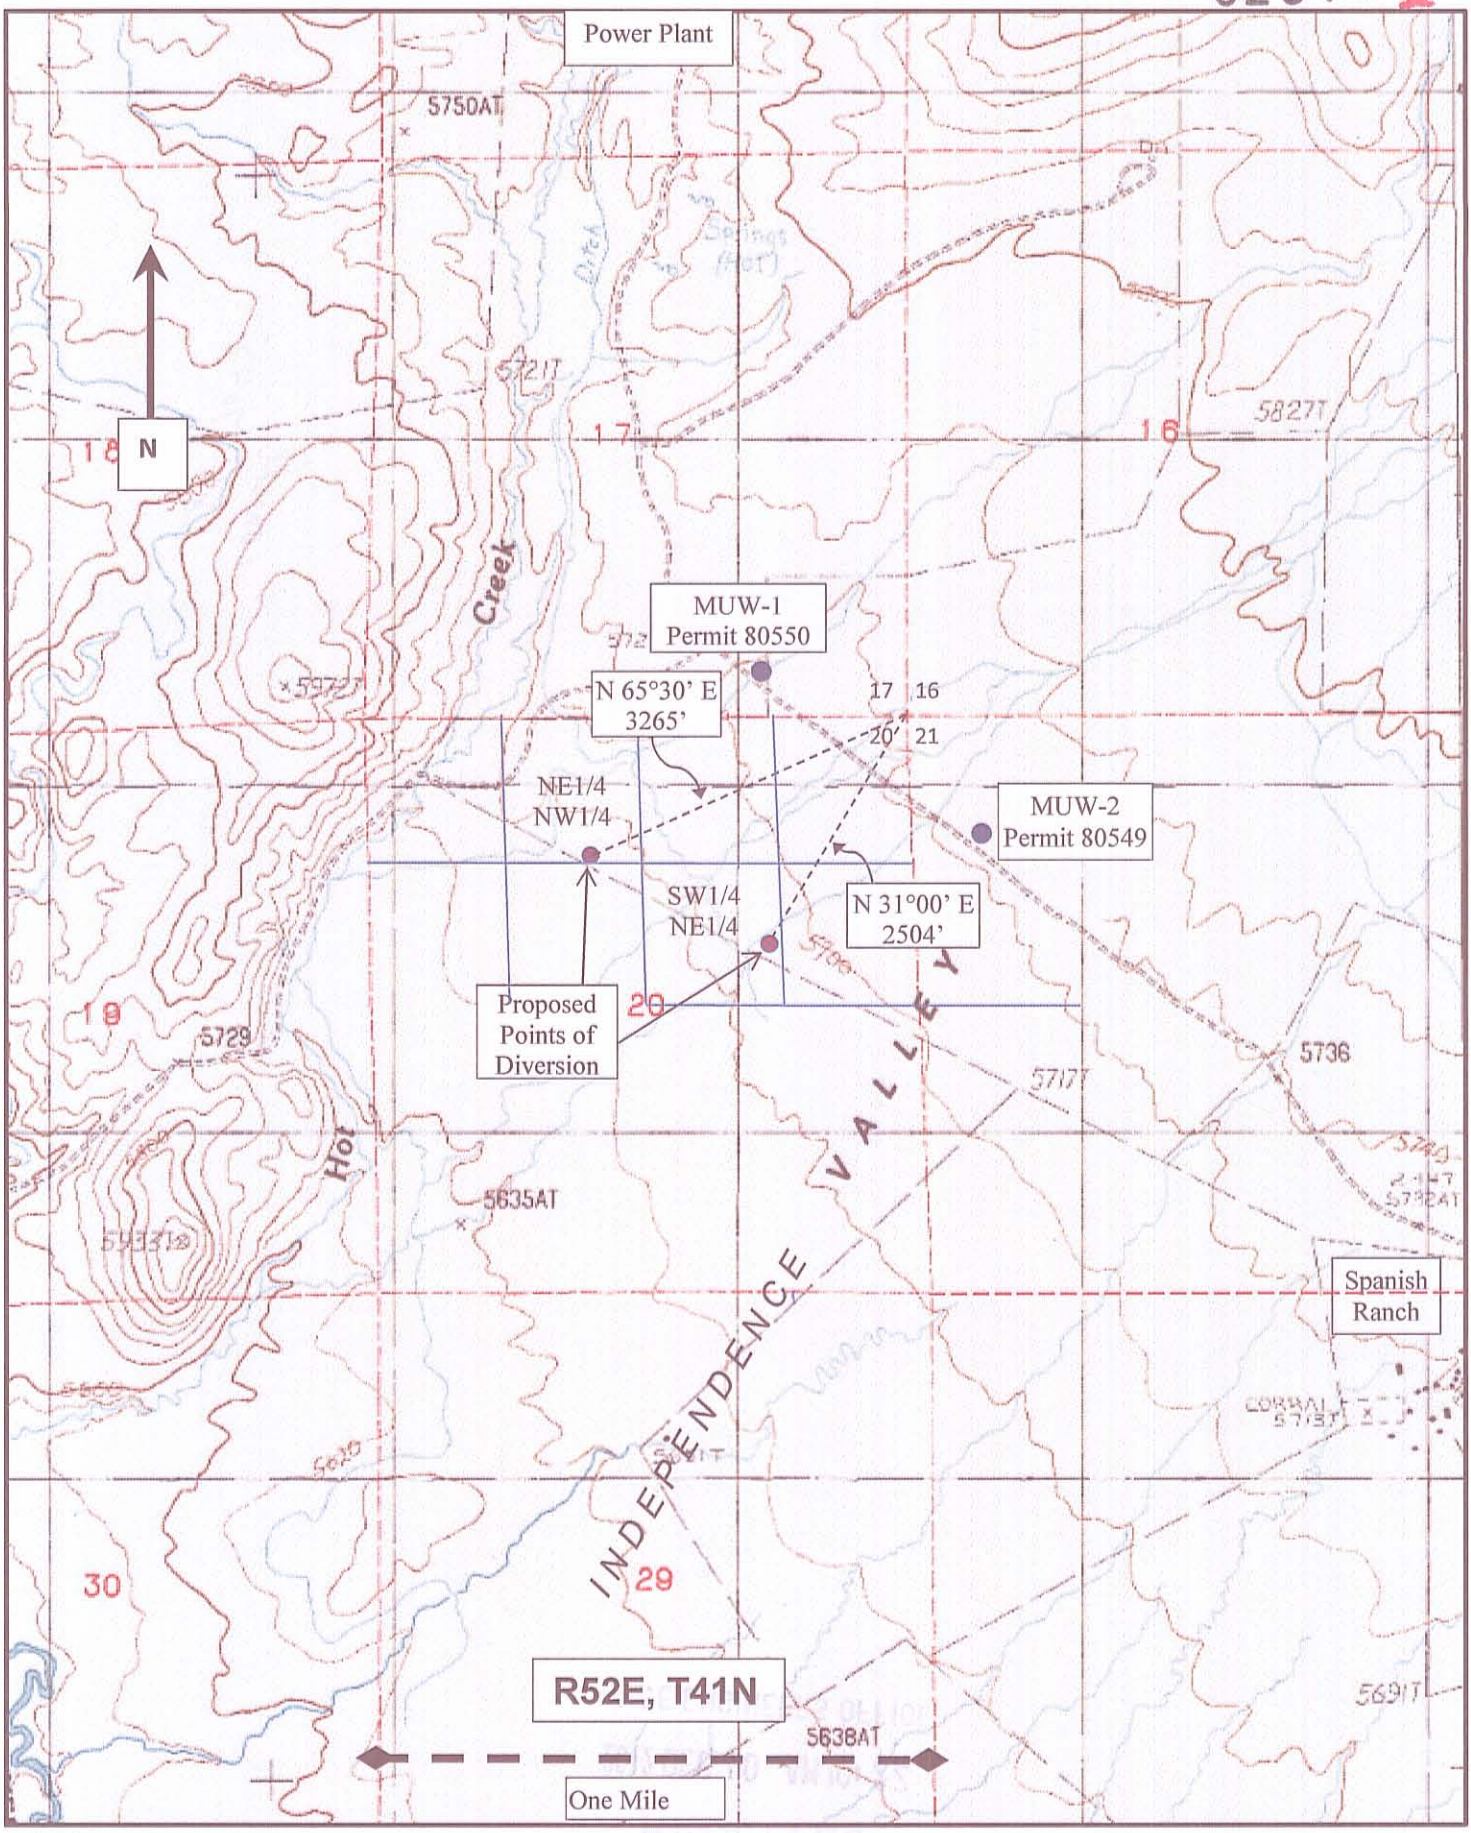

FILED
DEC 10 2012
STATE ENGINEER'S OFFICE