Per telephone Call
-5-94 with R. Thayer
he will delete 6.7 ac.
SE¼ of NE¼ and 25.5 ac.
W¼ of NE¼ for Total
of 32.2 ac. - add
6.9 ac to SE+SW¼'s
section 6 and
3 ac to of north West
side of Road - SE¼ of
¼ Sect 6 -

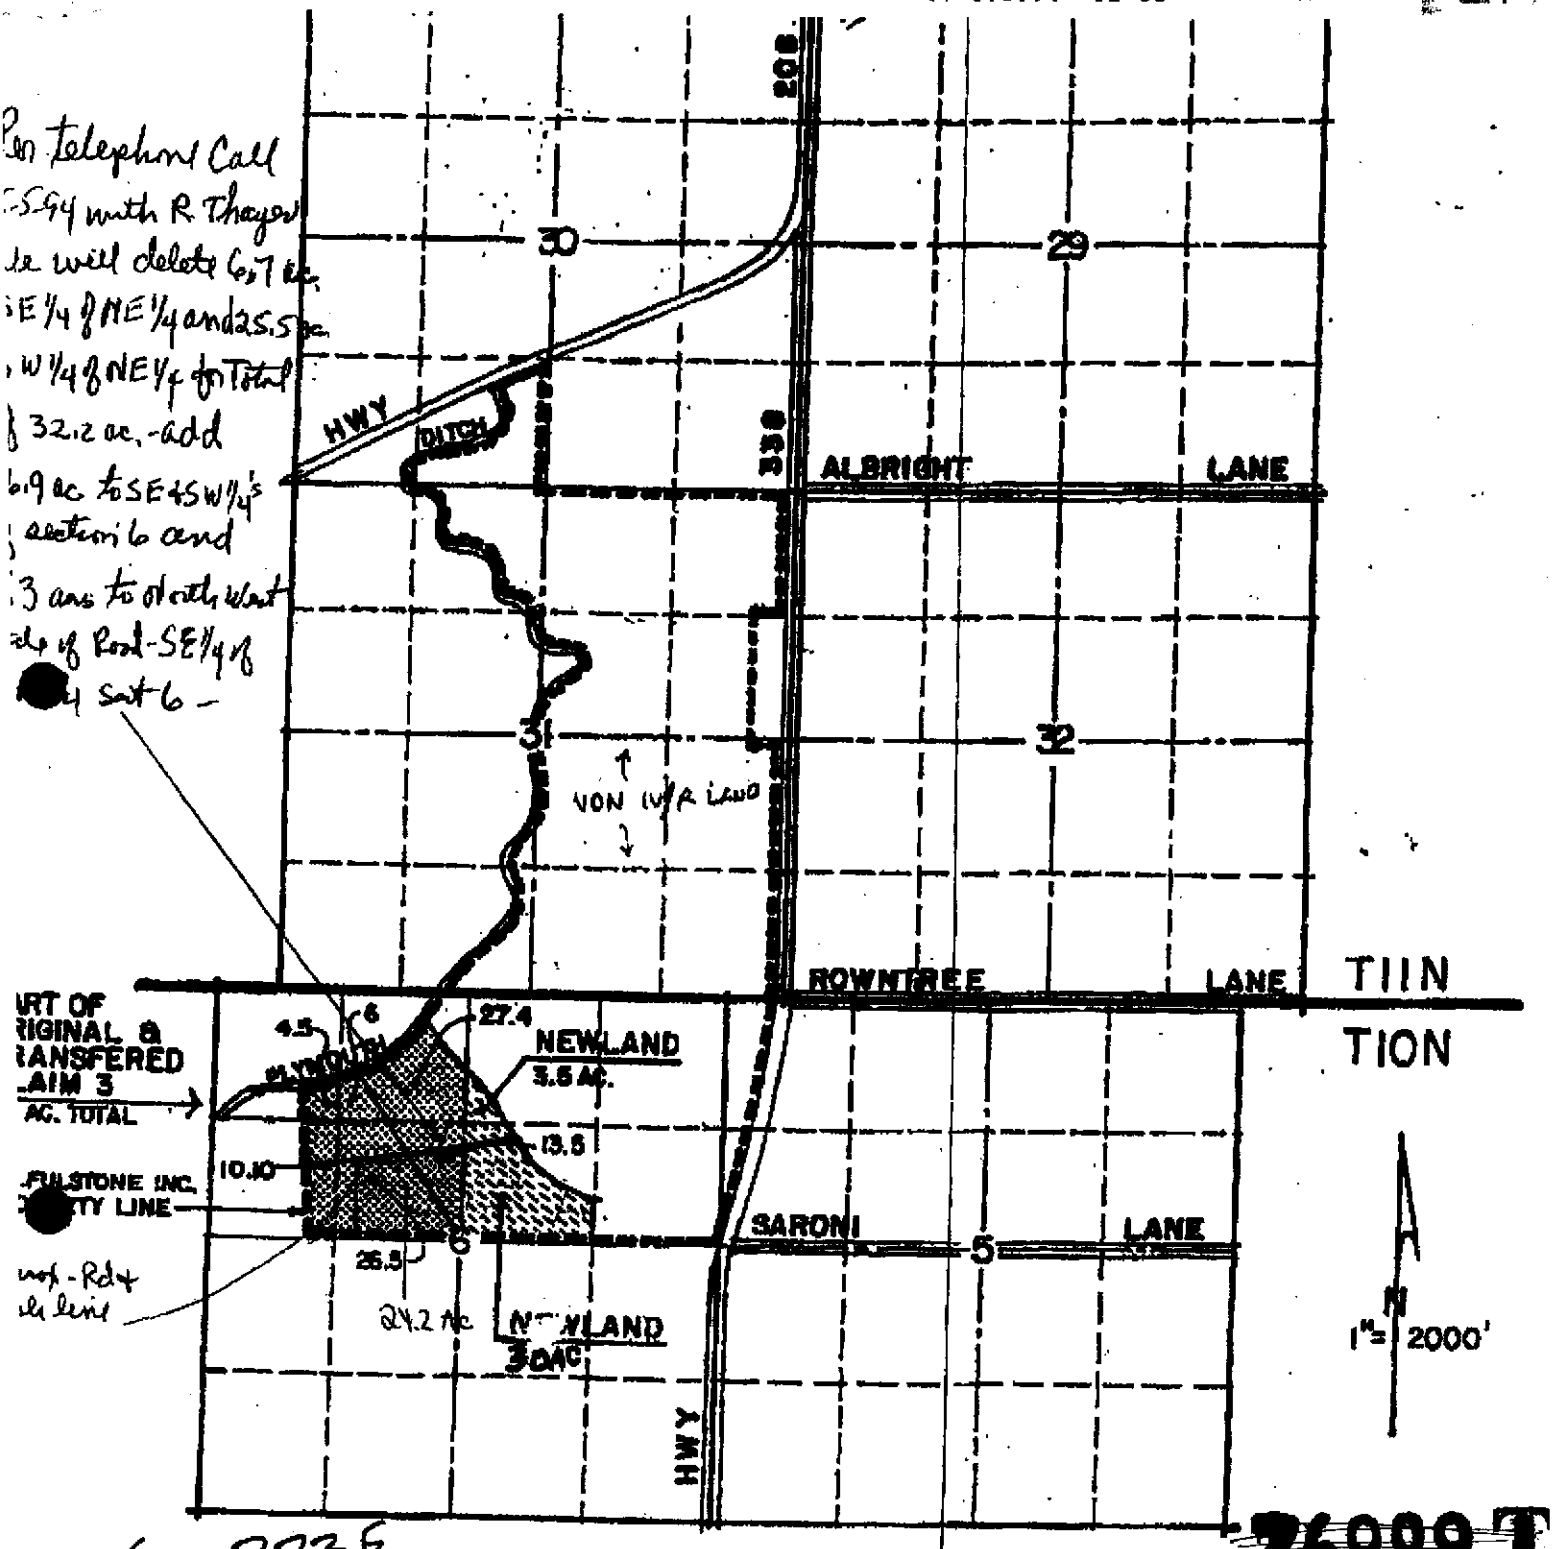

R22E R23E

76999 T

PROVISIONAL

PRESENT WATER RIGHTS MAP-LOCATION Nº 3

OWNERSHIP: F.M. FULSTONE INC.

DATE DRAWN: FEB. 12, 1986

Proposed Place of Use for

75484 T

FILED
MAR 26 2007
STATE ENGINEER'S OFFICE

FILED
FEB 15 2013
STATE ENGINEER'S OFFICE

SHEET 1 OF

82536 T