~~81650~~ T

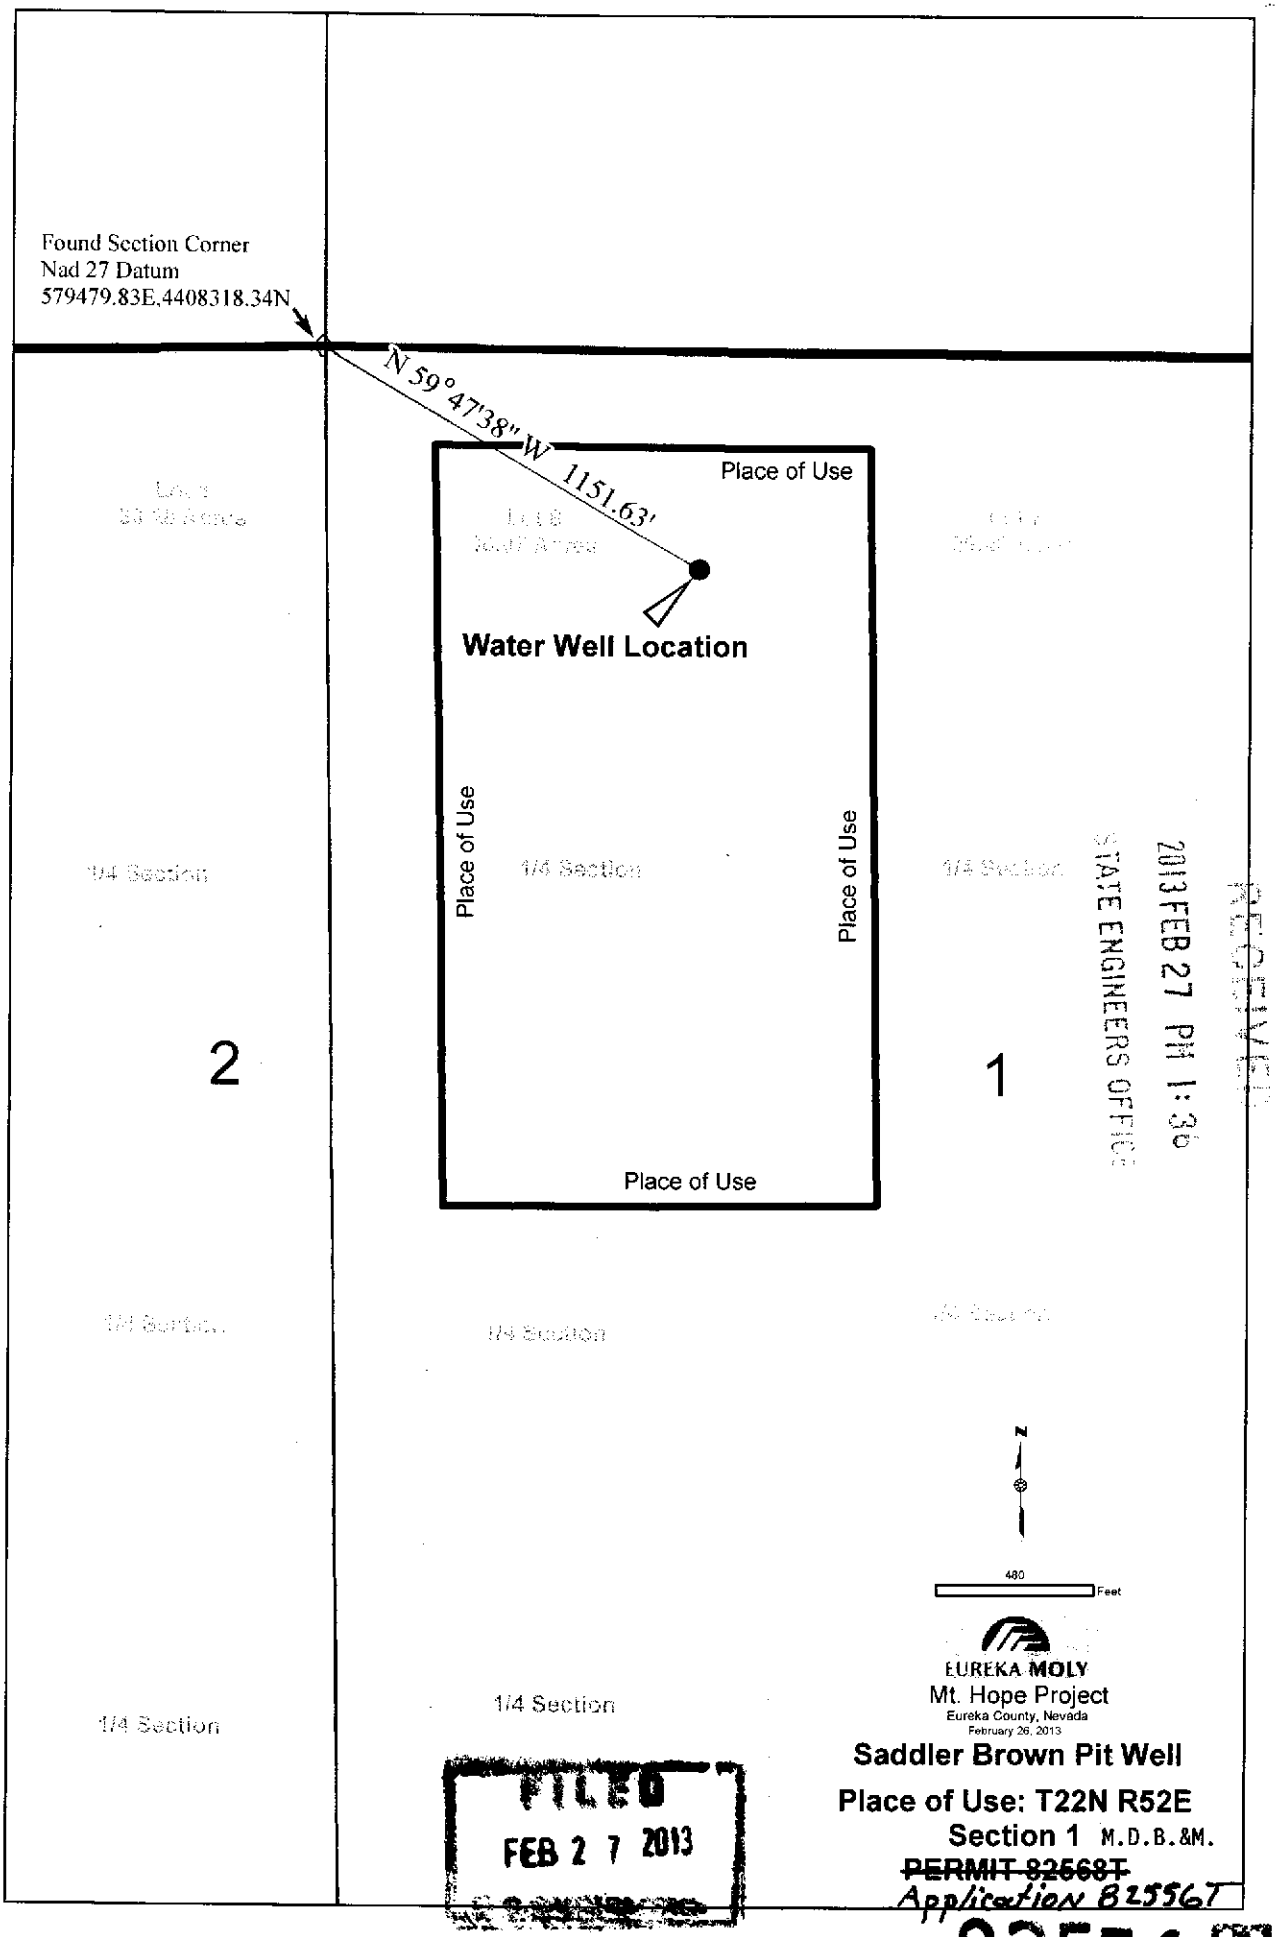

Saddler Brown Pit Well

Place of Use: T22N R52E

Section 1 M.D.B.&M.

~~PERMIT 82568T~~

Application 82556T

RECEIVED
2013 FEB 27 PM 1:36
STATE ENGINEERS OFFICE

FILED
FEB 27 2013

82556 T