ATTACHMENT TO APPLICATION TO CHANGE A PORTION OF PERMIT 70945

#7: PROPOSED PLACE OF USE.

T.20S., R.54E.
POR. SEC.32 & 33 & POR. SEC. 34

27-74

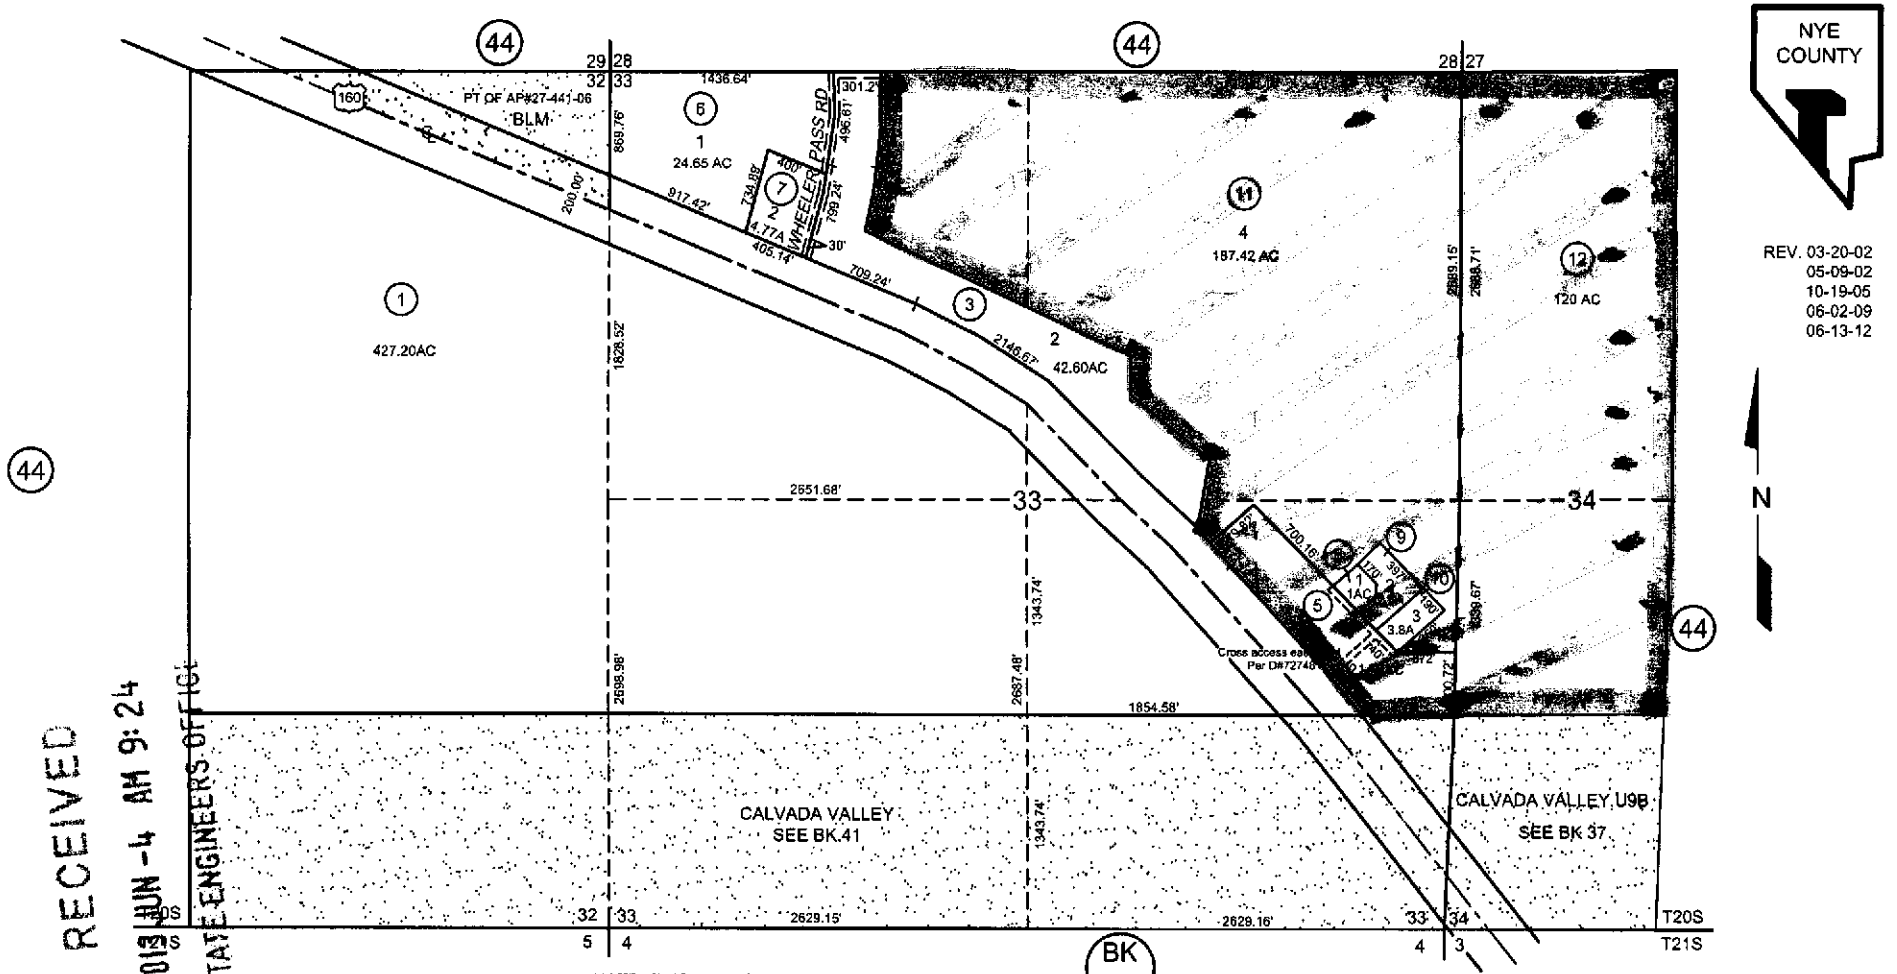

NEW PAGE
CAD FILE 10-17-01/CM
NYE COUNTY ASSESSOR

NOTE: THIS PLAT IS FOR ASSESSMENT USE ONLY AND DOES NOT REPRESENT A SURVEY. NO LIABILITY IS ASSUMED AS TO THE ACCURACY OF THE DATA DELINEATED HEREON.

U:\APN Books\Updates 2012.01.01 to\27-74-120613-do.dwg, 6/13/2012 8:36:29 AM

RECEIVED
2012 JUN -4 AM 9:24
STATE ENGINEERS OFFICE

FILED
JUN 06 2013
STATE ENGINEER'S OFFICE

7 PROPOSED PLACE of USE, Temporary App to Change a portion of Permit 70945

within A.P.N's 27-741-05, 27-741-08, 27-741-07, 27-741-10, 27-741-11, and 27-741-12

82862