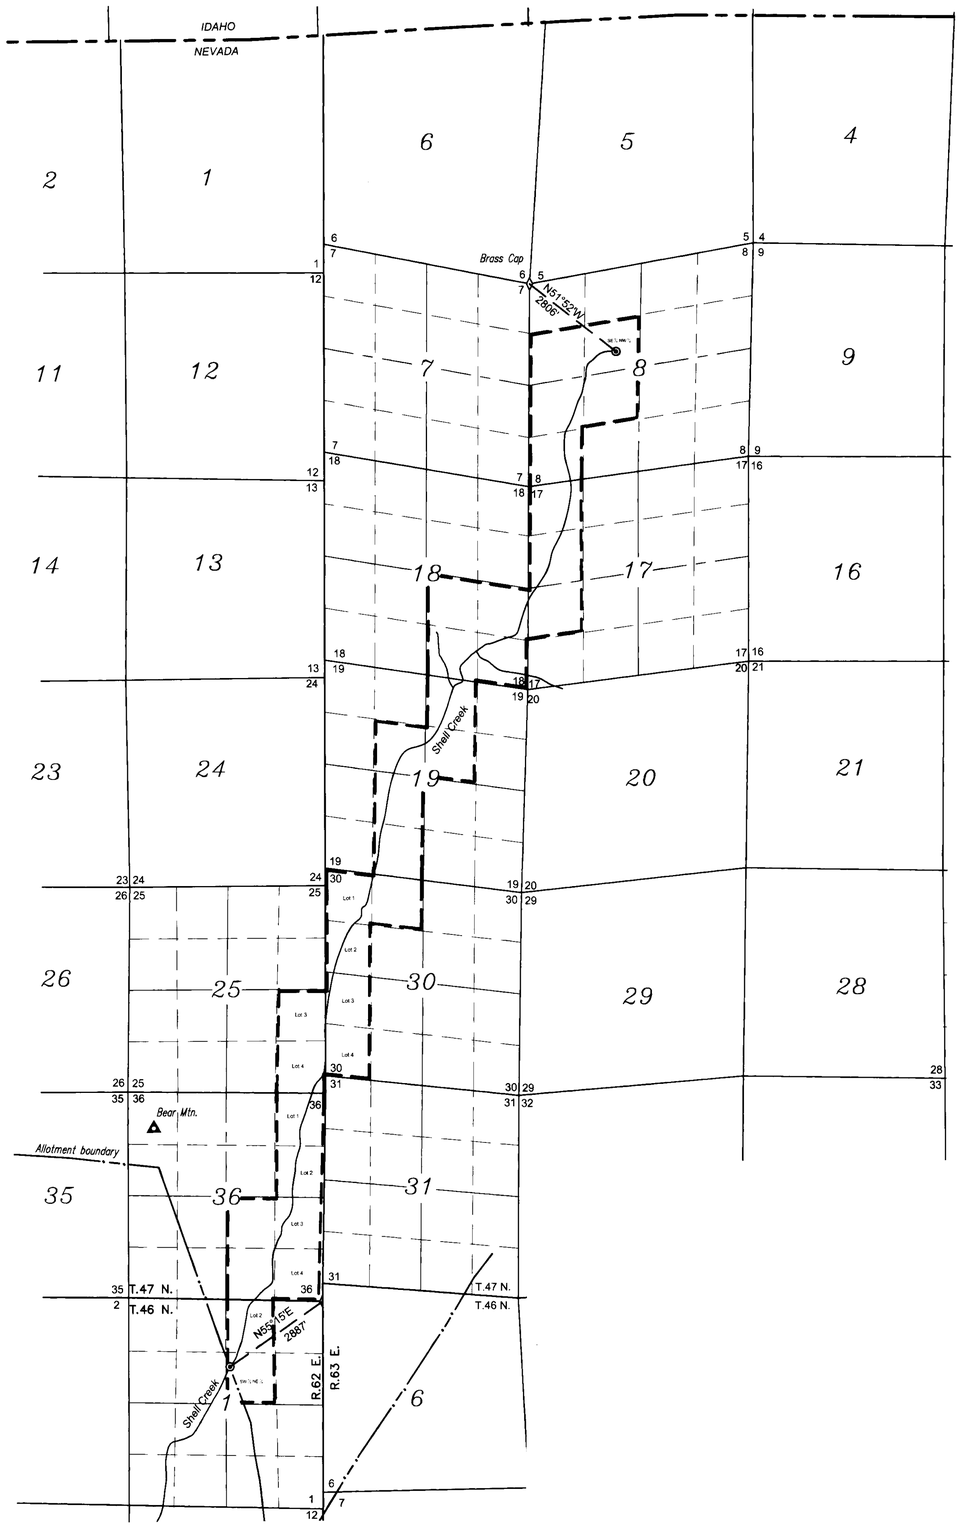

VICINITY MAP
SHELL CREEK
T.46N. R.62E.; T.47N. R.62E.; T.47N. R.63E.

0 1000 2000 4000
SCALE: 1"=2000'

N

LEGEND

- PROPOSED PLACE OF USE
- POINT OF DIVERSION
- FOUND CORNER
- ROADS
- CREEK DRAINAGE
- STOCKWATER TROUGH(S)
- PIPELINE

PROJECT NO. 2005.001
DRAWING NO. W13006
DATE: 4/22/2014

FARR WEST ENGINEERING
Farr West – Chilton Engineering
(775) 738-2121 421 Court Street Elko, Nevada 89801

STATE ENGINEER'S USE 83790 - 83800

FILED
APR 25 2014
STATE ENGINEER'S OFFICE

MAP TO ACCOMPANY
APPLICATION
TO APPROPRIATE WATER

for STOCK WATERING purposes

by Y-3 II

from SPRINGS & CREEKS

in ELKO COUNTY

W13006

83790