84231 T

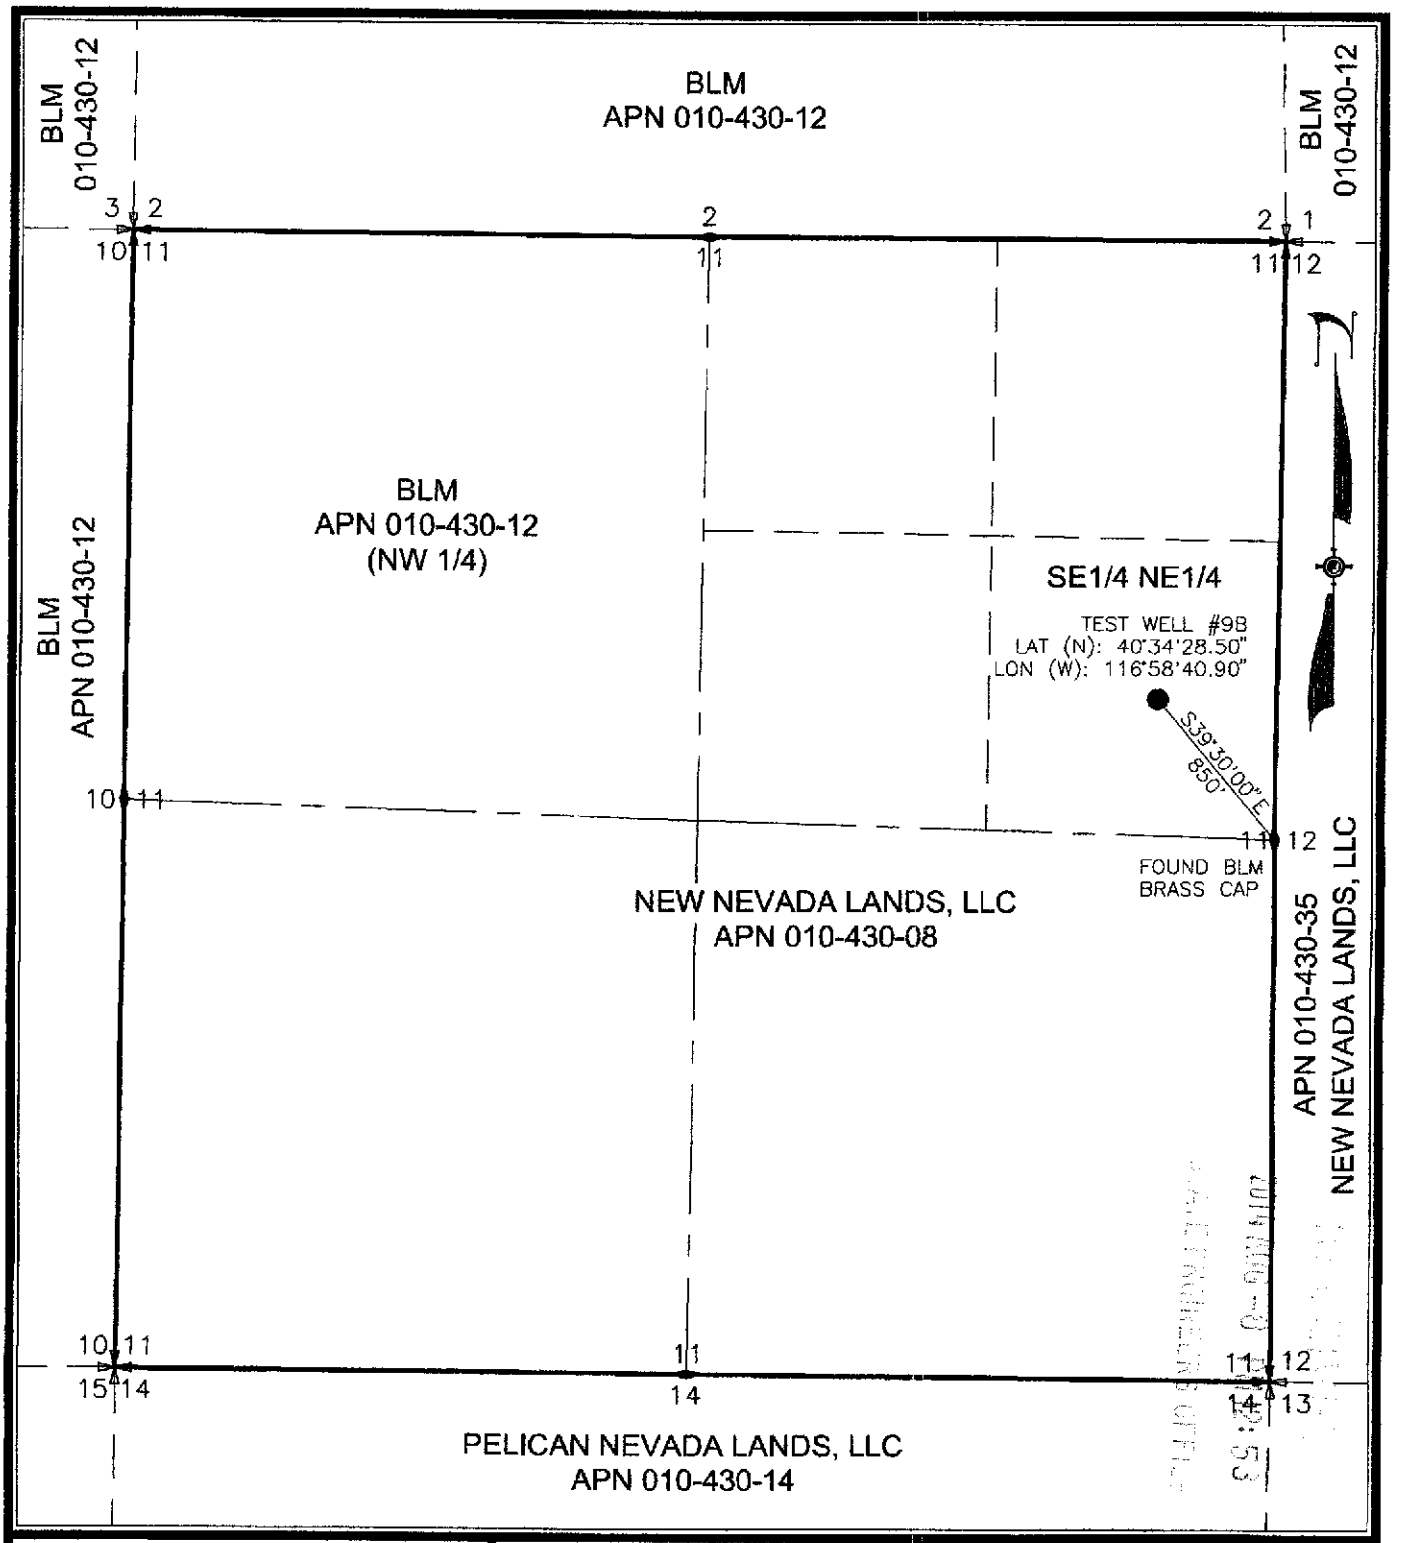

SITE DETAIL MAP BATTLE MOUNTAIN TEST WELL #9B	SE1/4 NE1/4 S11, T31N, R44E, MDM SCALE 1" = 800' —	SUMMIT ENGINEERING CORPORATION 5405 MAE ANNE AVENUE, RENO, NV. 89523 PHONE:(775) 747-8550 FAX:(775) 747-8559	SHEET 1 OF 1

N:\DWGS\J29631_ShowBM-Well9\Survey\WaterRights\Display_20130312_9B9C.DWG ~ 4:30 PM • 12-MAR-2013

FILED
AUG 8 2014
STATE ENGINEER'S OFFICE

84231 T