FILED
MAY 29 2015
STATE ENGINEER'S OFFICE

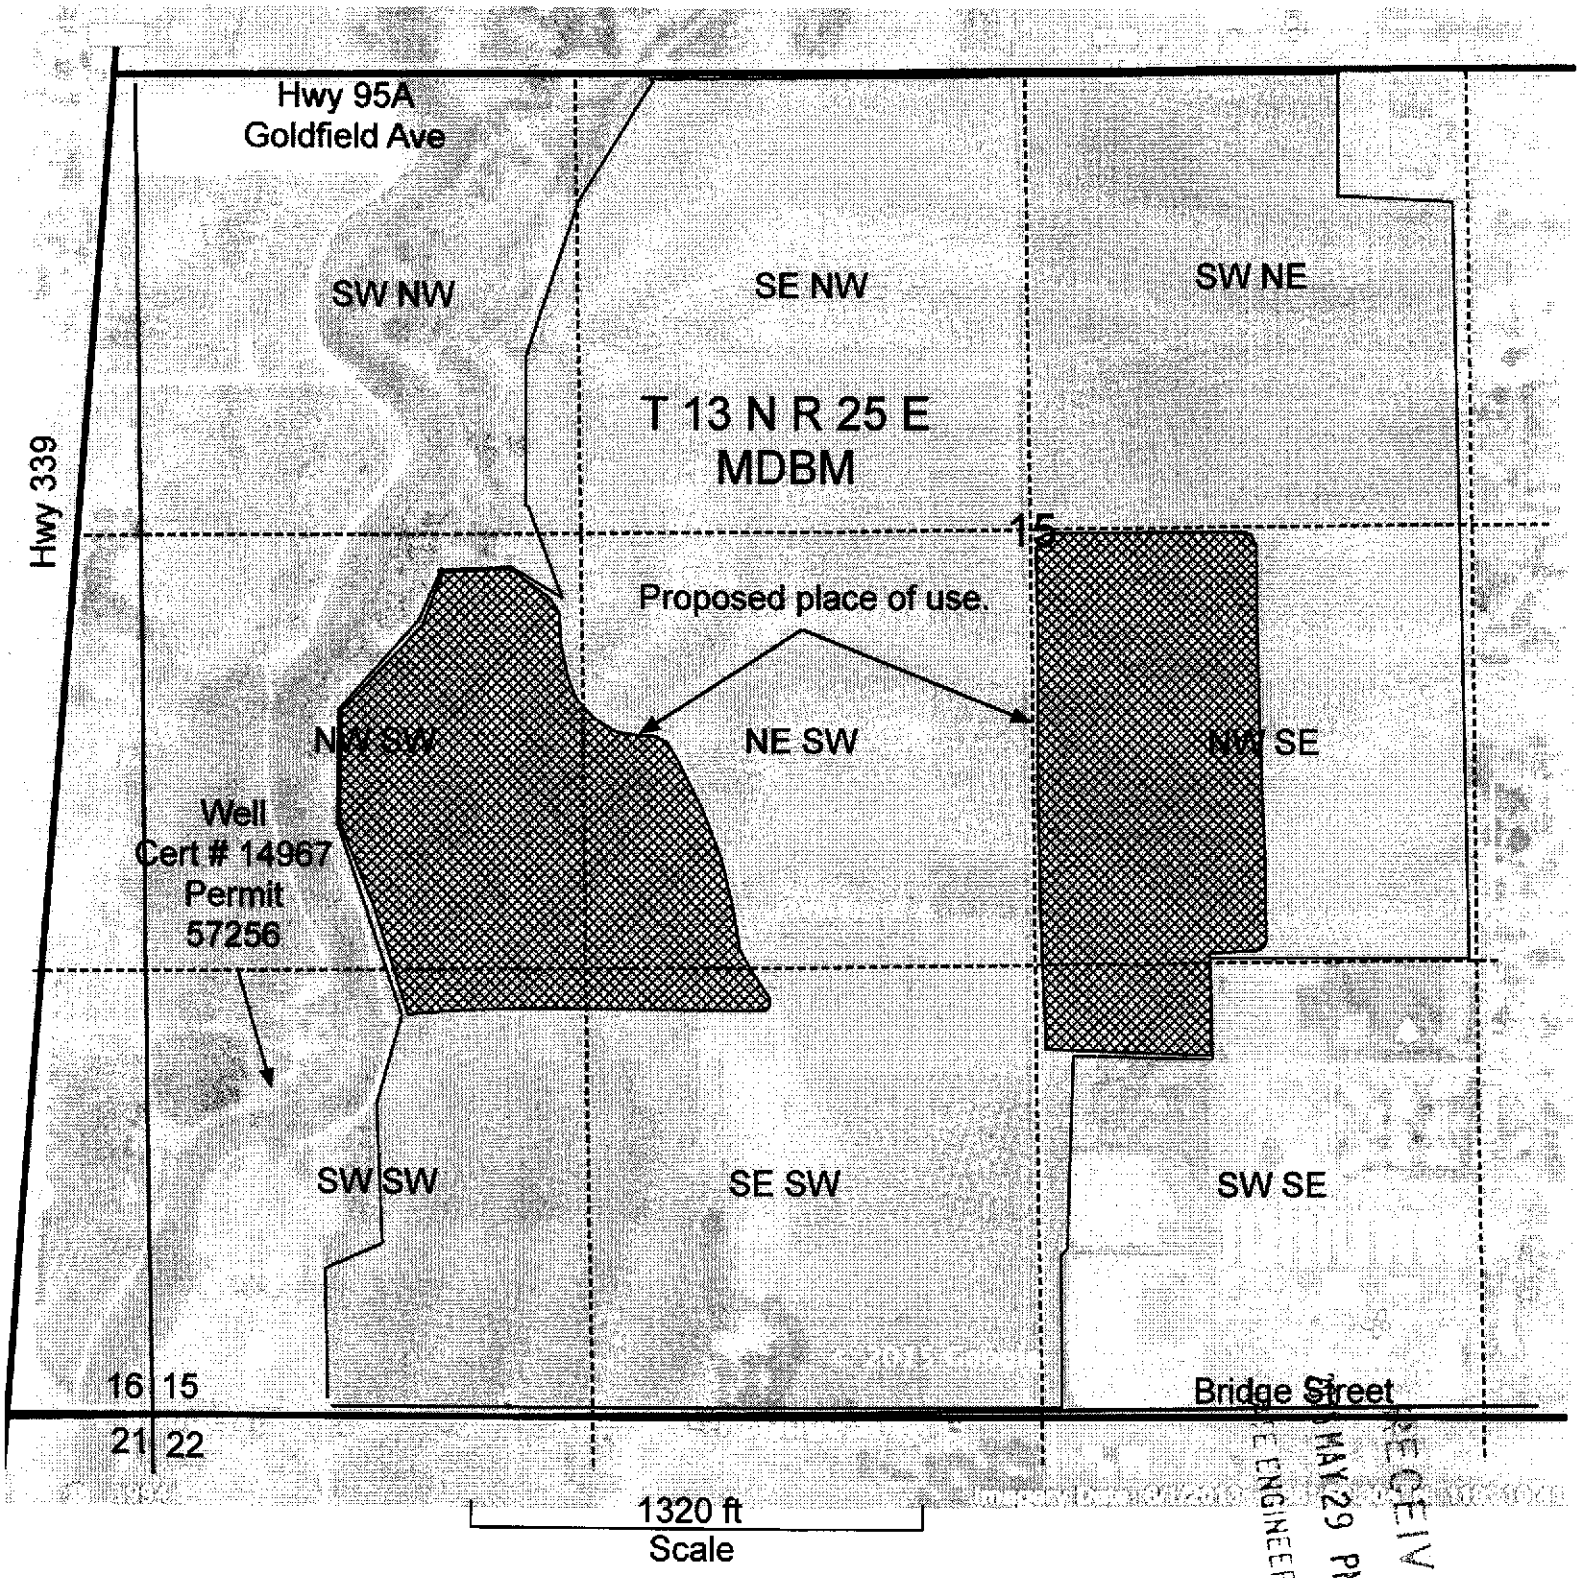

RECEIVED
2015 MAY 29 PM 12:57
STATE ENGINEERS OFFICE

85201.T
pg 2

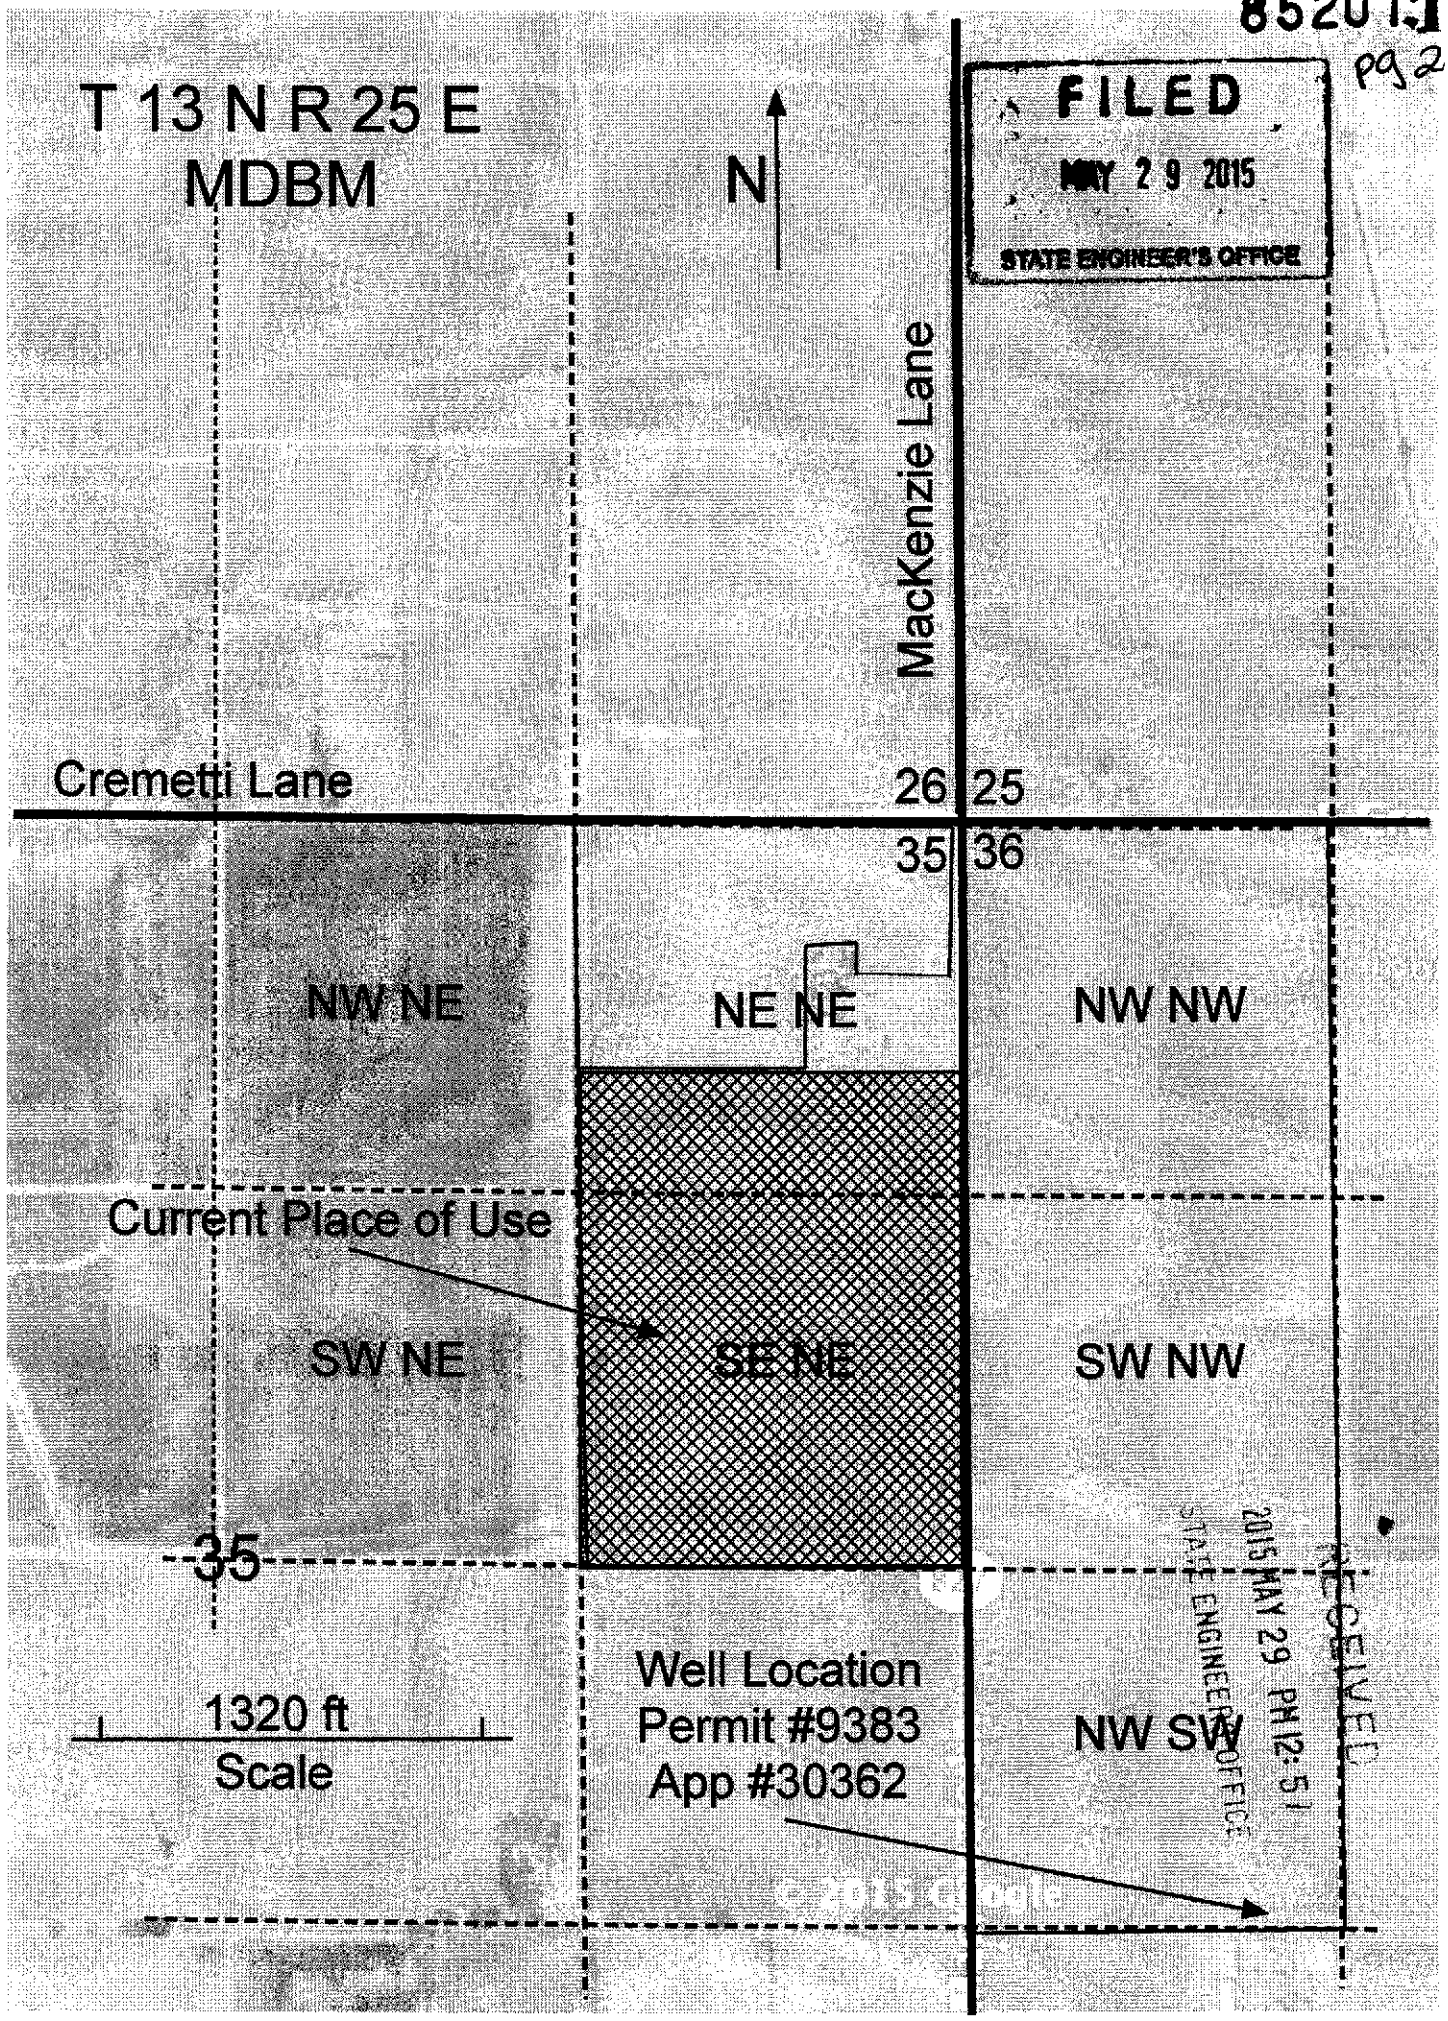
T 13 N R 25 E
MDBM
N
FILED
MAY 29 2015
STATE ENGINEER'S OFFICE
MacKenzie Lane
Cremetti Lane
26
25
35
36
NW NE
NE NE
NW NW
Current Place of Use
SW NE
SE NE
SW NW
35
Well Location
Permit #9383
App #30362
NW SW
1320 ft
Scale
RECEIVED
2015 MAY 29 PM 12:51
STATE ENGINEER OFFICE