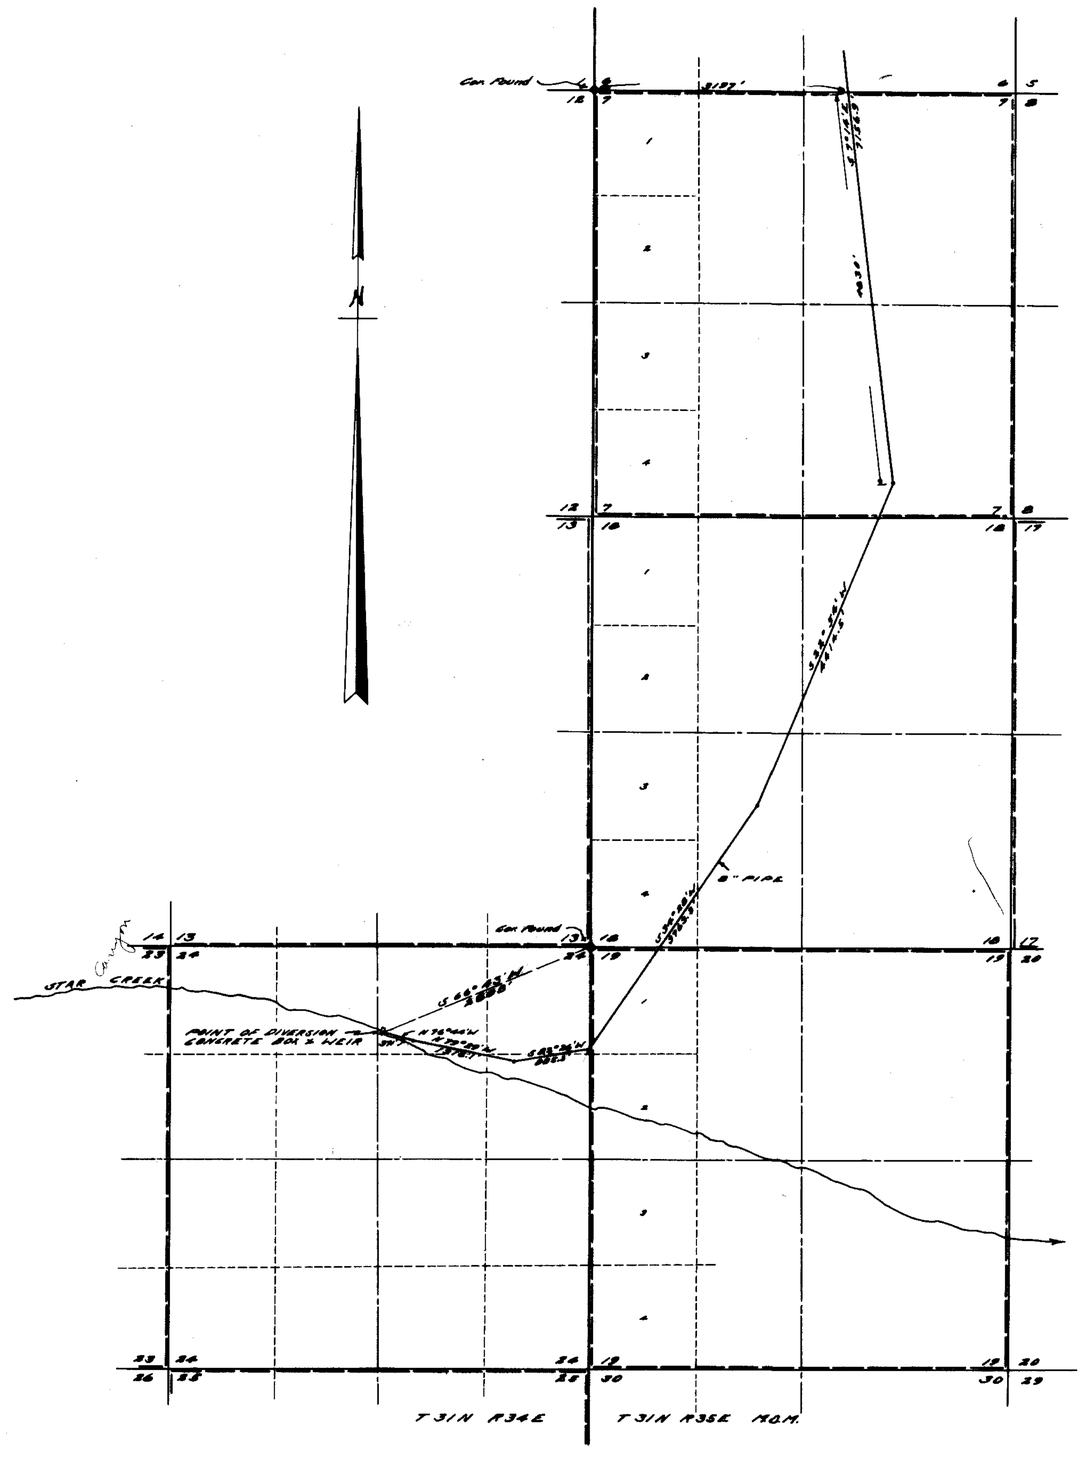

9008

0 1000 2000 3000 4000
SCALE 1" = 1000 FEET

State of Nevada, }
County of Pershing, } S.S.

I, Louis H. Boukol, being first duly sworn, depose and say that this map and profile consisting of 6 sheets, numbered from 1 to 6 inclusive, has been correctly drawn to the designated scale from field notes of a survey made under my supervision and direction between the days of Aug. 5th and Aug. 14th, 1929; that it truly and correctly represents the location and extent of the proposed works used to divert water from Star Creek, in Pershing County, by Central Pacific Railroad Company, for transportation purposes. That the proposed point of diversion, the location and names of all other works or streams which are crossed by or connected with said works, are fully and correctly designated hereon.

Louis H. Boukol
State Water Right Surveyor.

Subscribed and sworn to before me this 7th day of September, 1929.

Adam T. Prentice
Notary Public in and for _____ County, Nevada.

FILED
Sept. 7, 1929
STATE ENGINEER'S OFFICE

Certificate No. 1831 Issued June 16, 1932

MAP
TO ACCOMPANY APPLICATION NO. 9008
TO APPROPRIATE WATER FOR TRANSPORTATION USES
BY CENTRAL PACIFIC RAILROAD CO.
FROM
STAR CREEK.

Sheet No. 1 9008

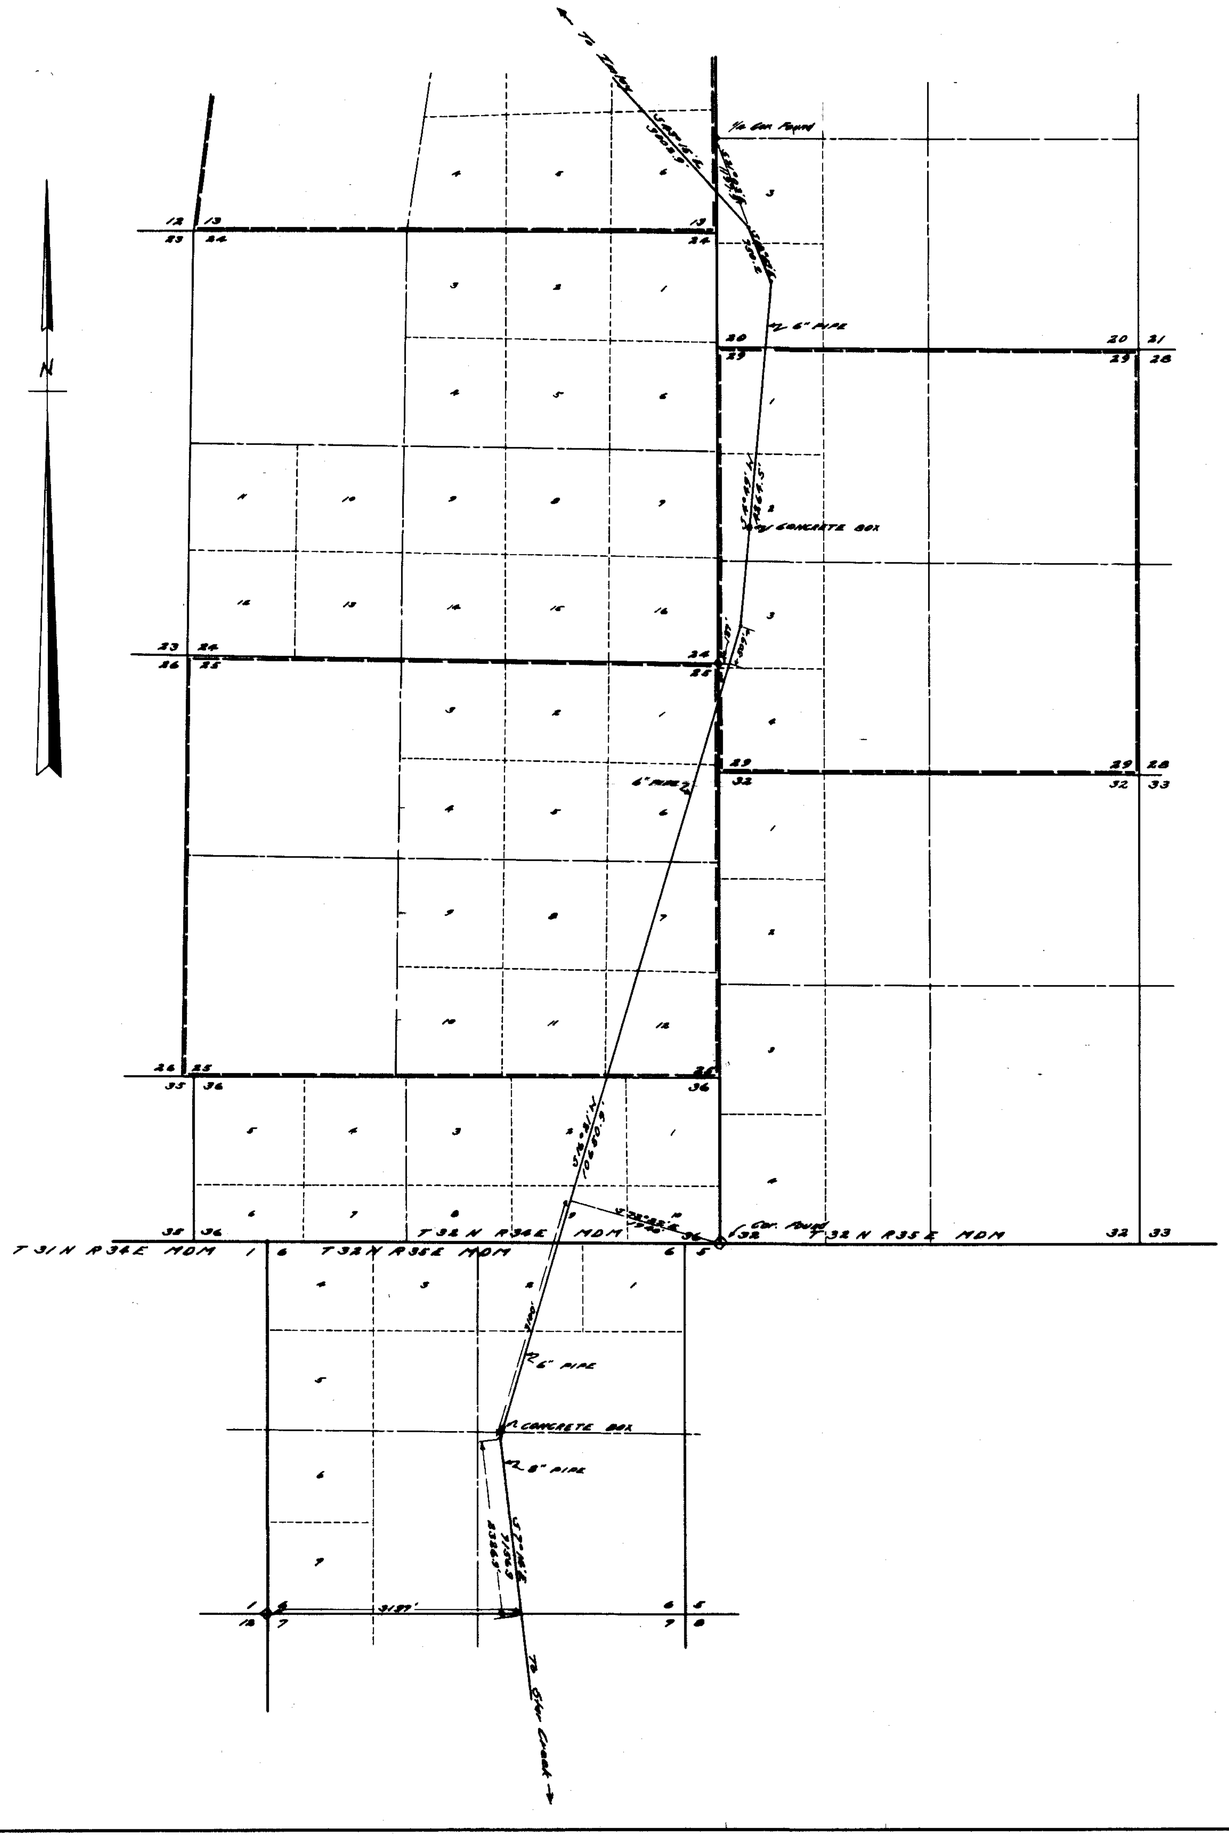

FILED
Sept. 7, 1929
STATE ENGINEER'S OFFICE

Certificate No. 1837 Issued June 16, 1932

Sheet No. 2

9008

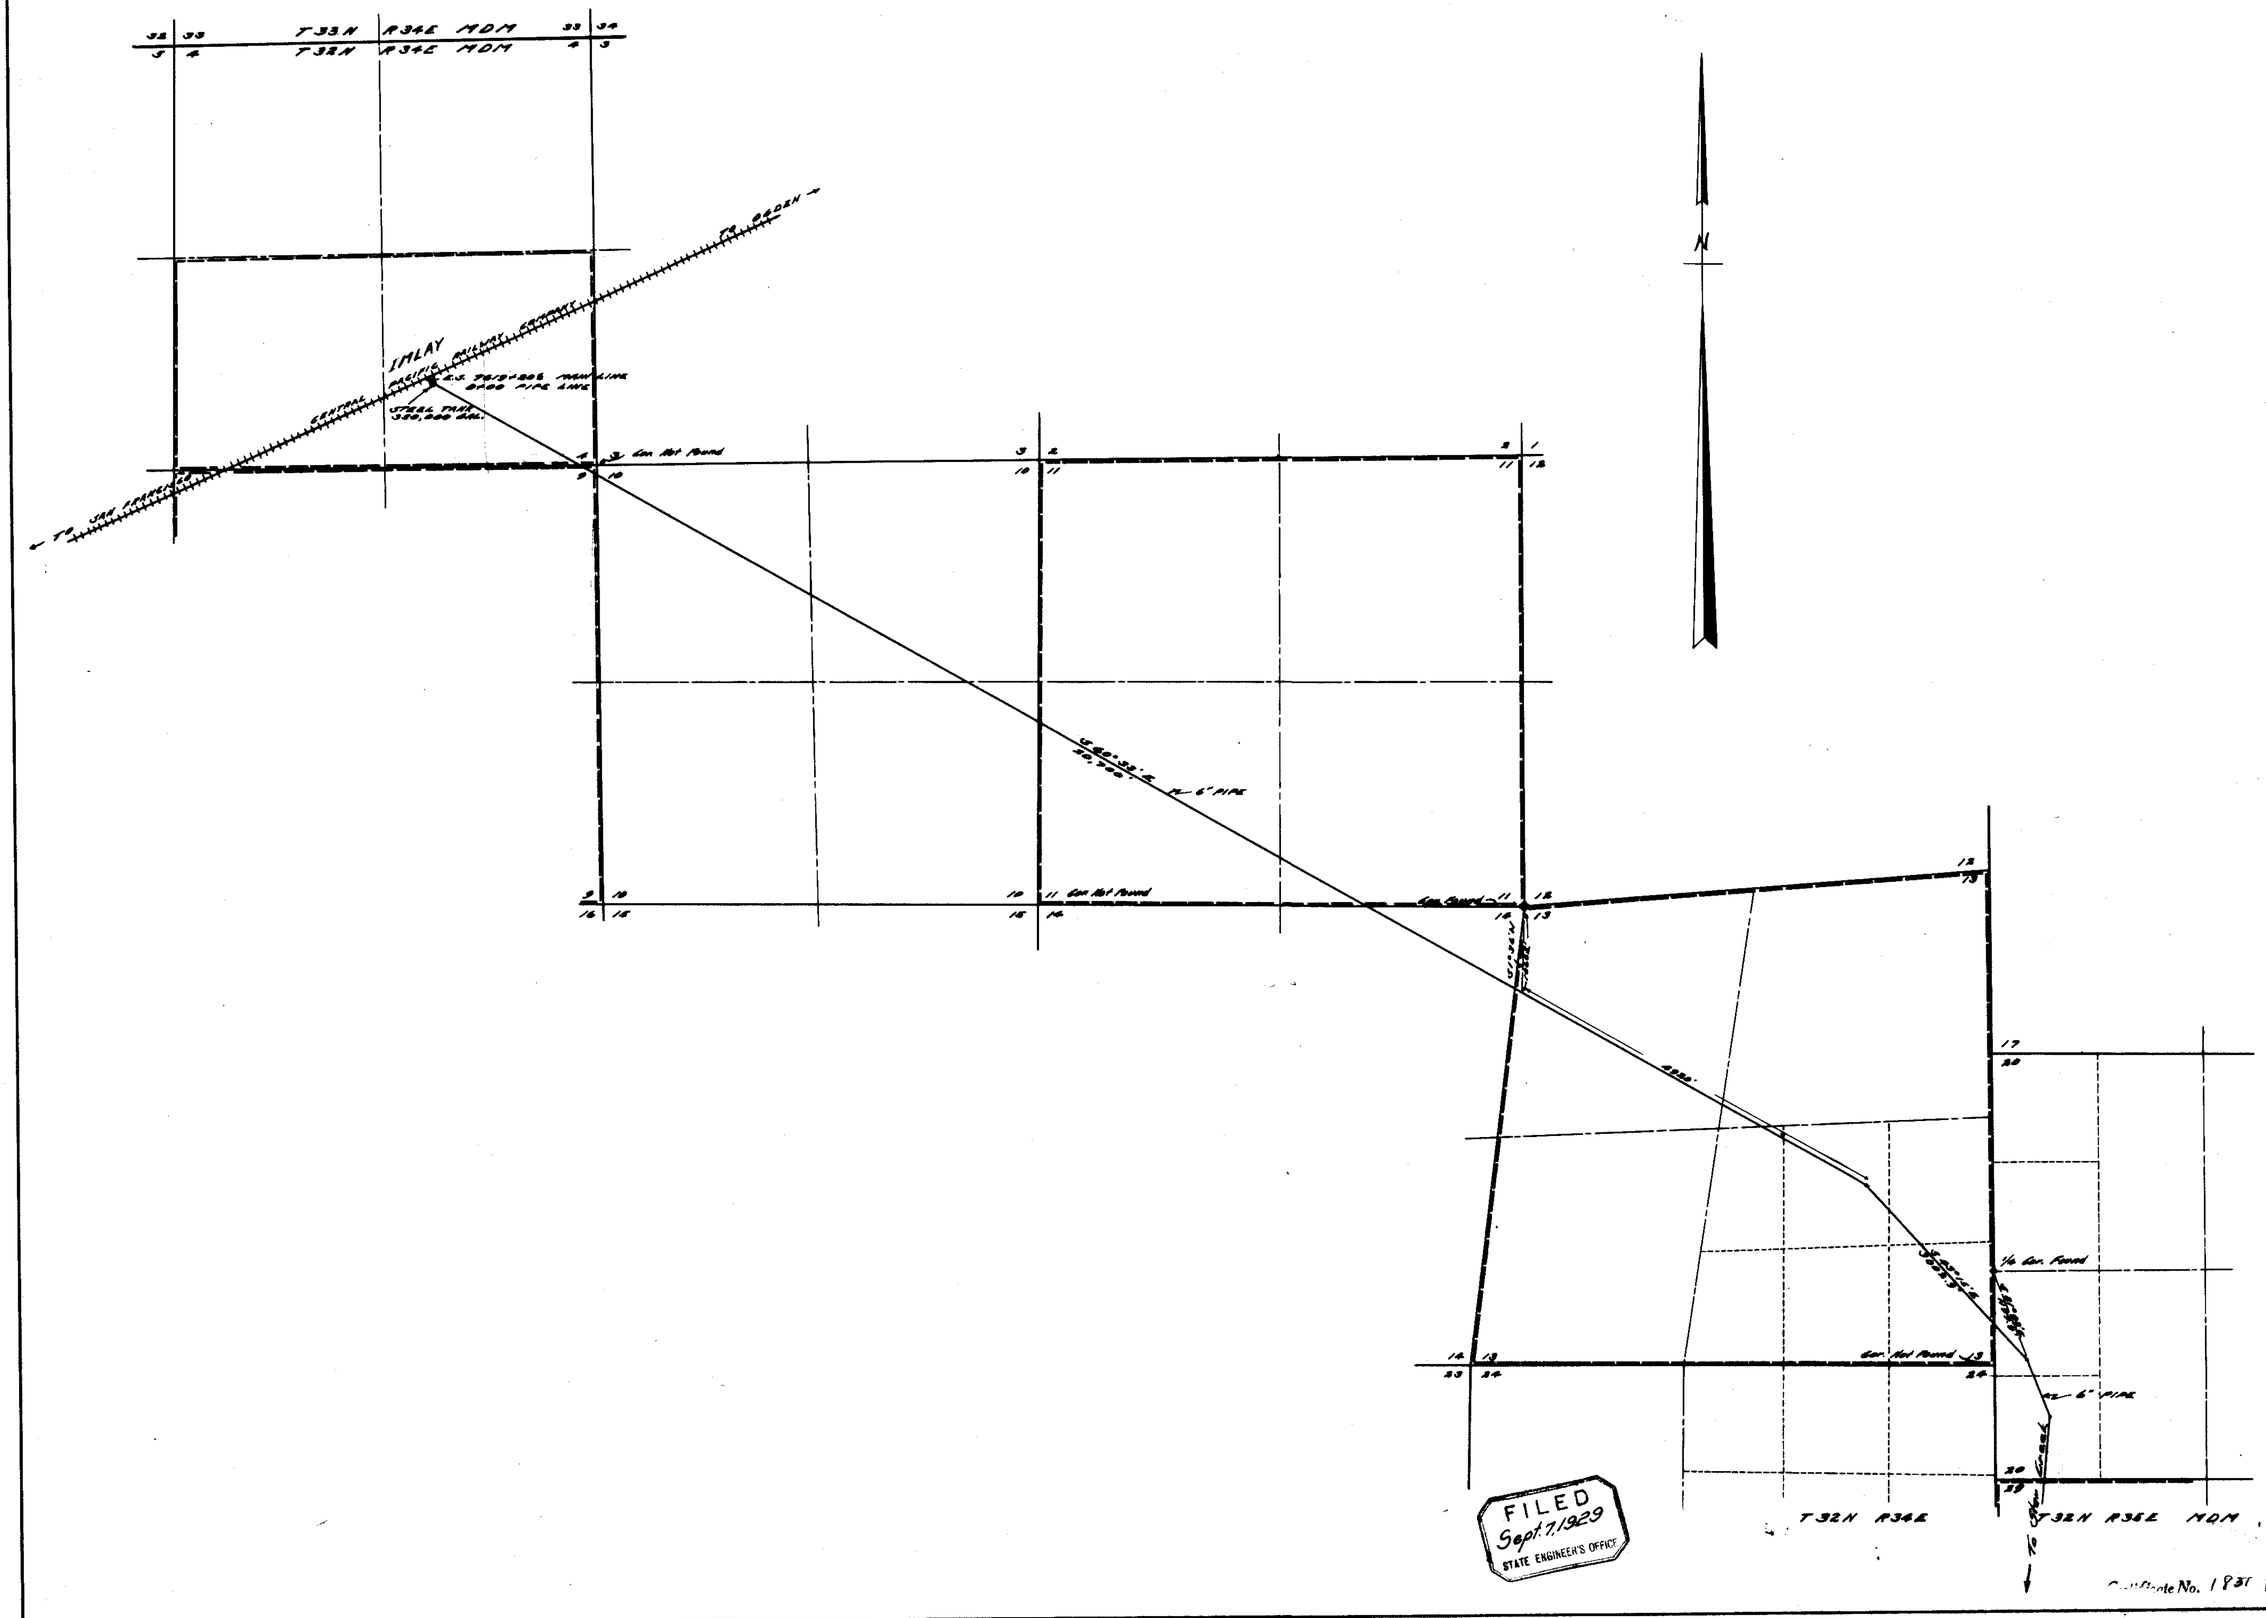

FILED
Sept. 7, 1929
STATE ENGINEER'S OFFICE

Certificate No. 1831 Issued June 6, 1928

Sheet No. 3 3

9008

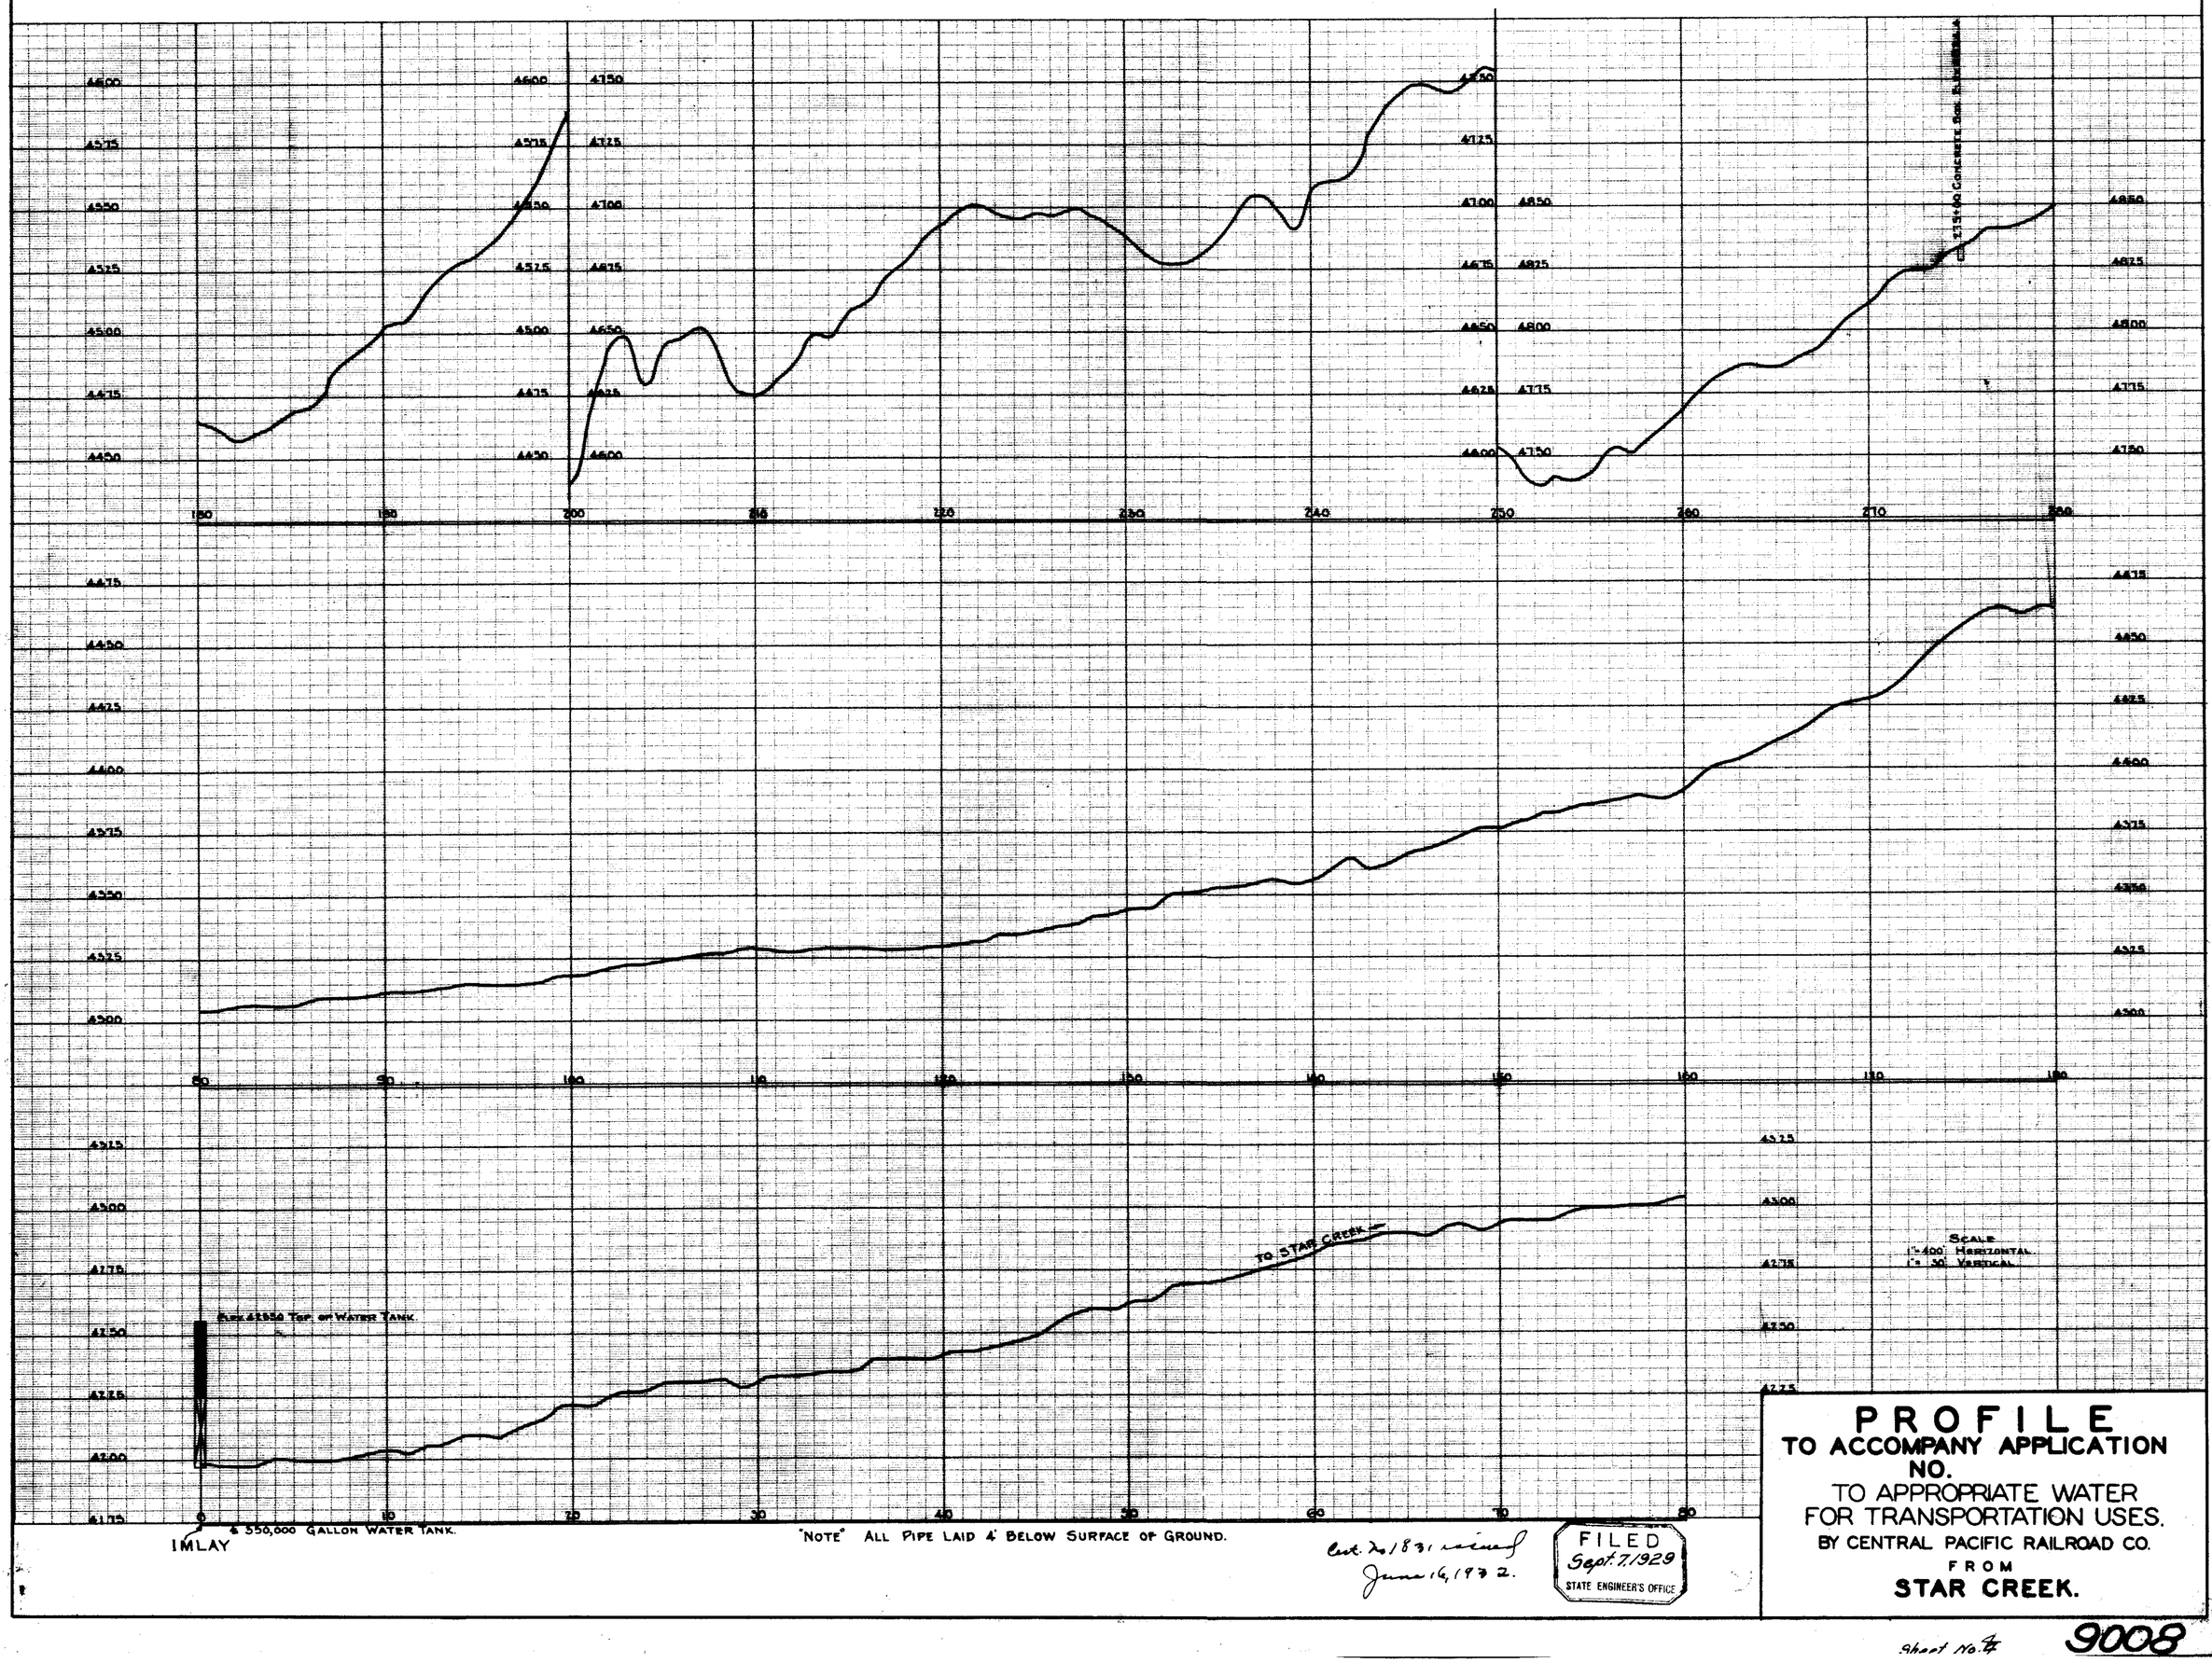

"NOTE" ALL PIPE LAID 4' BELOW SURFACE OF GROUND.

Cert. No. 1831, issued June 16, 1932.

FILED
Sept. 7, 1929
STATE ENGINEER'S OFFICE

PROFILE

TO ACCOMPANY APPLICATION NO.

TO APPROPRIATE WATER FOR TRANSPORTATION USES.

BY CENTRAL PACIFIC RAILROAD CO.

FROM

STAR CREEK.

Sheet No. 4

9008

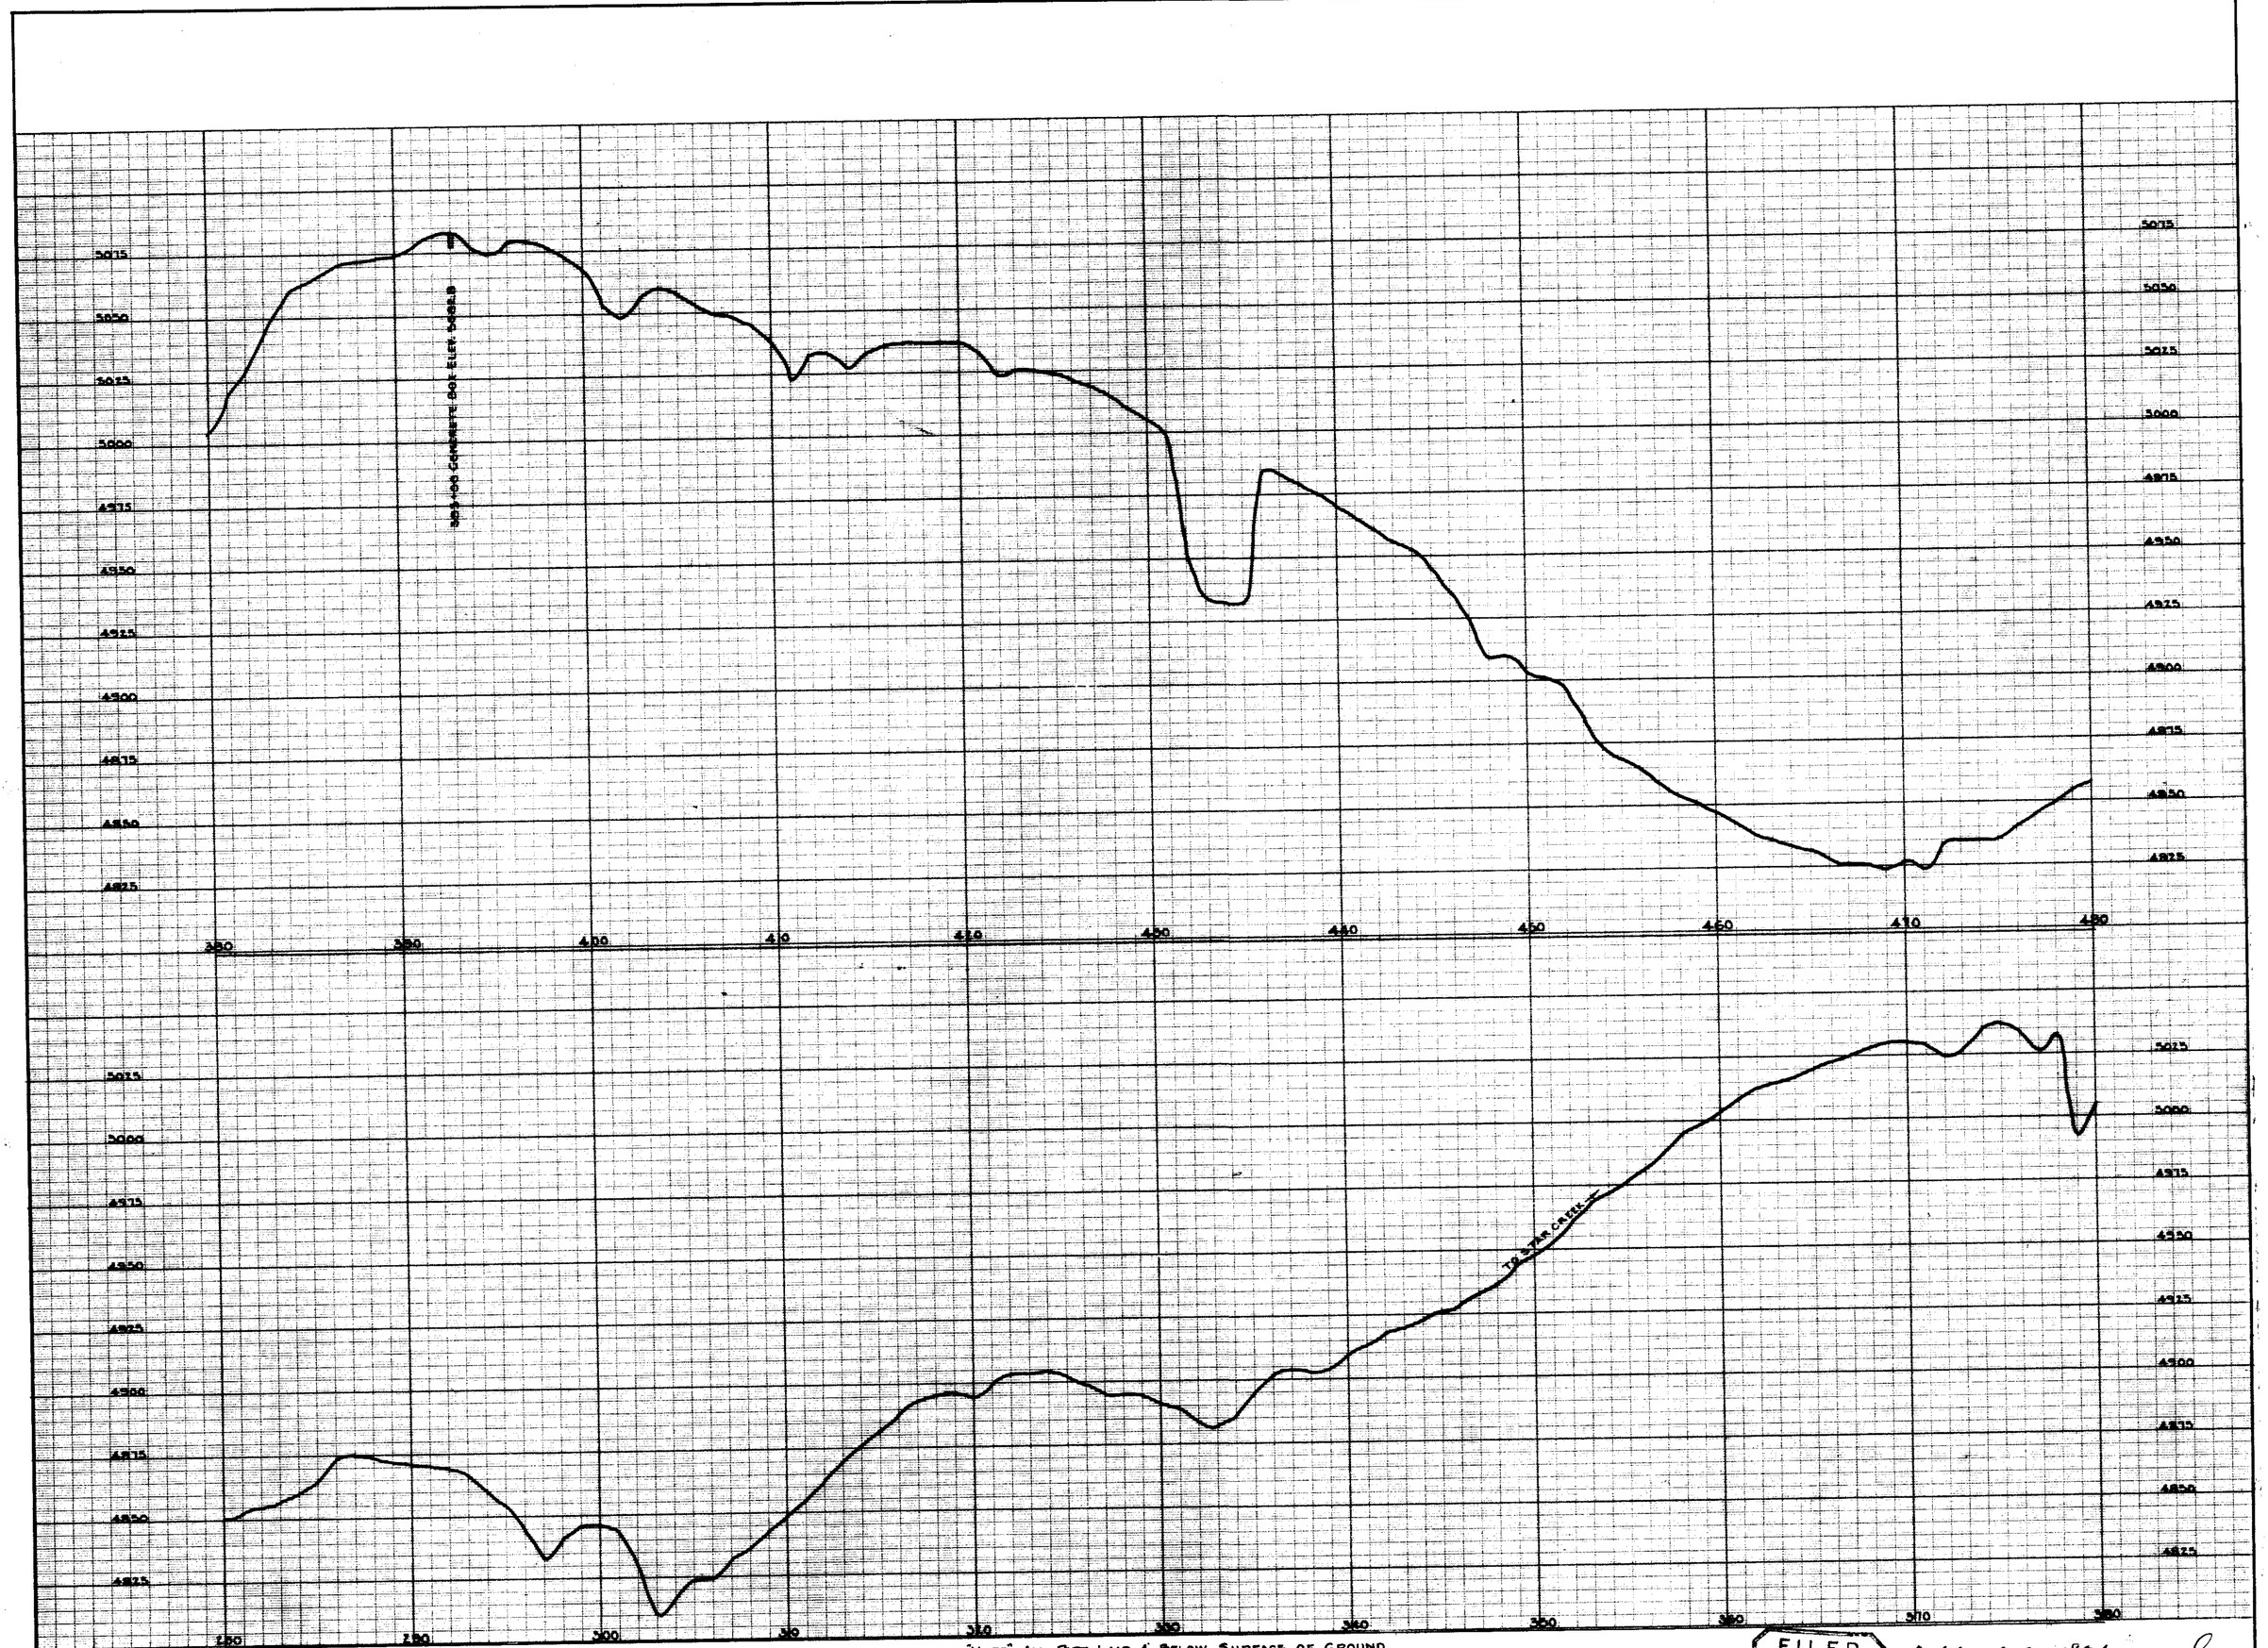

"NOTE" ALL PIPE LAID 4' BELOW SURFACE OF GROUND.

FILED
Sept. 7, 1929
STATE ENGINEER'S OFFICE

Certificate No. 1931 issued June 16, 1932.

Sheet No. 5

9008

SHEET NO. 6 OF 6 SHEETS.

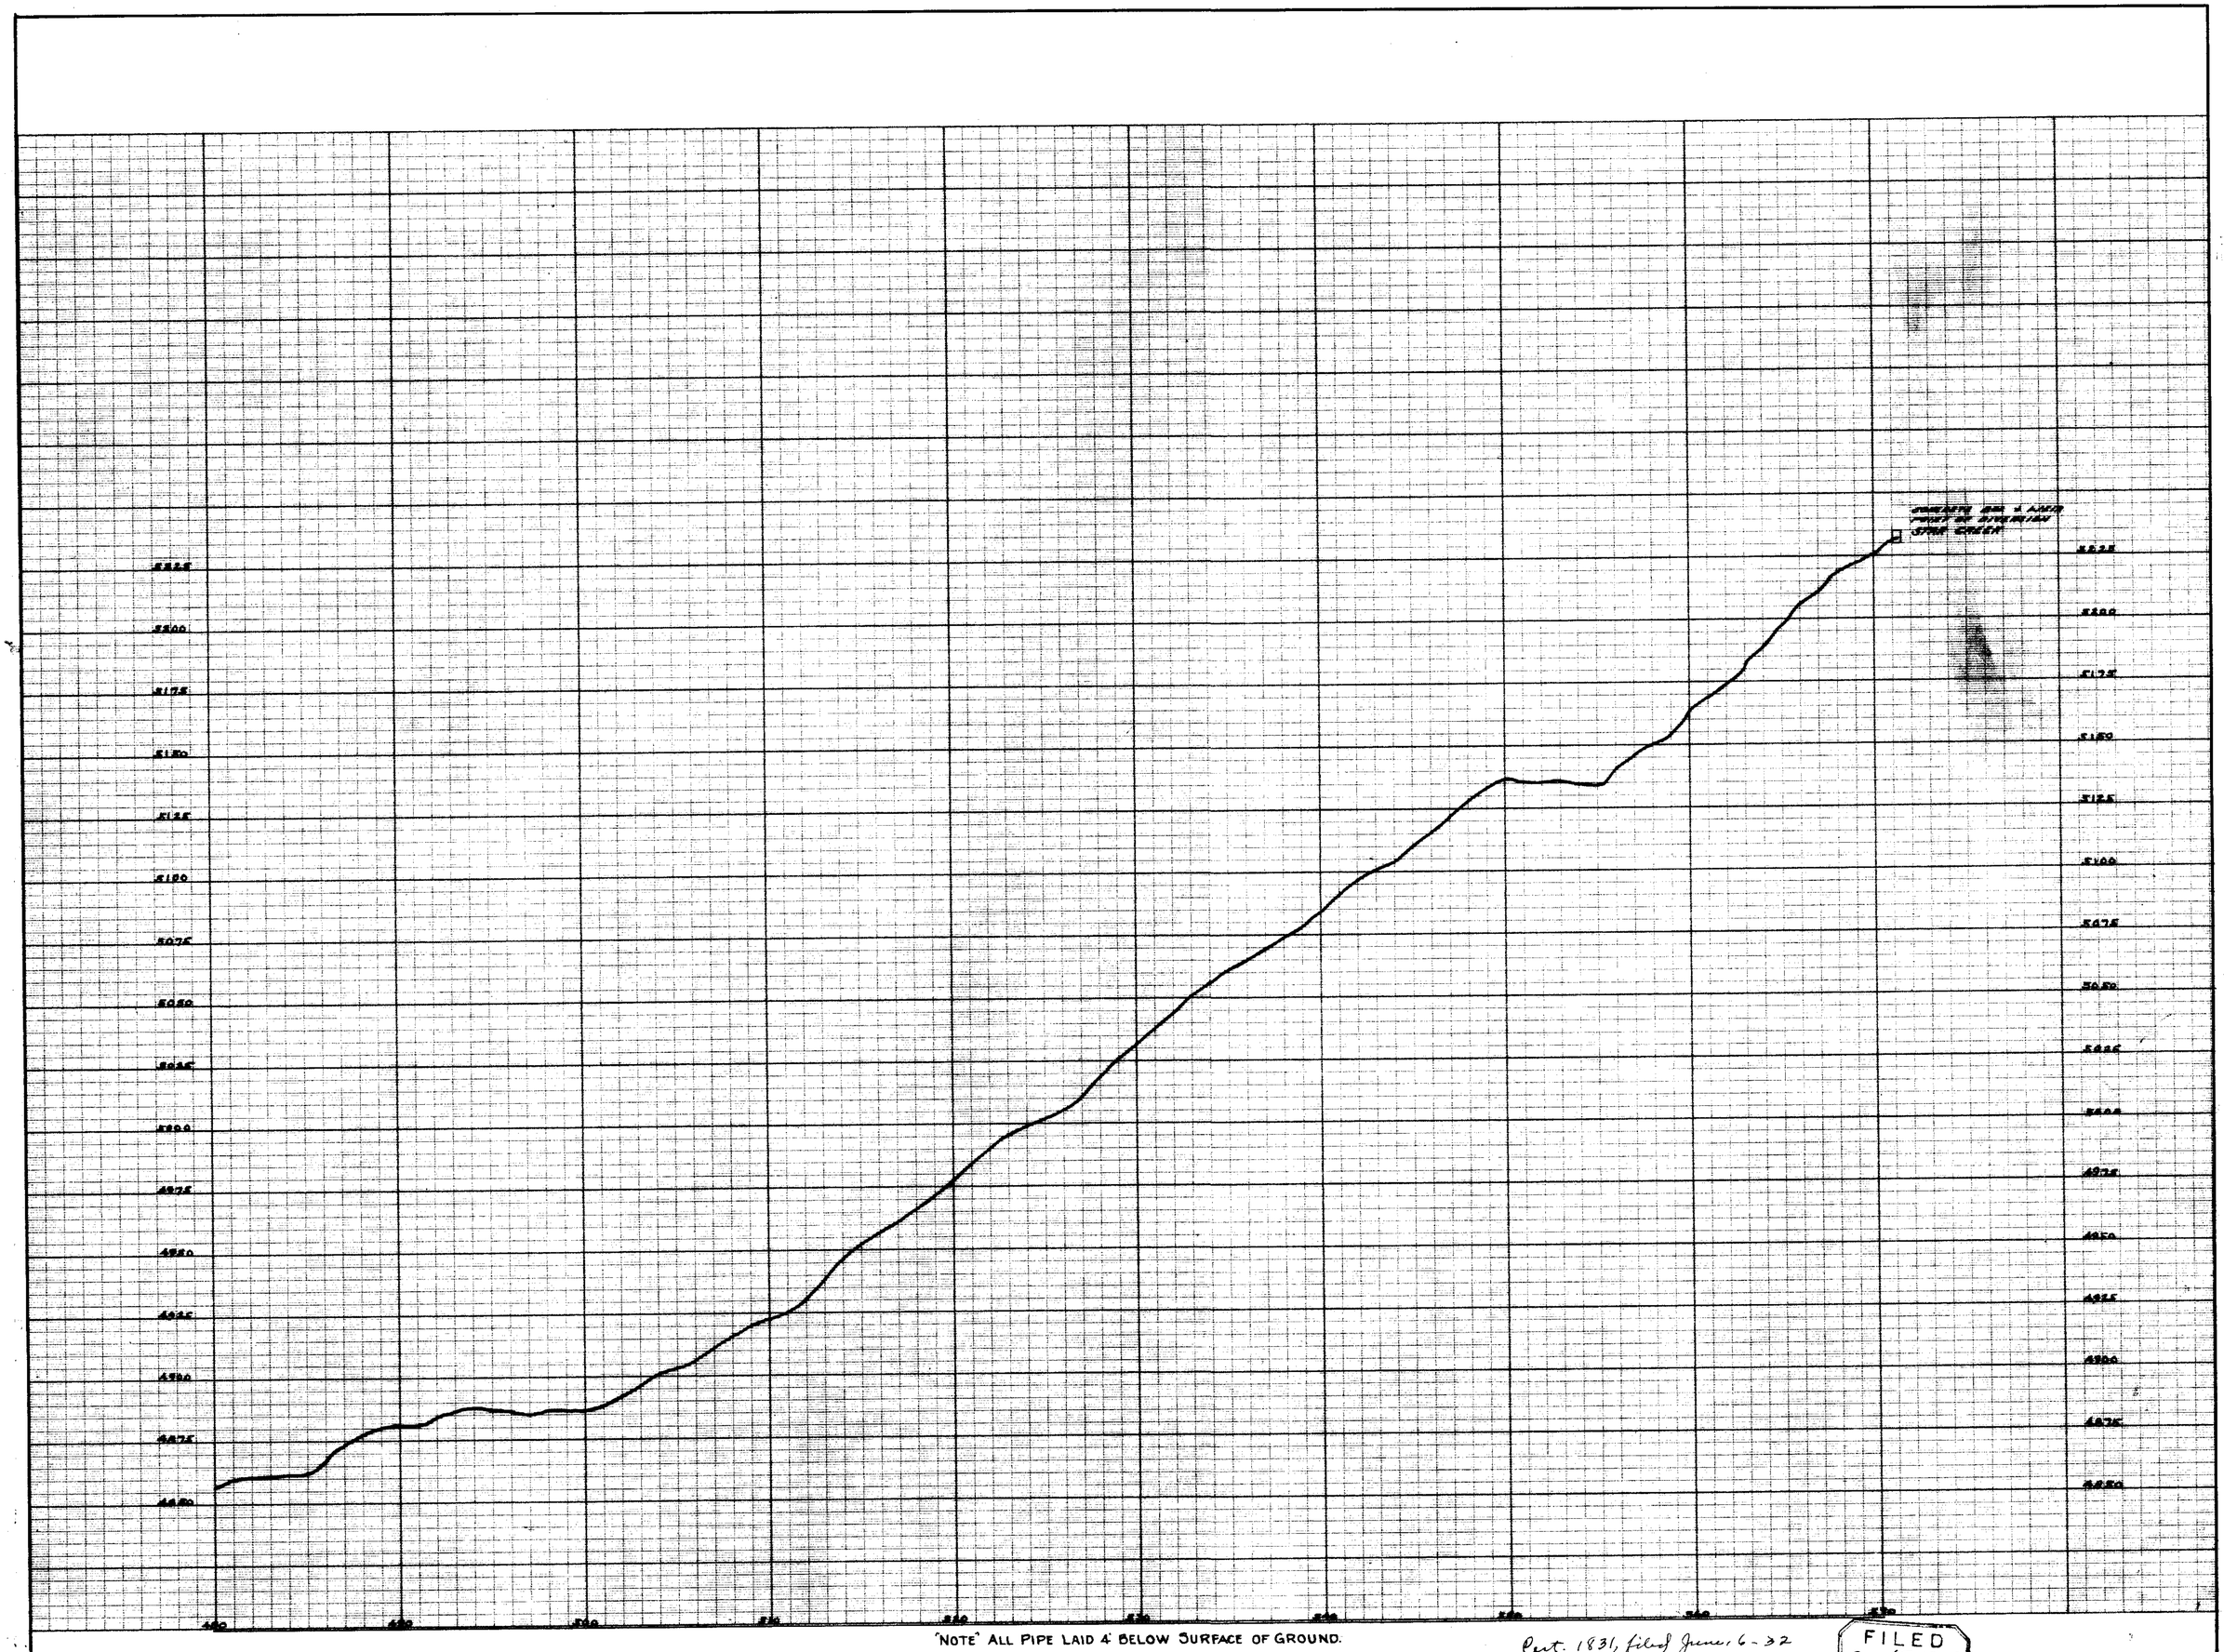

"NOTE" ALL PIPE LAID 4' BELOW SURFACE OF GROUND.

Cert. 1831, filed June 6-32

FILED
Sept. 7, 1929
STATE ENGINEER'S OFFICE

sheet Sheet No. 6 9008