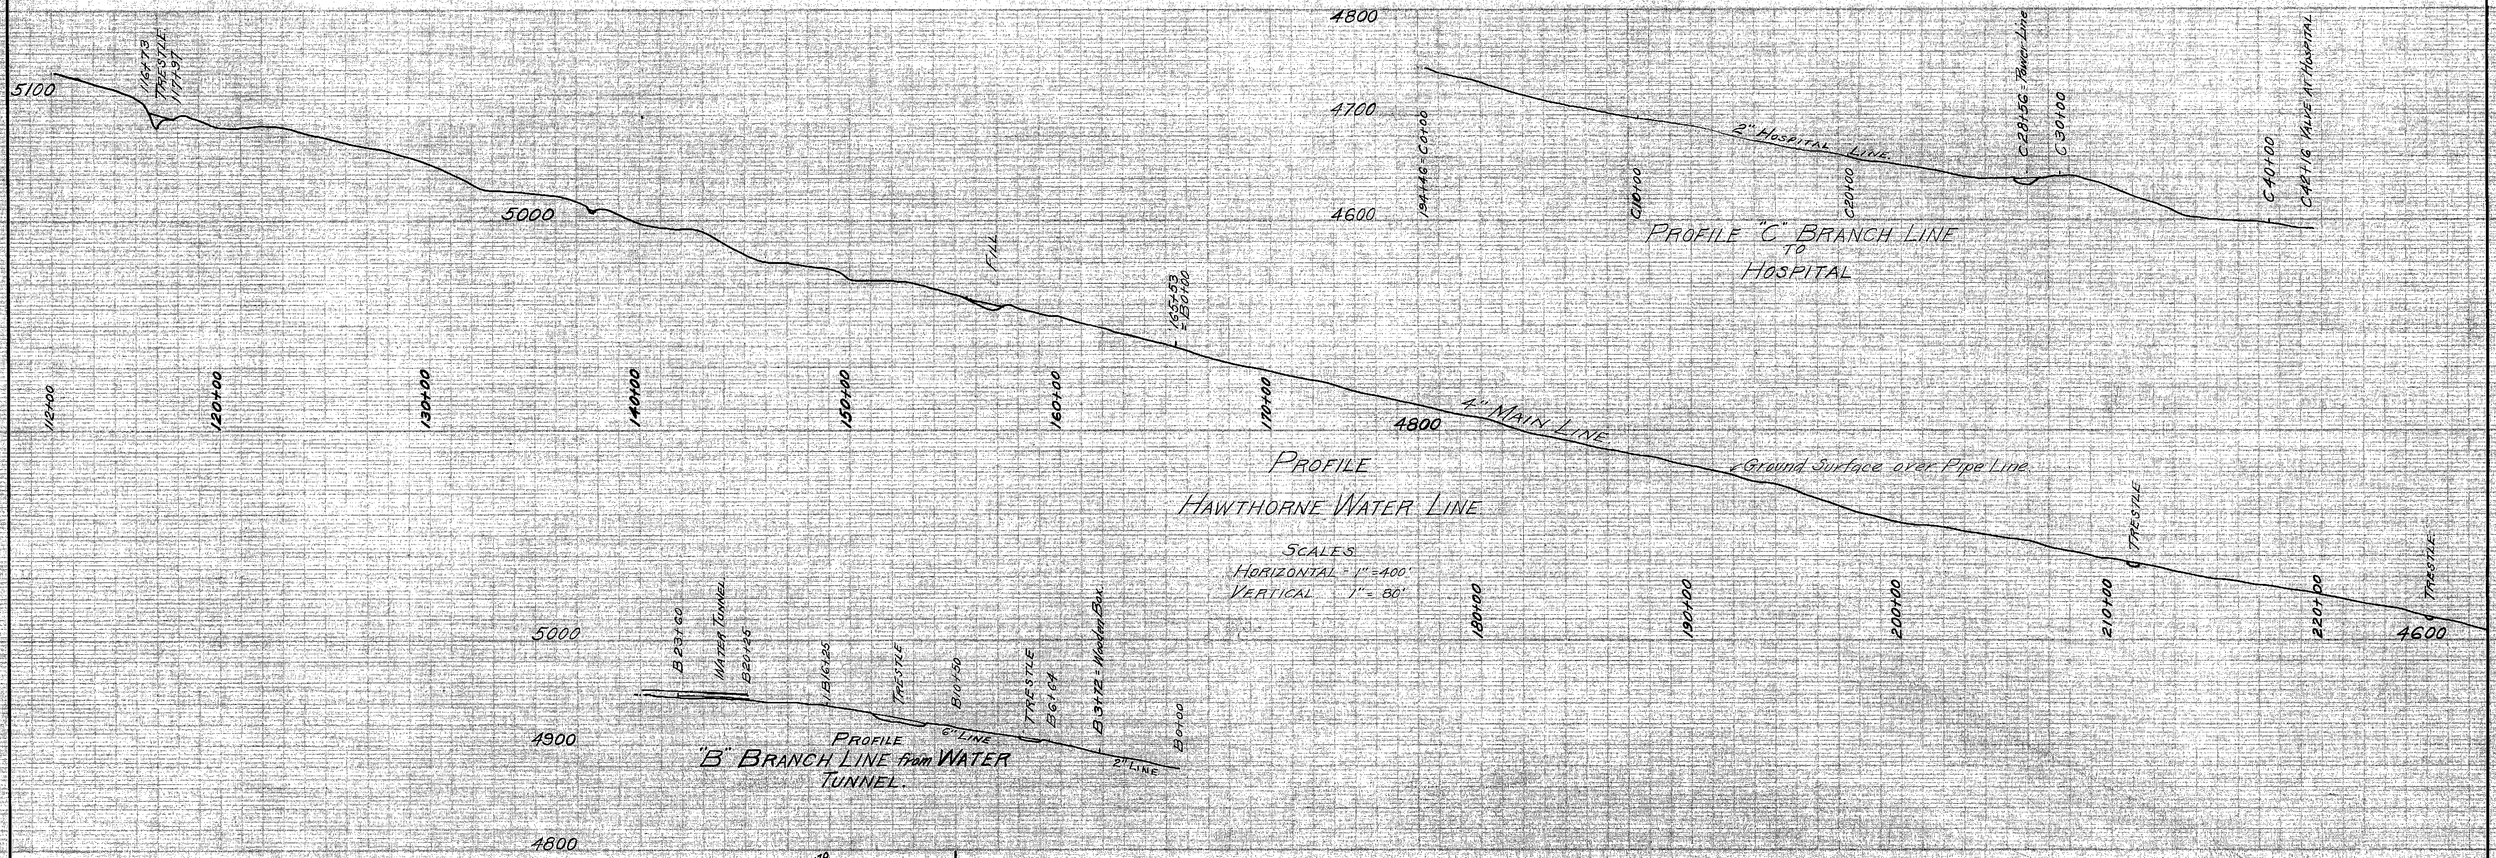

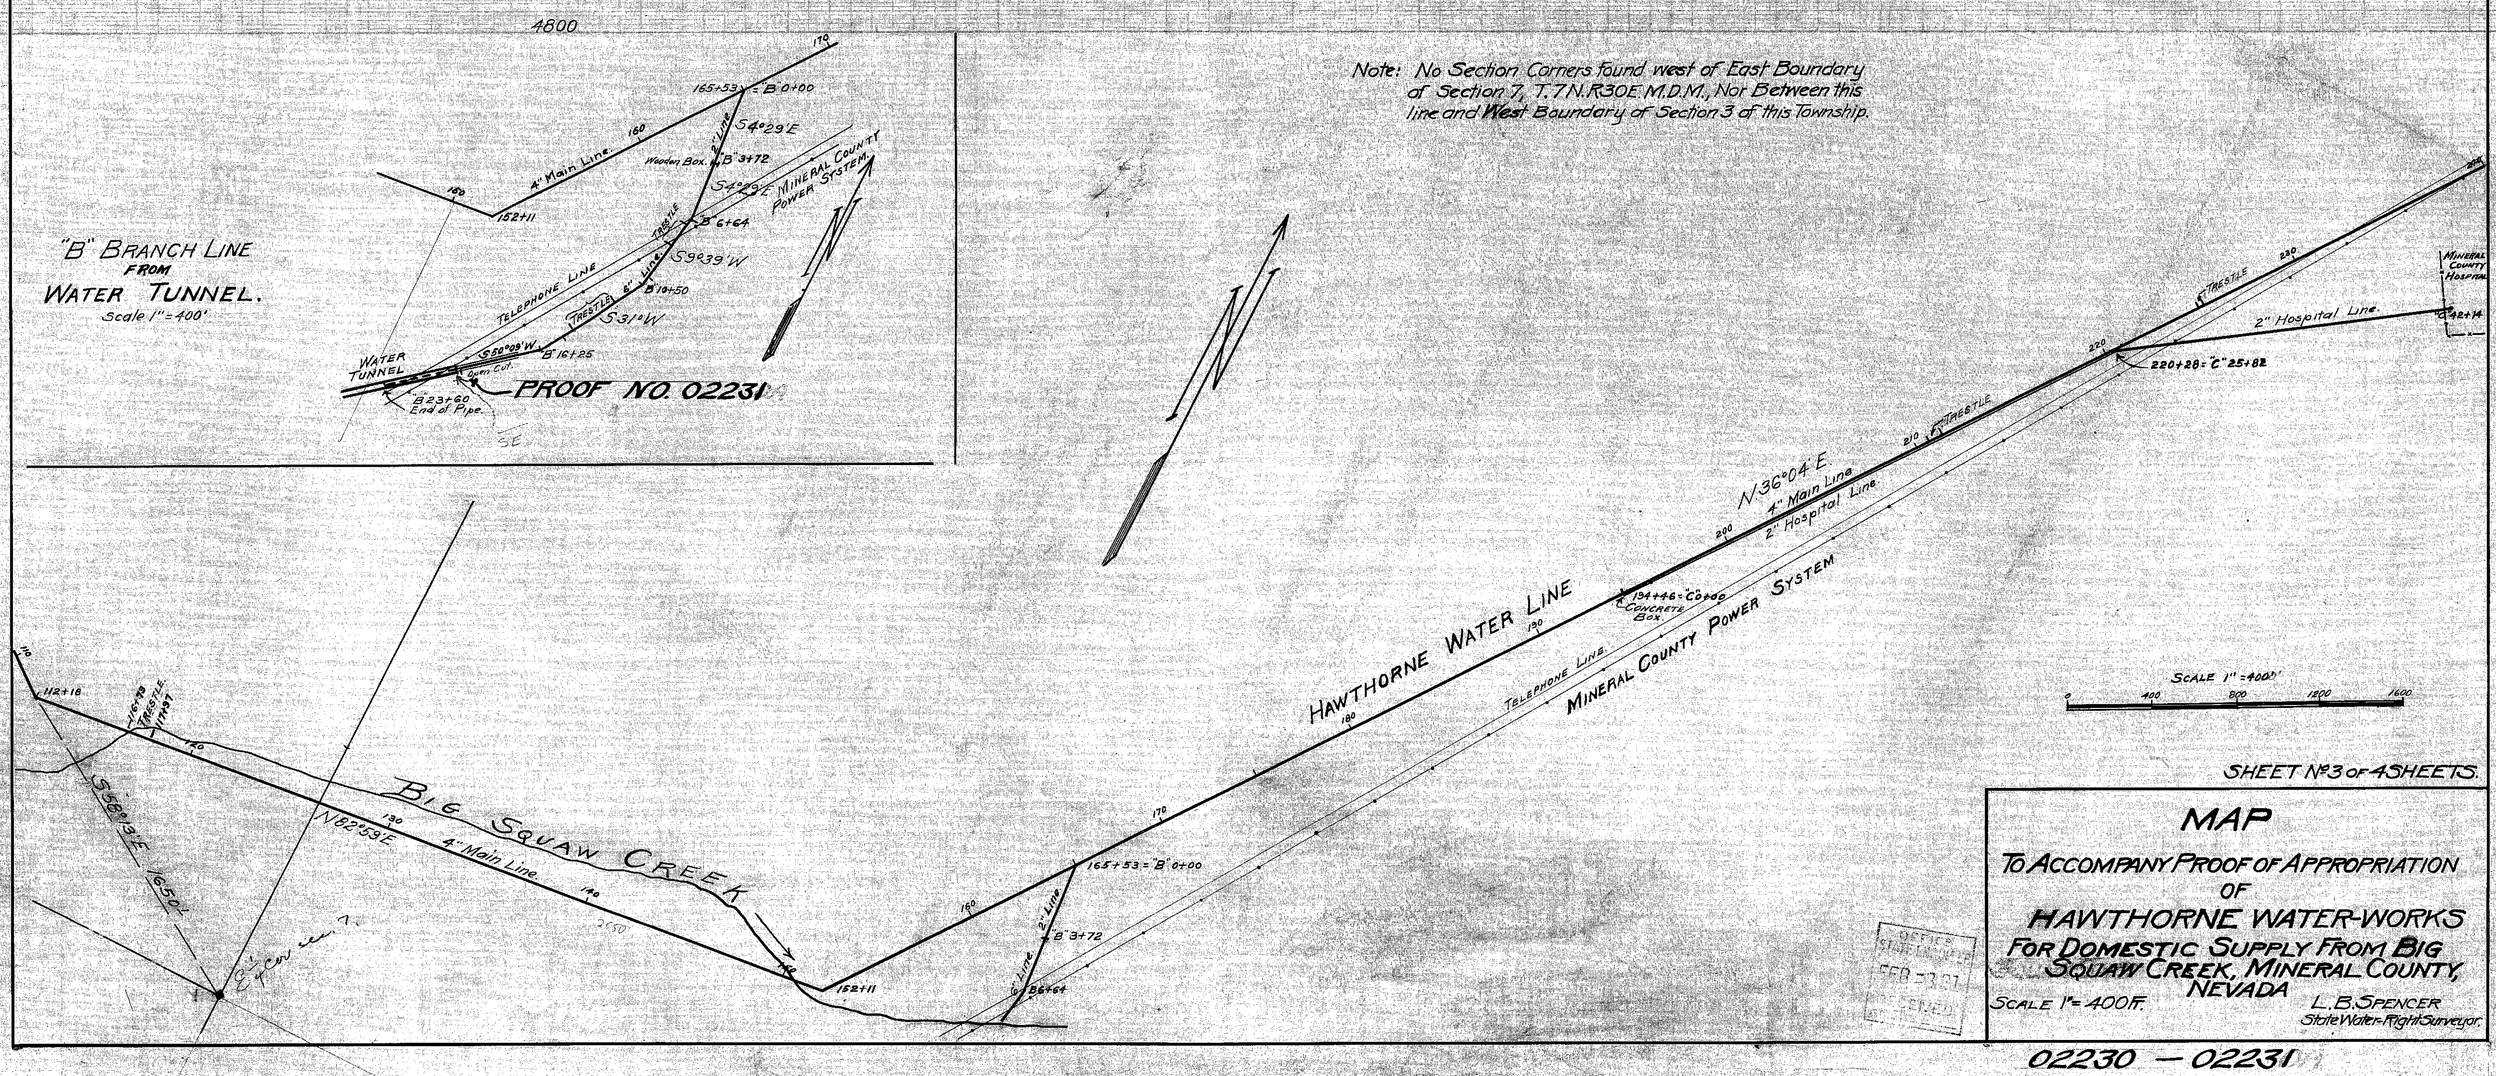

SHEET No 3 OF 4 SHEETS.

MAP

TO ACCOMPANY PROOF OF APPROPRIATION OF

HAWTHORNE WATER-WORKS

FOR DOMESTIC SUPPLY FROM BIG SQUAW CREEK, MINERAL COUNTY, NEVADA

SCALE 1" = 400 FT. L. B. SPENCER
State Water-Right Surveyor.

OFFICE OF STATE ENGINEER FEB 27 1907 RECEIVED

02230 — 02231