Section	Subdivision	Township	Range	Acres	Culture
15	NW¼ SE¼	42 N	37E	2.000	Meadow Hay
"	NE¼ SE¼	"	"	20.00	" "
"	SE¼ SE¼	"	"	40.00	" "
"	SW¼ SE¼	"	"	40.00	" "
"	SE¼ SW¼	"	"	40.00	" "
"	SW¼ SW¼	"	"	36.95	" "
22	NW¼ NW¼	"	"	30.74	" "
"	NE¼ NW¼	"	"	40.00	" "
"	SE¼ NW¼	"	"	40.00	" "
"	SW¼ NW¼	"	"	40.00	" "
"	NW¼ NE¼	"	"	40.00	" "
"	NE¼ NE¼	"	"	40.00	" "
"	SE¼ NE¼	"	"	24.62	" "
"	SW¼ NE¼	"	"	40.00	" "
"	NW¼ SE¼	"	"	40.00	" "
"	NE¼ SE¼	"	"	2.80	" "
"	SE¼ SE¼	"	"	5.75	" "
"	SW¼ SE¼	"	"	38.81	" "
"	NW¼ SW¼	"	"	32.23	" "
"	NE¼ SW¼	"	"	39.34	" "
"	SE¼ SW¼	"	"	34.38	" "
16	SE¼ SE¼	"	"	4.96	Alfalfa
21	NW¼ NE¼	"	"	22.50	"
"	NE¼ NE¼	"	"	32.88	"
"	SE¼ NE¼	"	"	4.63	"
"	SW¼ NE¼	"	"	5.29	"
"	NW¼ SW¼	"	"	40.00	Brush & Pasture
"	NE¼ SW¼	"	"	40.00	" "
Total				835.88	

STATE OF NEVADA]
COUNTY OF HUMBOLDT] SS

I, J. R. Caldwell, being first duly sworn, depose and say that this map, consisting of 3 sheets, has been correctly drawn to the designated scale from field notes of a survey made by me, (or under my supervision and direction), between the 10th day of May and the 13th day of June, 1977, that truly and correctly represents the ~~proposed~~ location and extent of the works used to divert water from Buffalo Creek, Pine Creek, Falls Creek, Horse Creek, Dog Creek & McConnell Creek in Humboldt County, by Eleanore A. Wiedmann for Irrigation

That the proposed point of diversion, the location and size of the diverting channel, reservoirs and basins, location and description of all measuring devices, and the boundary of all lands showing by 40-acre subdivisions the areas cultivated and the culture (from Proof 02220) and the location and names of all other works or streams which are owned by or connected with said works are fully and correctly designated thereon.

J. R. CALDWELL
State Water Right Surveyor No. 278

Subscribed and sworn to before me this 16th day of June 1977
Gladys Ahl
Humboldt County Recorder

Scale 1" = 600'

600 0 600 1200 1800 2400

J. R. Caldwell
Winnemucca, Nevada

Job No. 77018	By	Date
Survey	J.R.C.	
Calculations	"	
Drawing	"	
Checked	"	
Corrections	"	5/18/79

MAP TO ACCOMPANY PROOF OF APPROPRIATION

FOR IRRIGATION
BY ELEANORE A. WIEDMANN
FROM BUFFALO CREEK, PINE CREEK, FALLS CREEK, HORSE CREEK, DOG CREEK & MCCONNELL CREEK
IN HUMBOLDT COUNTY, NEVADA

OFFICE STATE ENGINEER
1979 MAY 10 AM 10 42
1977 JUL 11 AM 10 42

84954 WIEDMAN 02934-02939 INCL

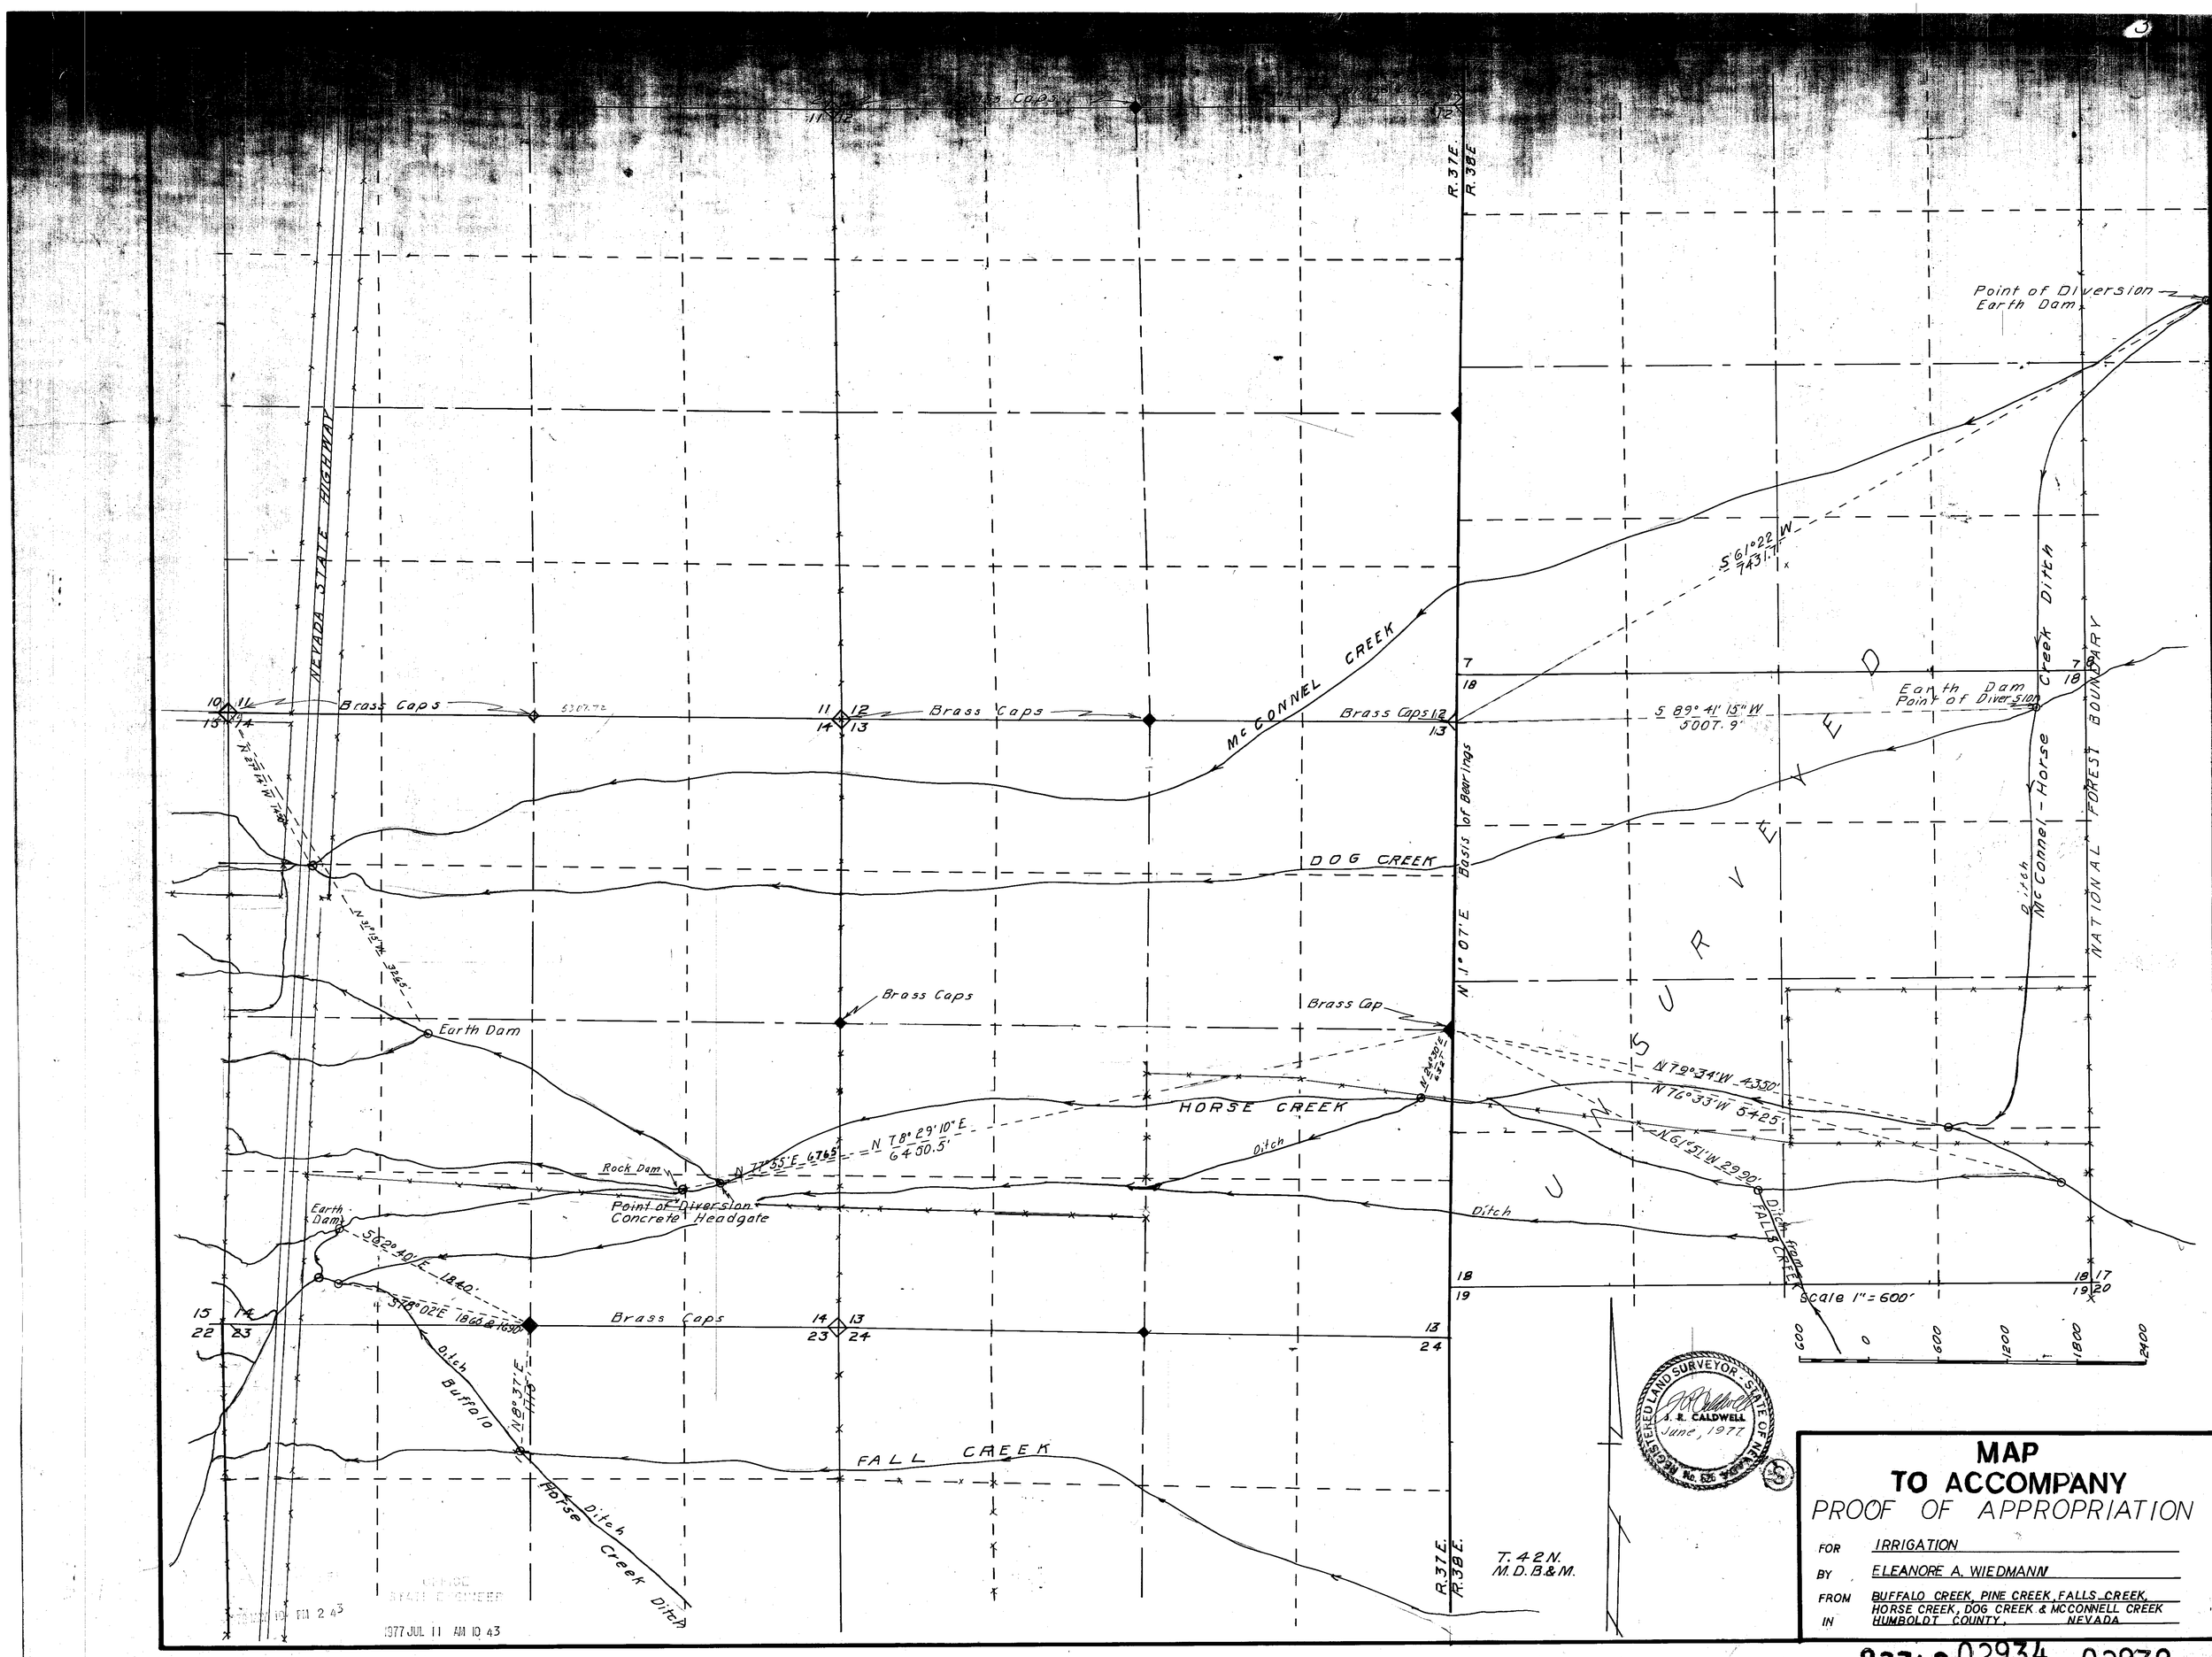

MAP TO ACCOMPANY
PROOF OF APPROPRIATION

FOR IRRIGATION

BY ELEANORE A. WIEDMANN

FROM BUFFALO CREEK, PINE CREEK, FALLS CREEK, HORSE CREEK, DOG CREEK & MCCONNELL CREEK

IN HUMBOLDT COUNTY, NEVADA

82342 02934 02939

Brass Caps
Brass Cap
N 18° 37' E 115'
Earth Dam
FALLS CREEK
NEVADA STATE HIGHWAY
Buffalo - Horse Creek Ditch
Basis of Bearings N 0° 10' E
S 18° 37' E 1364'
Earth Dam
Tie: S 70° 30' E 610'
Brass Cap
Brass Cap
Brass Caps
Brass Cap
Ditch
PINE CREEK
Basis of Bearings N 0° 26' E
Rock Dam N 78° 18' W 1007'
Brass Cap
BUFFALO CREEK
Ditch
Old Channel
Brass Caps
N 89° 44' E 2616.24
Basis of Bearings
N 43° 30' W 1623'
2215'
Old Channel
Point of Diversions
Rock Dams
Buffalo Creek
Basis of Bearings N 0° 14' E
R. 37 E.
R. 38 E.
T. 42 N.
M. D. B. & M.
Brass Caps
N 84° 01' W
5226.6'
N 86° 18' W 5067'
Covered Box
Point of Diversion
Earth Dam
FALLS CREEK
Falls - Horse Creek Ditch
BOUNDARY
UNSURVEYED
water trough
1½" Pipe line
water trough
Valve
1½" pipe line

FORMERLY IRRIGATED LAND
FROM PROOF 02220

Section	Subdivision	Township	Range	Acres	Culture
16	SE¼ NE¼	42 N	37 E	20.80	
"	SW¼ NE¼	"	"	28.60	
"	NE¼ SE¼	"	"	13.15	
15	SW¼ NW¼	"	"	27.05	
"	SE¼ NW¼	"	"	32.65	
"	SW¼ NE¼	"	"	22.20	
"	SE¼ NE¼	"	"	14.60	
"	NW¼ SE¼	"	"	20.00	
"	NE¼ SE¼	"	"	20.00	
"	NW¼ SW¼	"	"	40.00	
"	NE¼ SW¼	"	"	40.00	
"	SW¼ SW¼	"	"	2.50	
22	NW¼ NW¼	"	"	7.00	
"	SE¼ NE¼	"	"	9.59	
"	NE¼ SE¼	"	"	30.47	
"	SE¼ SE¼	"	"	37.15	
"	SE¼ SW¼	"	"	0.66	
"	SW¼ SW¼	"	"	15.71	
21	SE¼ NE¼	"	"	15.54	
"	SW¼ NE¼	"	"	3.97	
"	NW¼ SE¼	"	"	40.00	
"	NE¼ SE¼	"	"	39.77	
"	SE¼ SE¼	"	"	20.20	
"	SW¼ SE¼	"	"	18.00	
	Total			519.61	

Scale 1" = 600'
600 0 600 1200 1800 2400

REGISTERED LAND SURVEYOR - STATE OF NEVADA
J. R. CALDWELL
No. 626
June, 1977

MAP
TO ACCOMPANY
PROOF OF APPROPRIATION

FOR IRRIGATION
BY ELEANORE A. WIEDMANN
FROM BUFFALO CREEK, PINE CREEK, FALLS CREEK,
IN HORSE CREEK, DOG CREEK & MCCONNELL CREEK
HUMBOLDT COUNTY, NEVADA

STATE ENGINEER
1977 JUL 11 AM 10 43

84954 83845 82341 02934-02939 inclusive