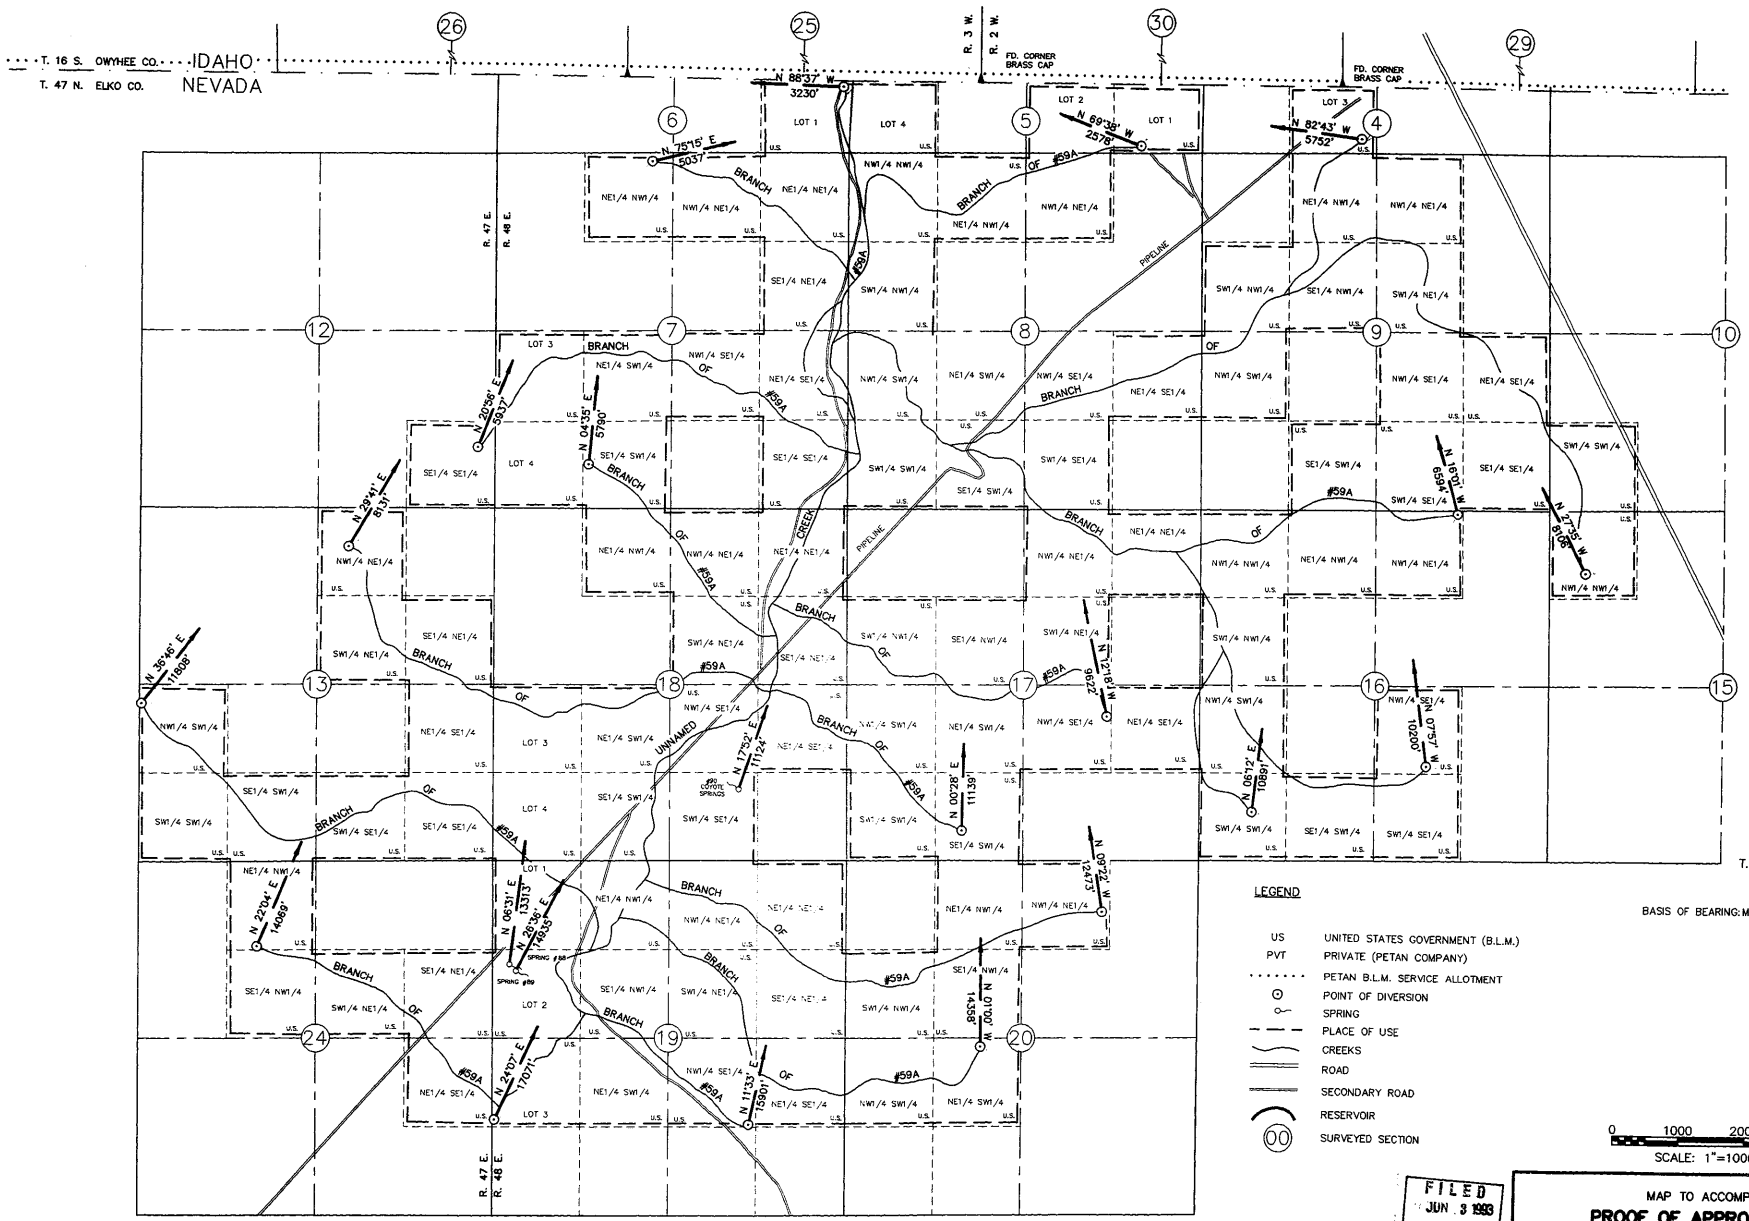

FILED
JUN 3 1993
STATE ENGINEER'S OFFICE

MAP TO ACCOMPANY
PROOF OF APPROPRIATION

FOR STOCKWATERING
BY **PETAN COMPANY OF NEVADA, INC.**
FROM UNNAMED CREEK #59A AND TRIBUTARIES, #90 COYOTE SPRINGS, TWO SPRINGS #88 & #89
IN ELKO COUNTY

NO.	BY	DATE	DESCRIPTION	CHK'D	APP'D

REVISIONS

DRAWN BY DJH
JOB NO. 2053.001
APPROVED BY
DATE 5-18-92

CHILTON Engineering and Surveying, LTD
421 Court Street
(702) 738-2121 Elko, Nevada 89801

W90036 59/60

STATE ENGINEER'S OFF.
'93 JUN -3 P1:26

05984