CORPS OF ENGINEERS

U. S. ARMY

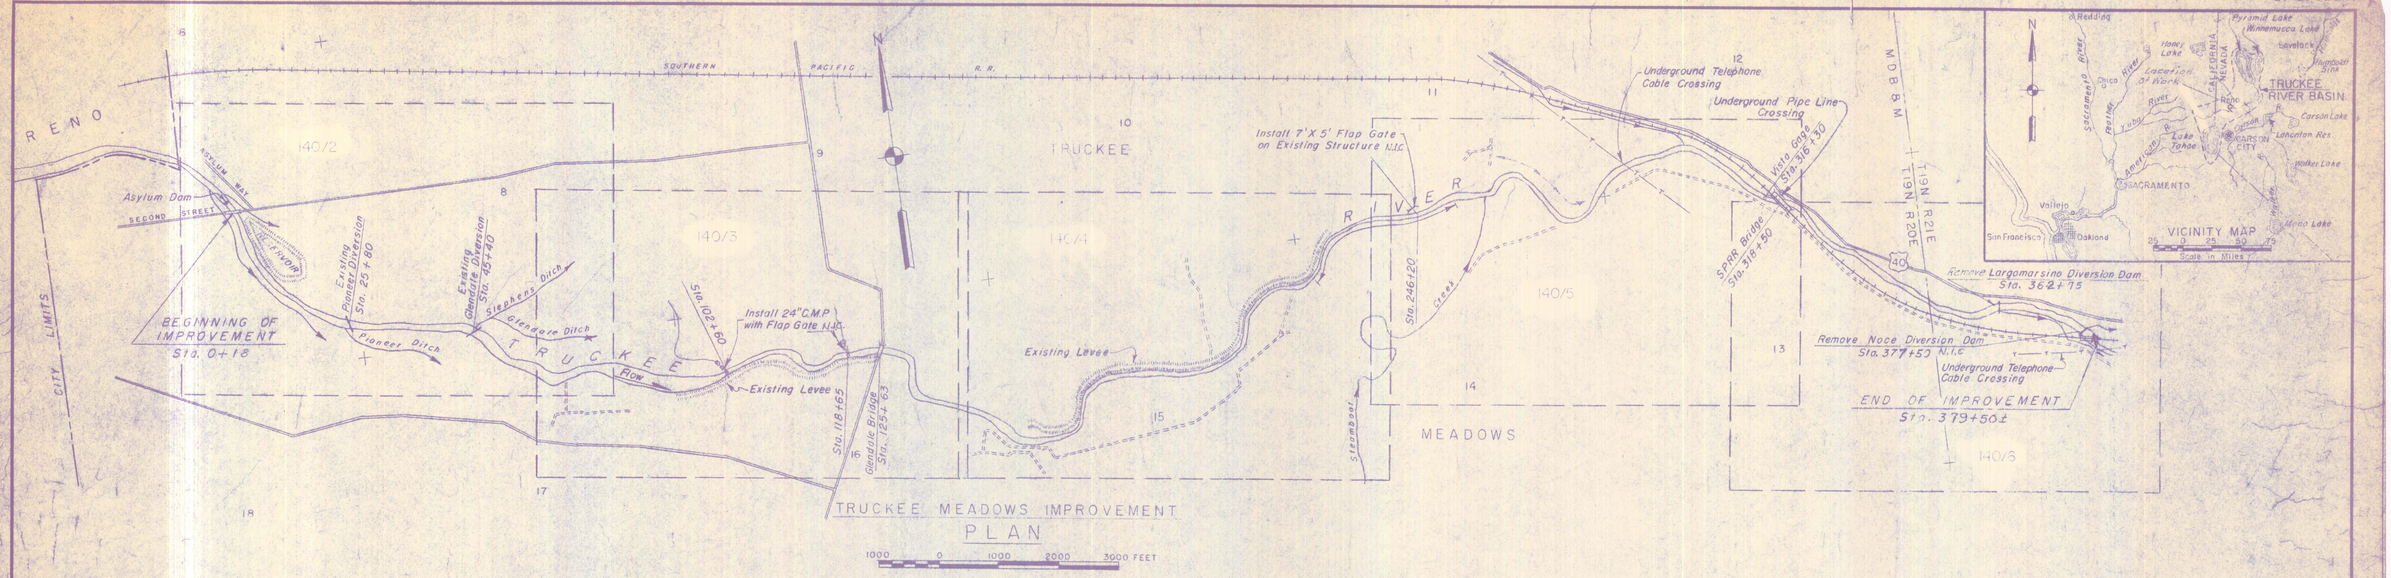

TRUCKEE MEADOWS IMPROVEMENT
PLAN

1000 0 1000 2000 3000 FEET

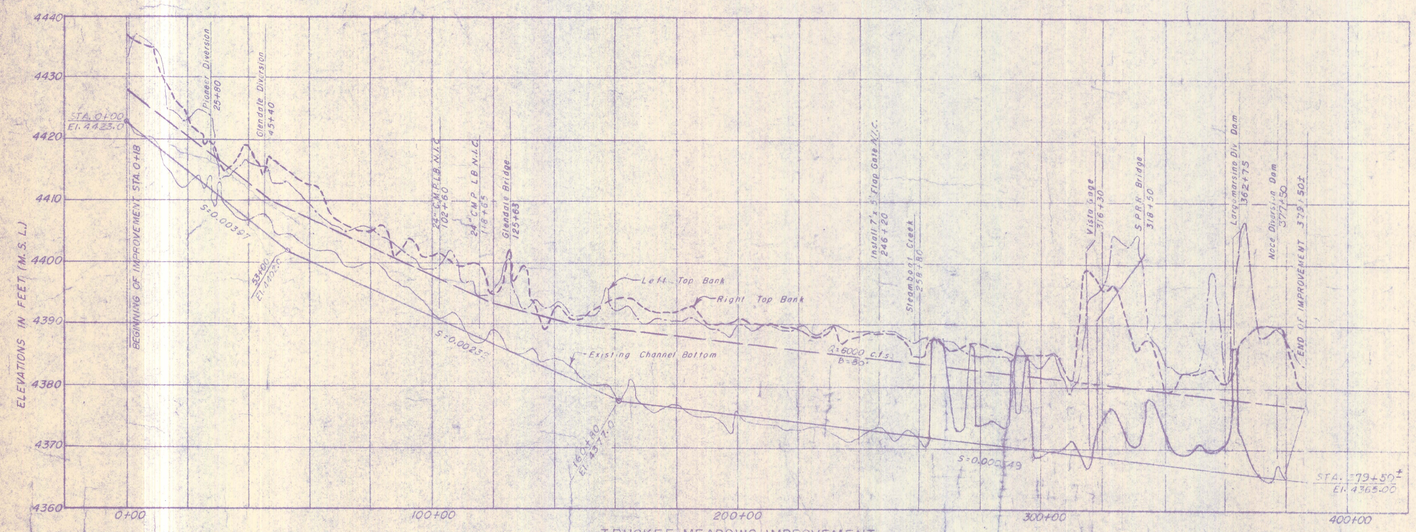

TRUCKEE MEADOWS IMPROVEMENT
PROFILE

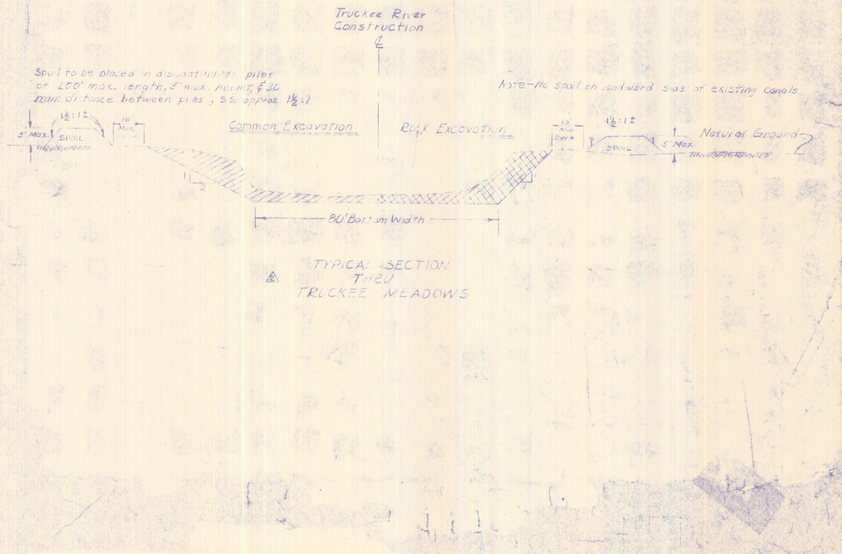

TYPICAL SECTION THRU TRUCKEE MEADOWS

LIST OF DRAWINGS

FILE NO.	SHEET NO.	DESCRIPTION	
TR-6-140	140/1	LOCATION, PLAN & PROFILE	⚠ ⚠
TR-6-140	140/2	PLAN AND SECTION	" "
TR-6-140	140/3	PLAN AND SECTION	" "
TR-6-140	140/4	PLAN AND SECTION	" "
TR-6-140	140/5	PLAN AND SECTION	" "
TR-6-140	140/6	PLAN AND SECTION	" "
TR-6-140	140/7	PRECIPITATION RECORDS & HYDROGRAPHS	
TR-6-140	140/8	HYDROGRAPHS	
TR-6-140	140/9	LOGS OF PROBE HOLES	" "

GENERAL NOTES

1. Excavated material thru Truckee Meadows to be spoiled in discontinuous piles on Channel Bank.
2. Excavated side slopes are 2:1 except in area of rock excavation where the slopes are 1:1.
3. Truckee Meadows Channel invert width is 80'.

NOTE: N.I.C. = Not in Contract (Work to be done by others)

LOCATION, PLAN & PROFILE

REVISION	DATE	DESCRIPTION	BY	BY
⚠	26 June 59	Typical Section Added - Sheet No. 1 Changed		
⚠	11 June 59	Sheet Nos. Changed		

U. S. ARMY ENGINEER DISTRICT
CORPS OF ENGINEERS
SACRAMENTO, CALIFORNIA

DRAWN BY: V.S.H.
CHECKED BY: T.R.K.
PREPARED BY: J.R.E.- T.R.K.
SUBMITTED BY: Chief, Plan & Design Section
APPROVED: Chief, Design Branch
APPROVED: Chief, Engineering Division
APPROVED: Division Engineer, U.S. Army, Corps of Engineers
DATE: 5 June 59

TRUCKEE RIVER & TRIBUTARIES
TRUCKEE RIVER
CHANNEL IMPROVEMENT

SCALE: AS SHOWN | SPEC. NO. 2823
FILE NO. TR-6-140
SHEETS 3 | SHEET NO. 140/1 TO 140/3