FED. ROAD REG. NO.	STATE	PROJECT NO.	COUNTY	CONTROL SECTION	STATE ROUTE
7	NEVADA				

STATE OF NEVADA
DIVISION OF WATER RESOURCES

LARGOMARSINO DITCH EXTENSION

DATE: 1-30-63
BY: R.D.W. & T.J.S.

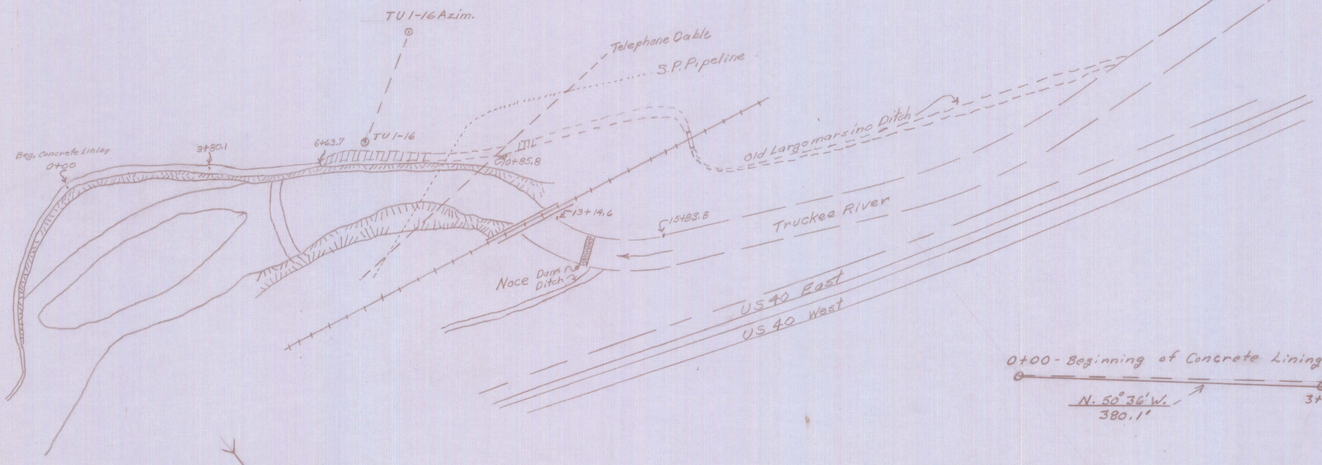

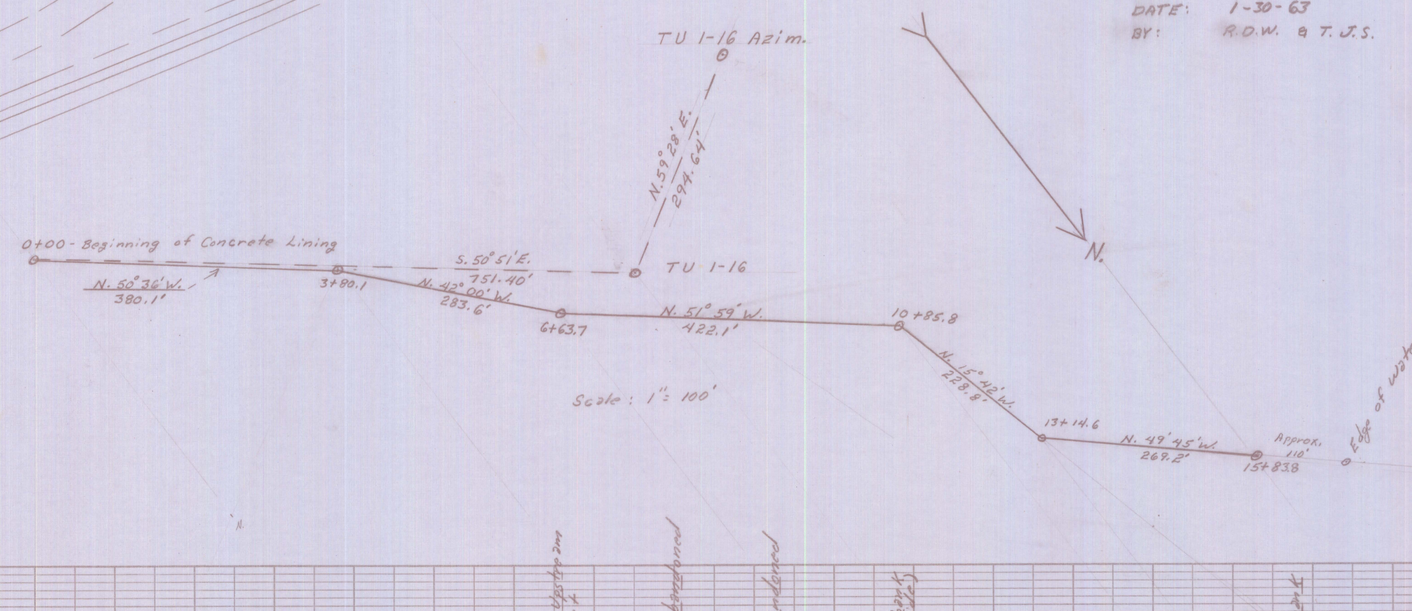

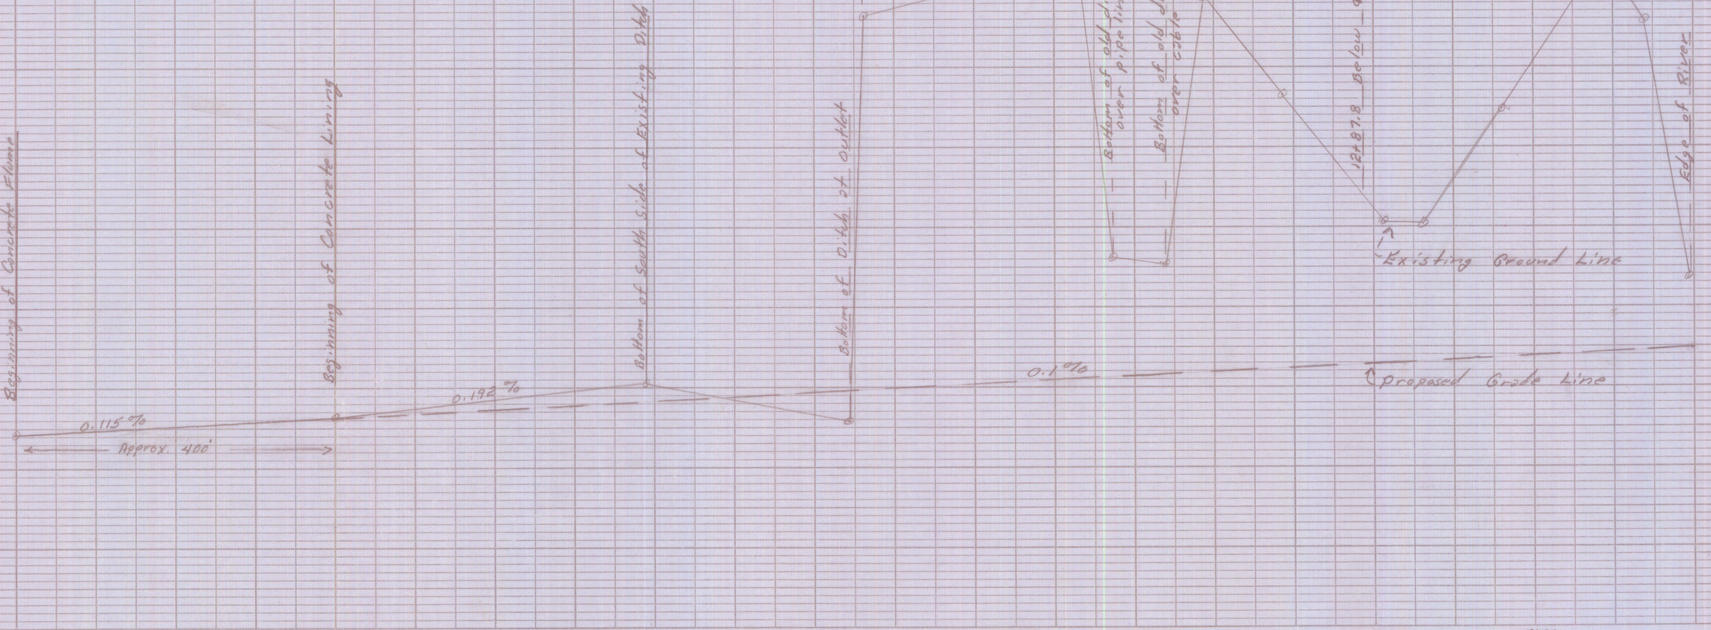

PLATE 1, PLAN-PROFILE
KEUFFEL & ESSER CO.

K+E 188 IMPERIAL 69127