DIVISION OF WATER RESOURCES
Carson City, Nevada
Profile prepared by:
Walter G. Reid, Civil Enginee

LARGOMARSINO DITCH

Scale
1"=200'-Hor
1"=2'=Ver.

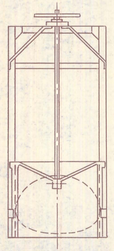

DIVERSION HEADGATE

Two 43" x 27" arch pipes, 18' long with paved invert sections and attached gates. Invert elevation is 4,365 ft. Rock dam in river, crest elevation 4,366 ft. or 4,367 ft.

ADDITIONAL WORK

Present ditch filled above Station 0+00 and flood wash diverted west to prevent present damage to ditch.

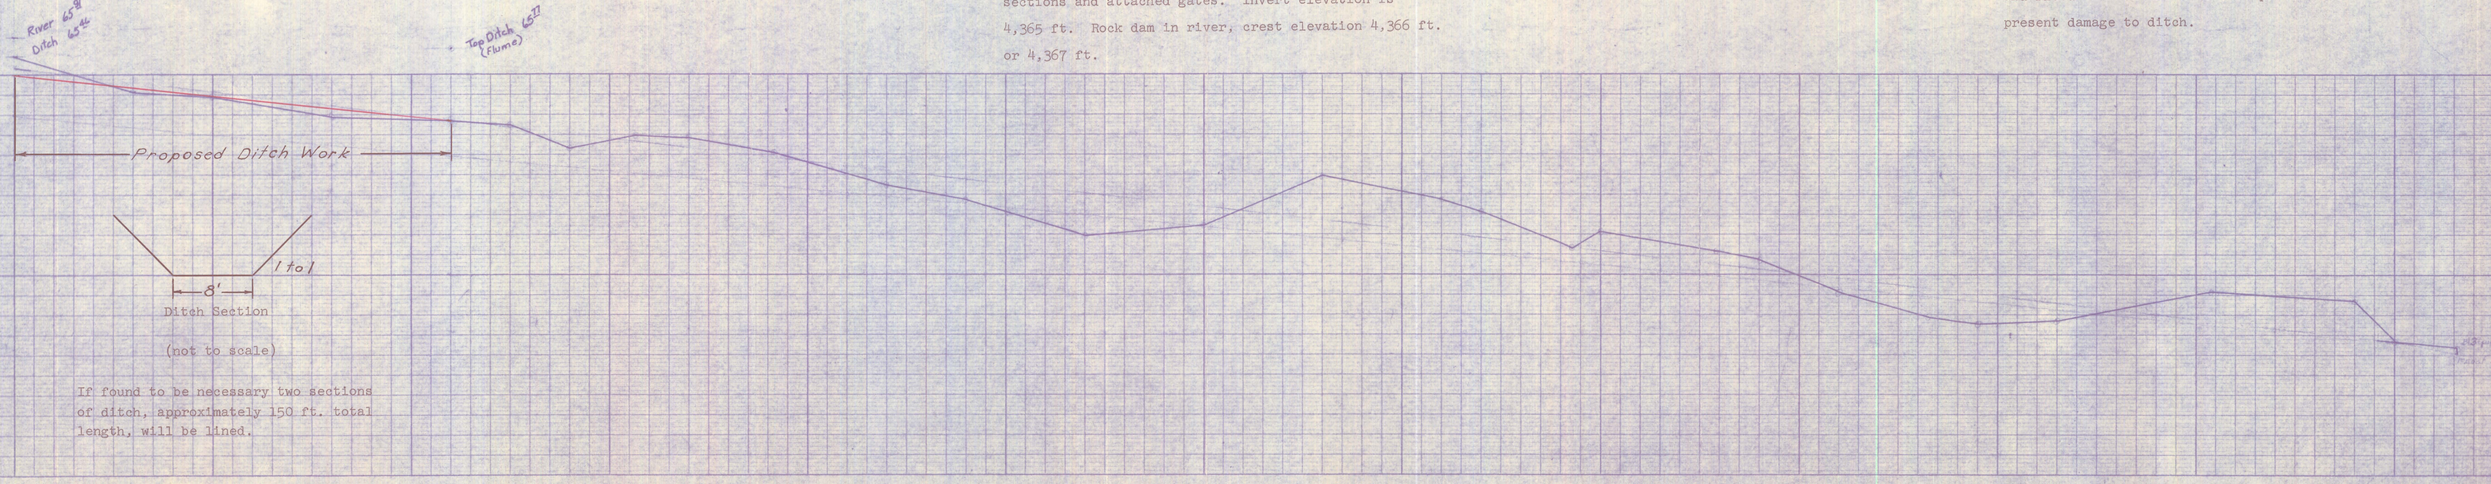

If found to be necessary two sections of ditch, approximately 150 ft. total length, will be lined.

KEUFFEL & ESSER CO. NEW YORK
TRADE STANDARD MARK KEUFFEL & ESSER CO. NEW YORK PROFILE PLATE A 4 X 20 PRINTED IN U.S.A.