LARGOMARSINO DITCH

Scale
1" = 200' - Hor
1" = 2' = Ver.

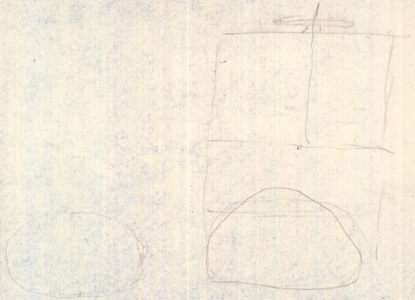

Diversion Headgate two 43 x 27 arch pipes 18' long with poured invert sections and attached [illegible] gates. Invert elevation 4365. Rock dam in [illegible], crest elevation 4366 or 67.
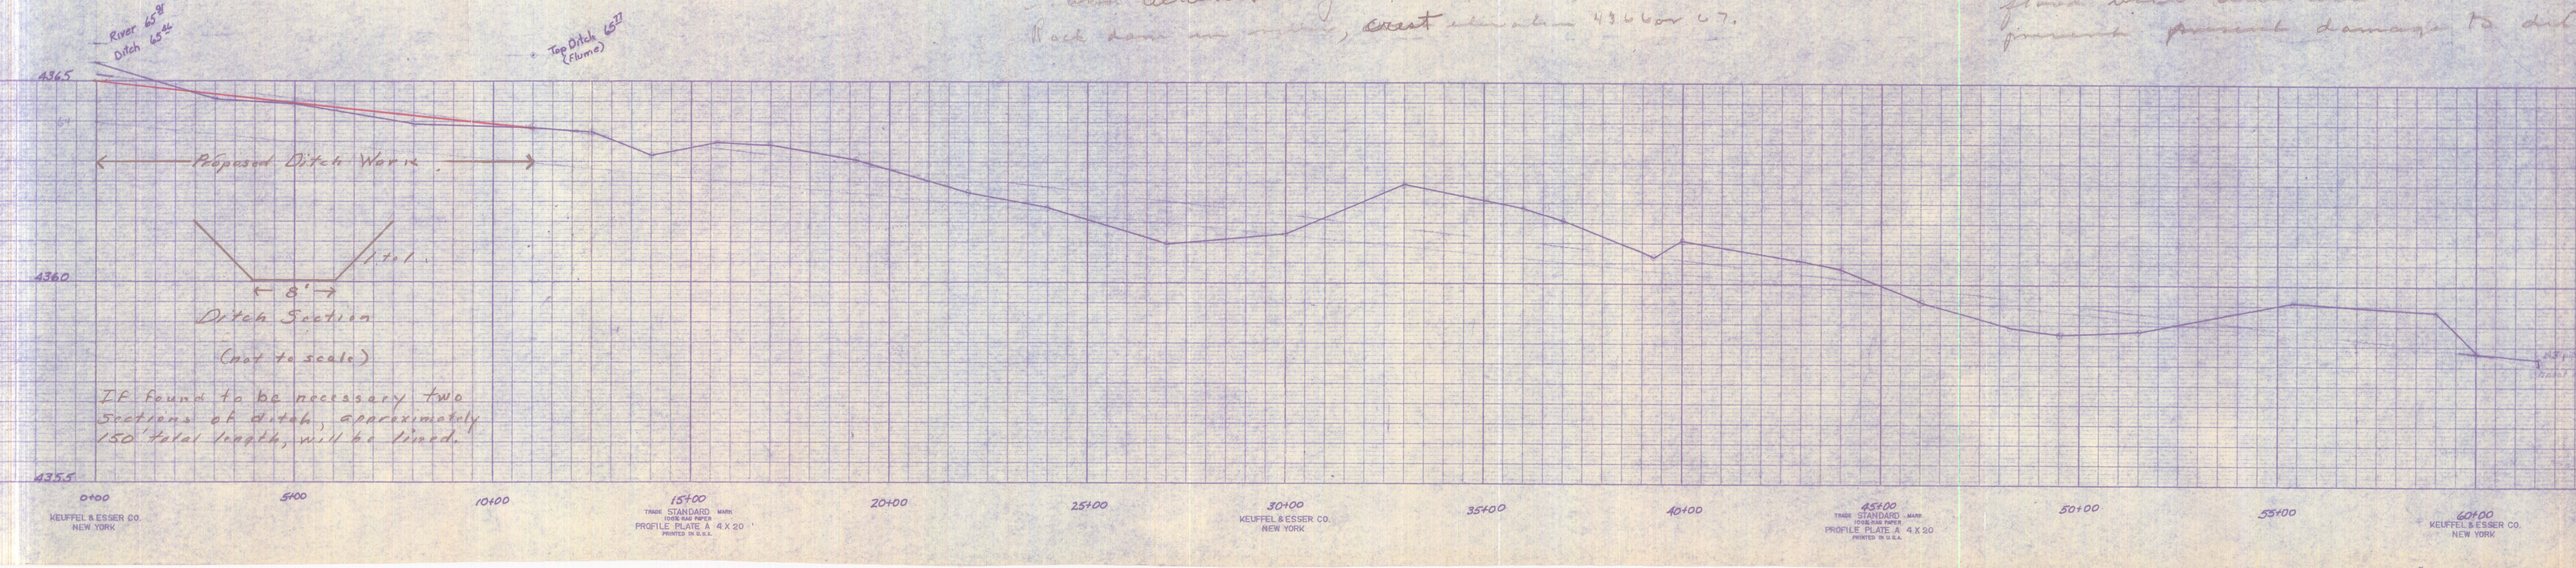
Additional work - Present ditch filled above station 0+00 and flood work diverted west to prevent present damage to dit