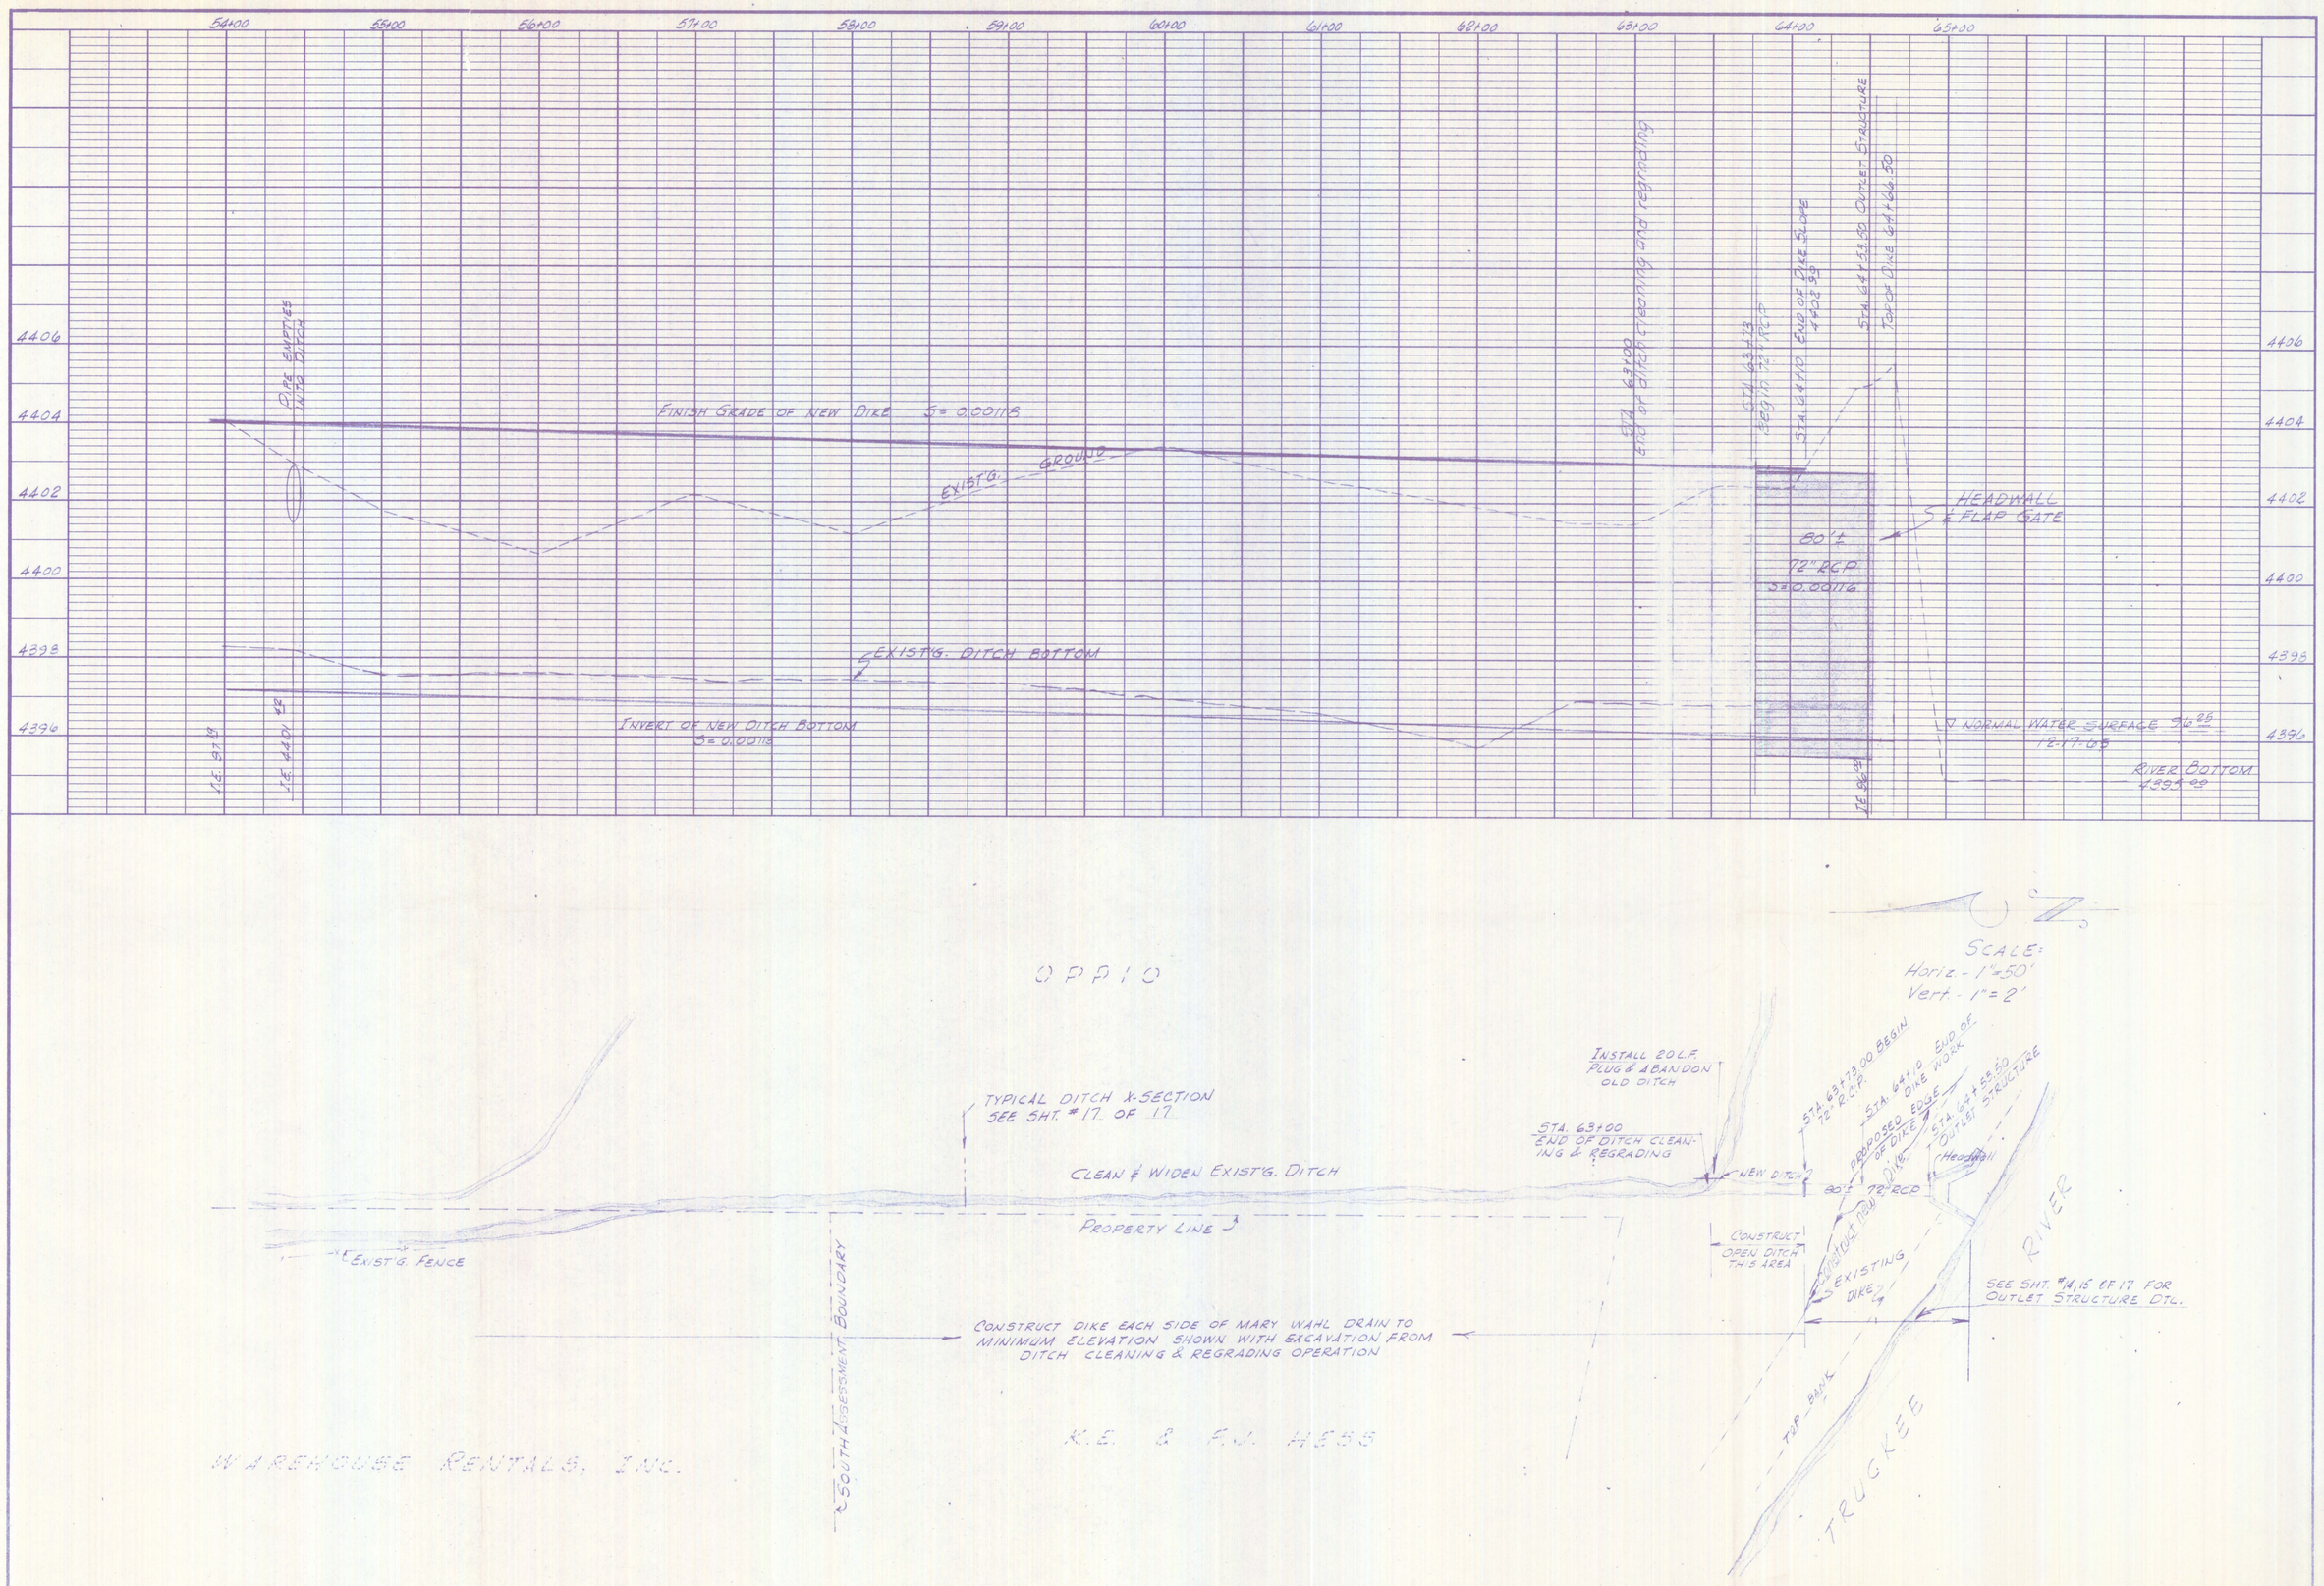

REVISIONS		
NO.	DESCRIPTION	DATE
APPROVED		
LICENSE NO.		

MARY WAHL-RICE DRAIN
STORM SEWER IMPROVEMENTS
SPECIAL ASSESSMENTS DISTRICT NO.25

CITY OF SPARKS, NEVADA

SPROUT ENGINEERS, INC.
950 INDUSTRIAL WAY — REGISTERED CIVIL ENGINEERS LICENSED SURVEYORS — SPARKS, NEVADA

JOB NO.	8555.04
DESIGNED	JAW
DRAWN	LMH / VP
COMP.	
CHECKED	PL.
DATE	1-12-96
SHEET NO.	7
OF	SHEETS

LIETZ NO. 1030 TOPFLIGHT