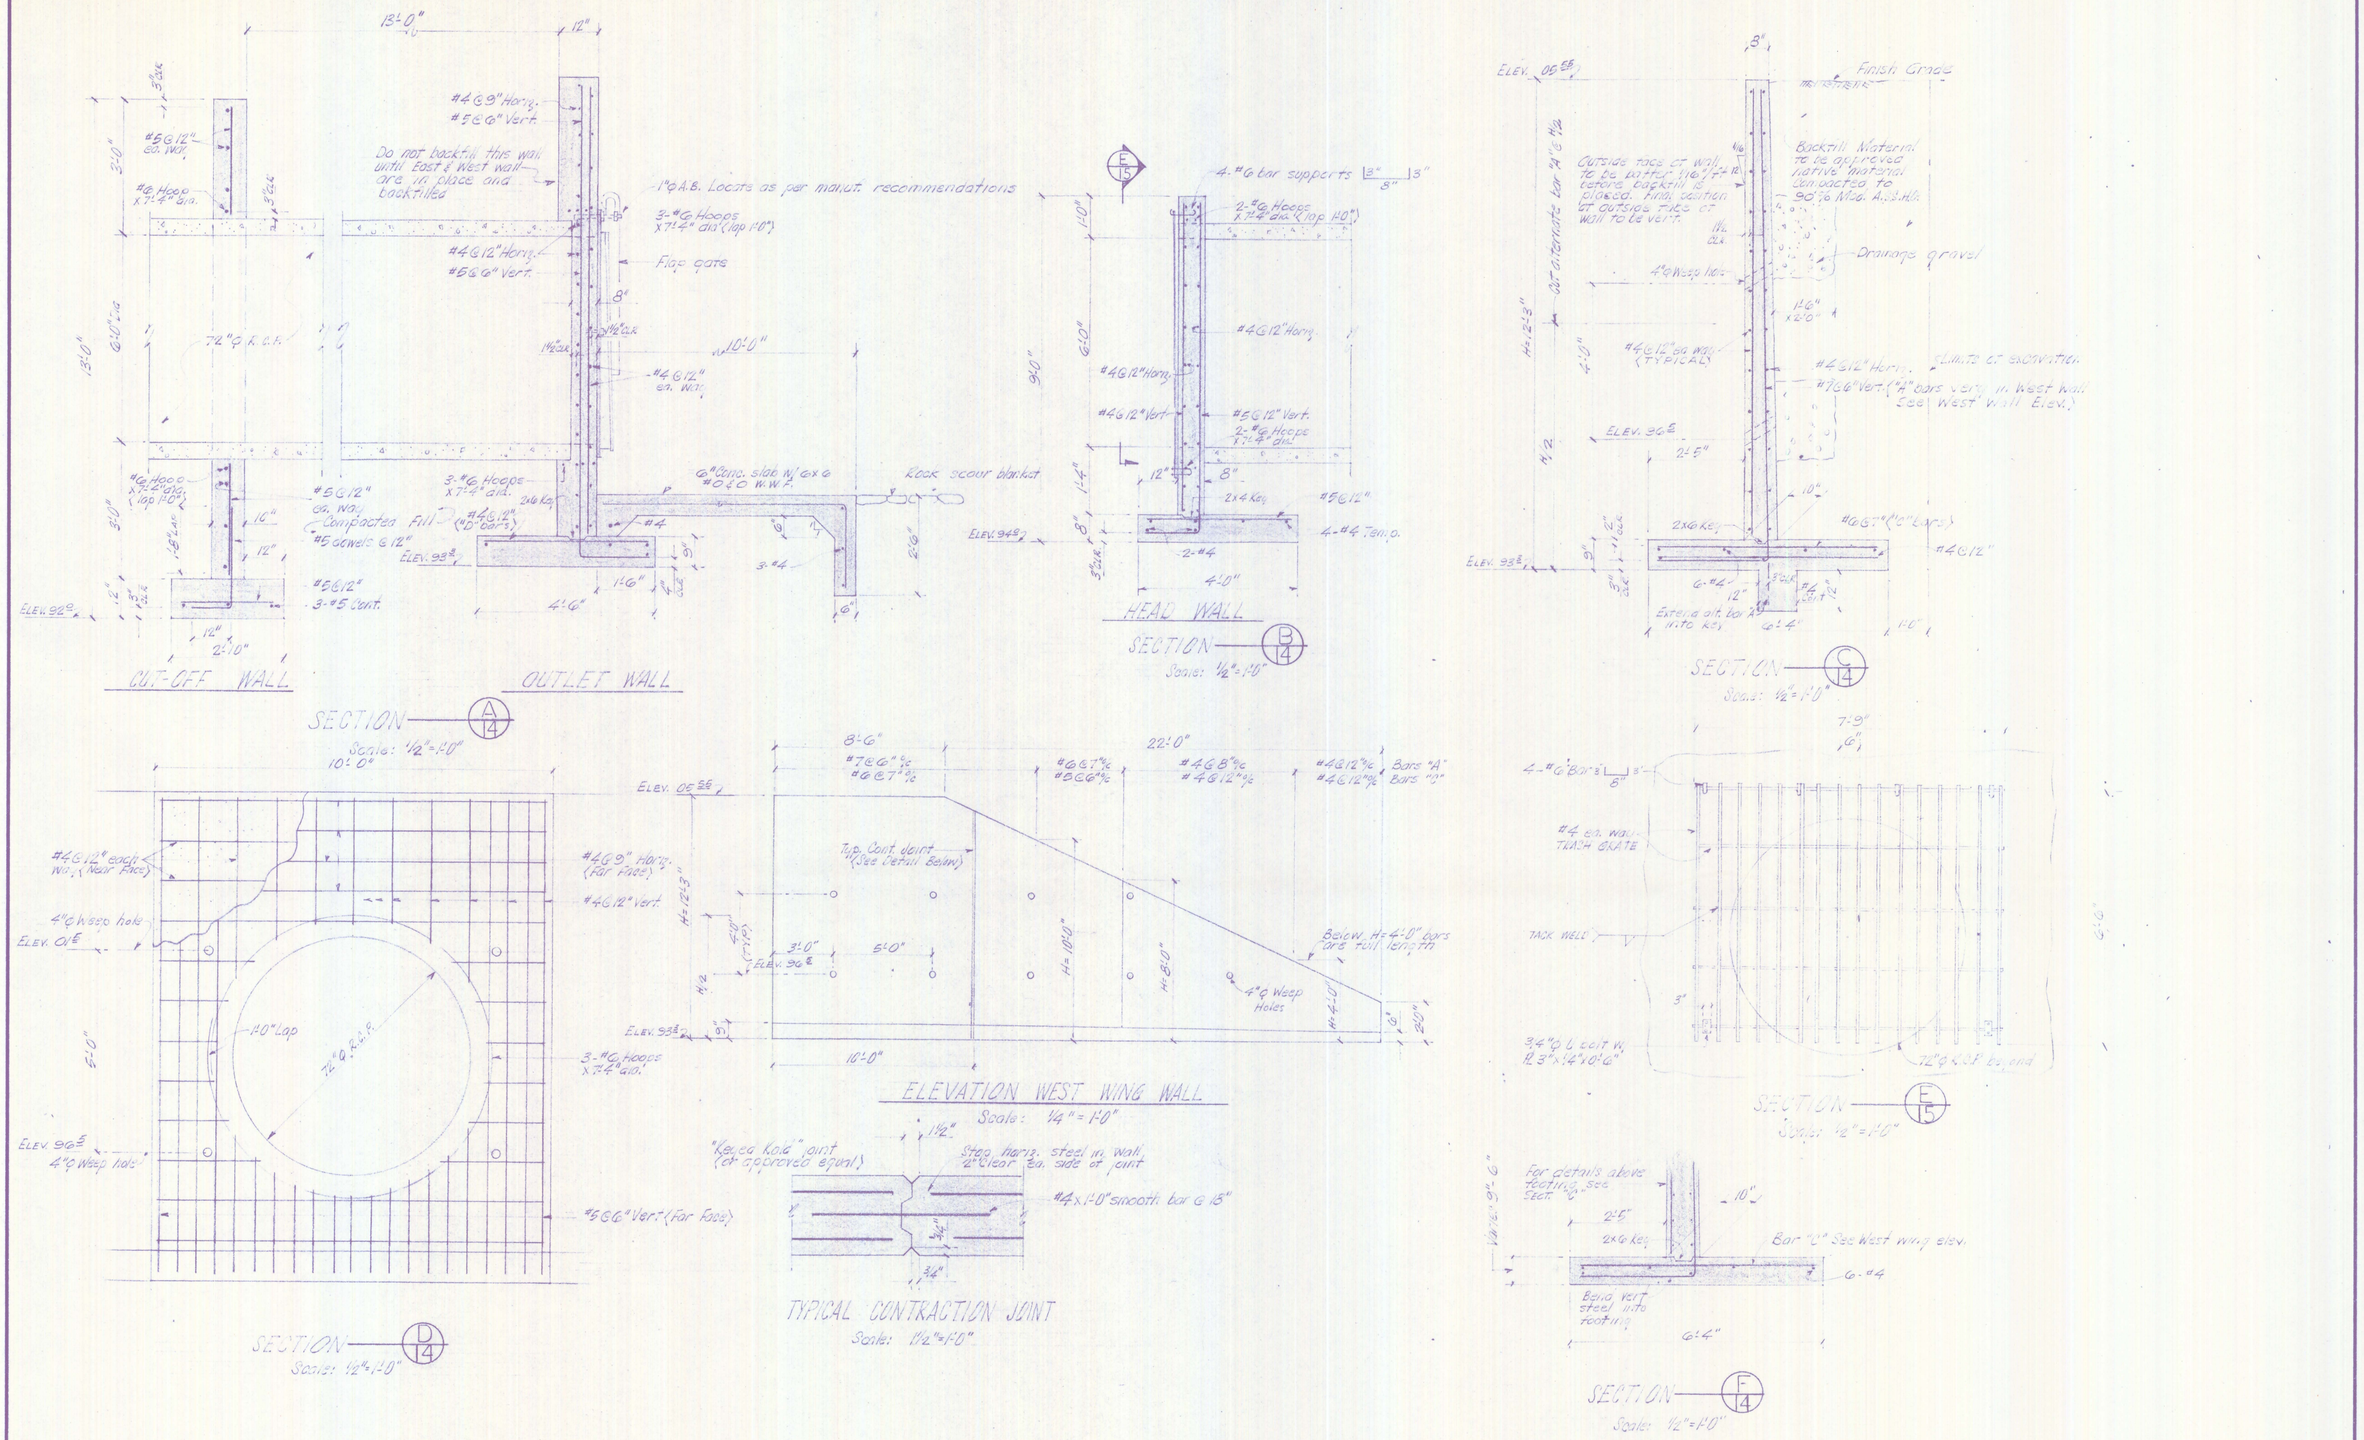

REVISIONS		
NO.	DESCRIPTION	DATE
APPROVED		
LICENSE NO.		

OUTLET STRUCTURES
STORM SEWER IMPROVEMENTS
SPECIAL ASSESSMENT DISTRICT NO. 25

CITY OF SPARKS, NEVADA

SPROUT ENGINEERS, INC.
950 INDUSTRIAL WAY — REGISTERED CIVIL ENGINEERS LICENSED SURVEYORS — SPARKS, NEVADA

JOB NO. 8555-64
DESIGNED TET
DRAWN PH
COMP.
CHECKED
DATE
SHEET NO. 15
OF SHEETS

PRINTED ON DIETZGEN 199M AGEPROOF