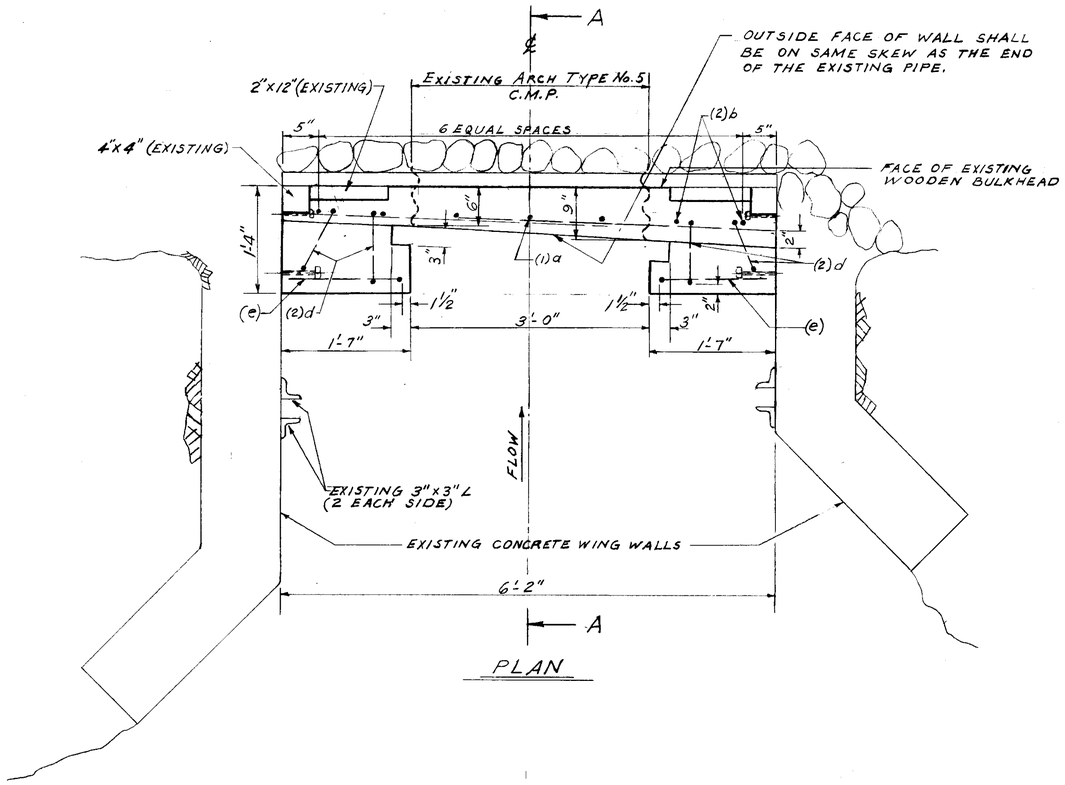

PLAN

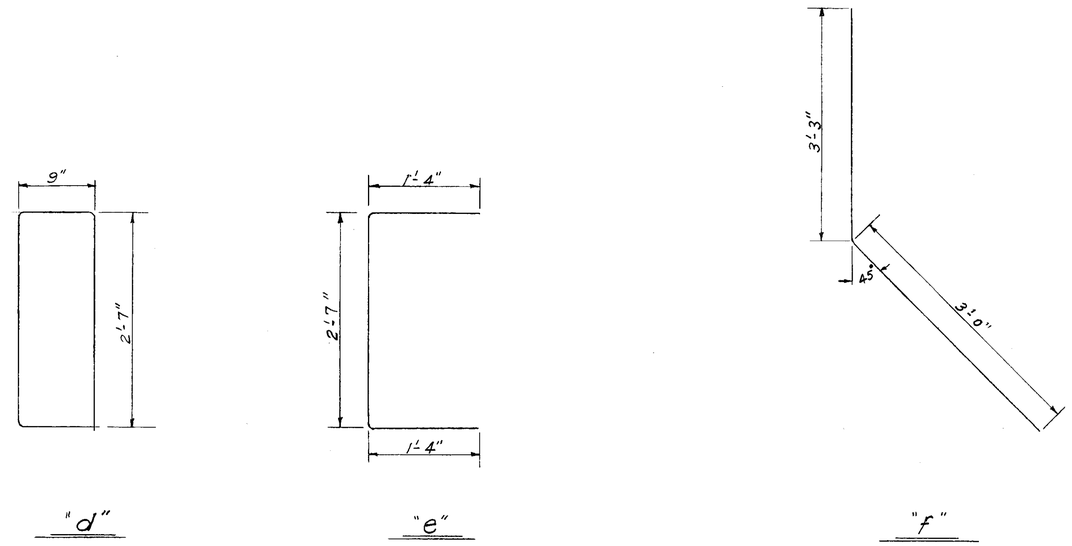

BENT BARS

NO SCALE

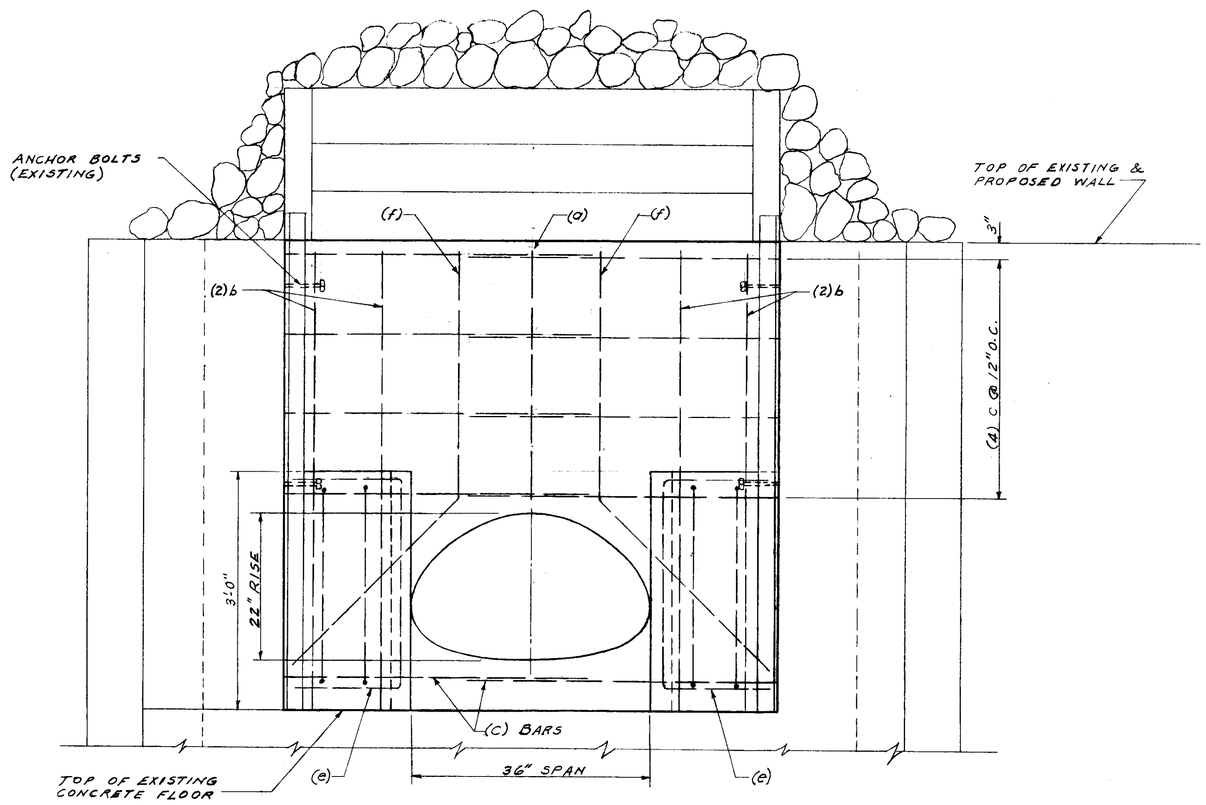

ELEVATION

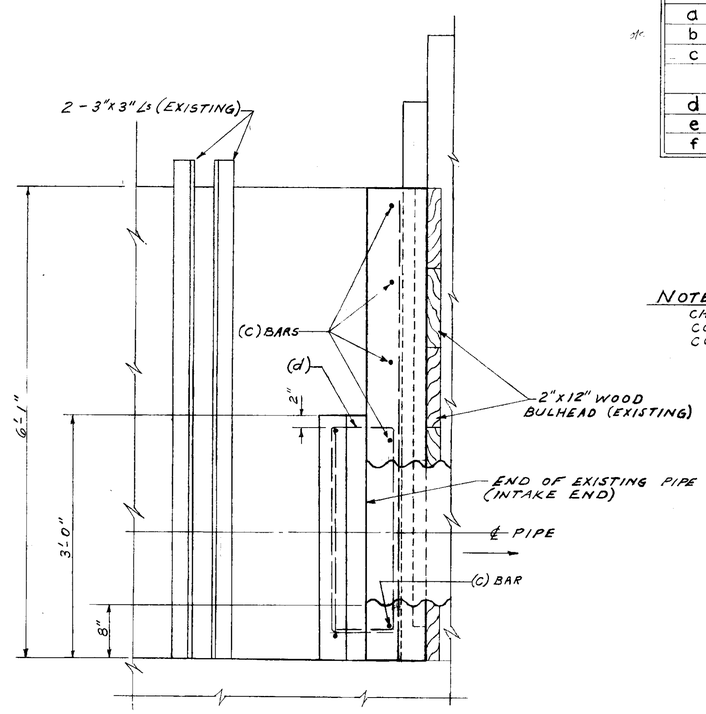

SECTION "A-A"

BILL OF MATERIAL				
STRAIGHT BARS				
MARK	NO.	LENGTH EACH BAR	SIZE	TOTAL LENGTH
a	1	3'-3"	#6φ	3'-3"
b	4	5'-10"	#6φ	23'-4"
c	10	4'-0"	#5φ	40'-0"
BENT BARS				
d	4	6'-8"	#4φ	26'-8"
e	2	5'-3"	#4φ	10'-6"
f	2	6'-3"	#6φ	12'-6"

NOTE:
CHIP AND CLEAN SURFACE OF EXISTING CONCRETE WITHIN AREA OF NEW CONCRETE.

SCALE: 1" = 1'-0"

STATE OF NEVADA
DEPARTMENT OF CONSERVATION
DIVISION OF WATER RESOURCES

PROPOSED ALTERATION FOR NOCE DITCH HEADGATE ON TRUCKEE RIVER

DRAWN BY L.E.P. APPROVED BY:

CARSON CITY, NEVADA MARCH 1961