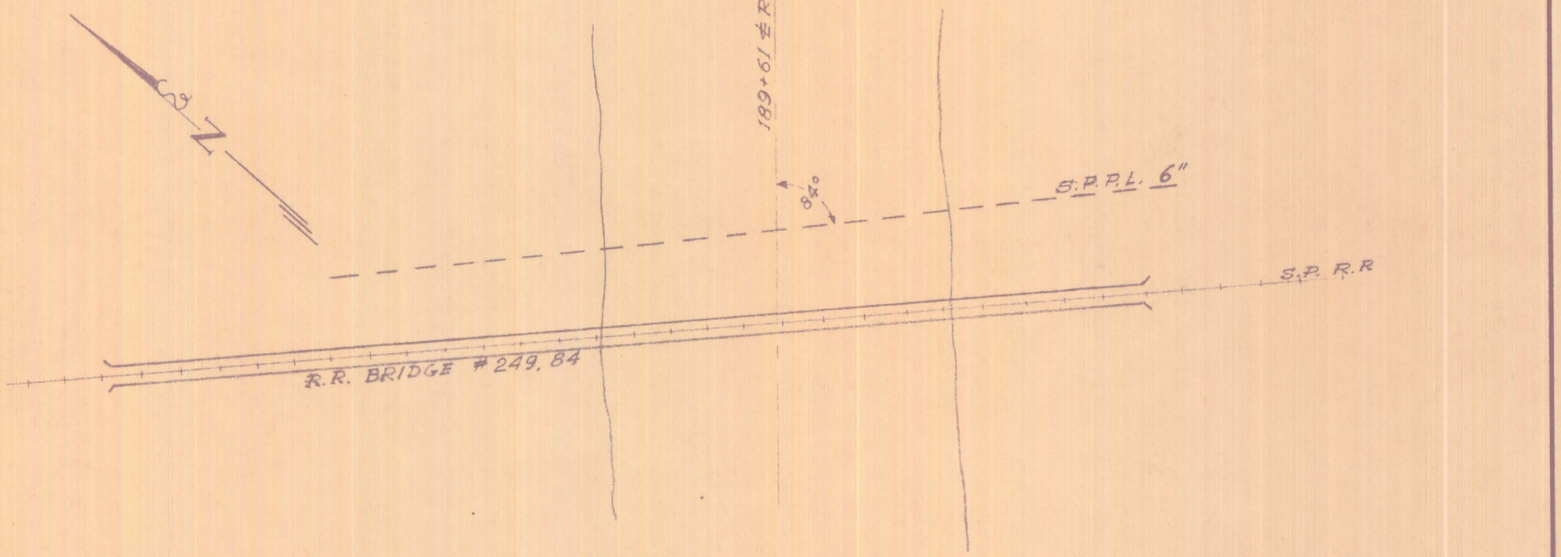

PLAN

SCALE 1"=40"

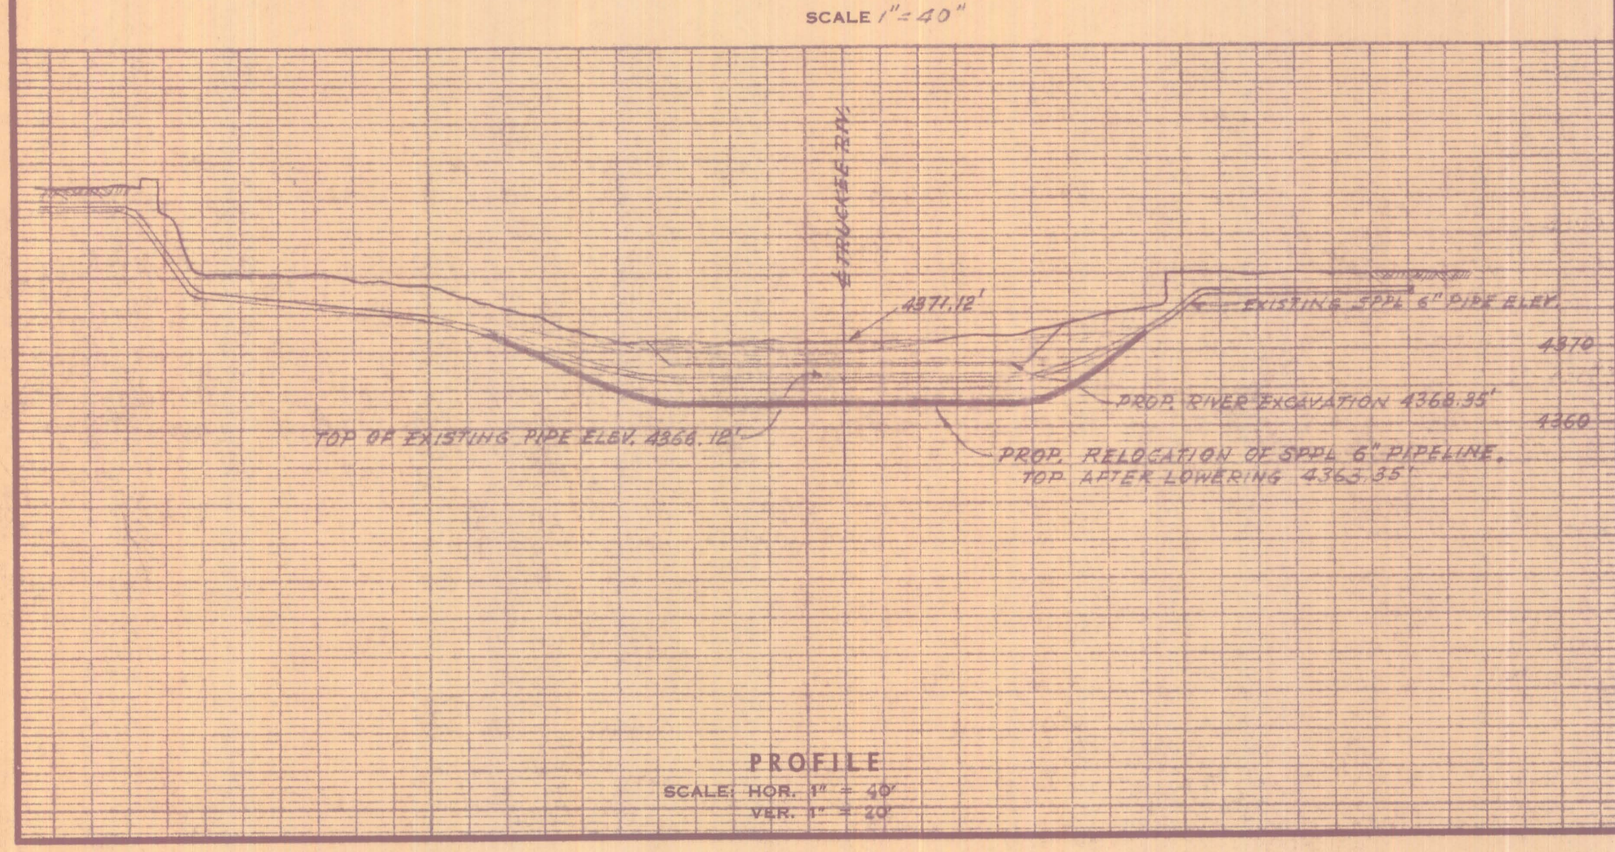

PROFILE

SCALE: HOR. 1" = 40'
VER. 1" = 20'

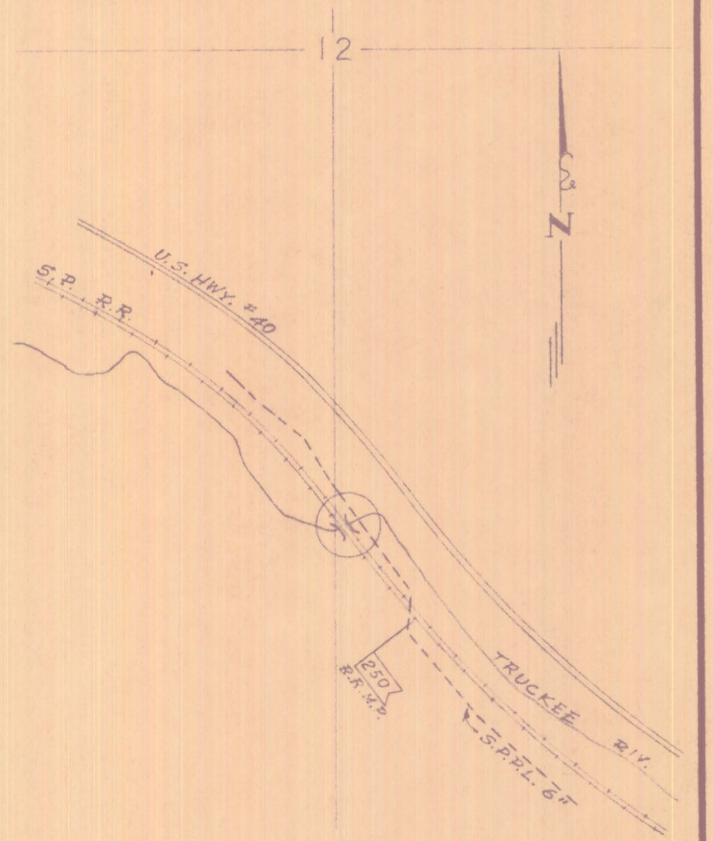

LOCATION PLAN

SCALE: 1"=1000'

NO.	DATE	DRAWN	CHECKED	DESCRIPTION	APP.
1	6.23.59	V.A.	[illegible]	CHANGED PROFILE	HLD

REVISIONS

SOUTHERN PACIFIC PIPE LINES INC.

LOS ANGELES, CALIFORNIA

PROPOSED LOWERING OF 6" PIPELINE UNDER NEW TRUCKEE RIV. CHANNEL

WASHOE CO. NEVADA

SCALE AS NOTED DATE 6.12.59.	B- CR-44	REV. 1
DESIGN		
DRAWN V.A.		
CHECKED HLD		
APPROVED HLD		